

31 BOOTH STREET, MANCHESTER

SECOND FLOOR - PARTITION ELEVATIONS


This drawing is the property of **bluesky** Design and must not be copied or otherwise reproduced. All dimensions must be checked on site before commencing work. This drawing was produced using AutoCAD 2025.

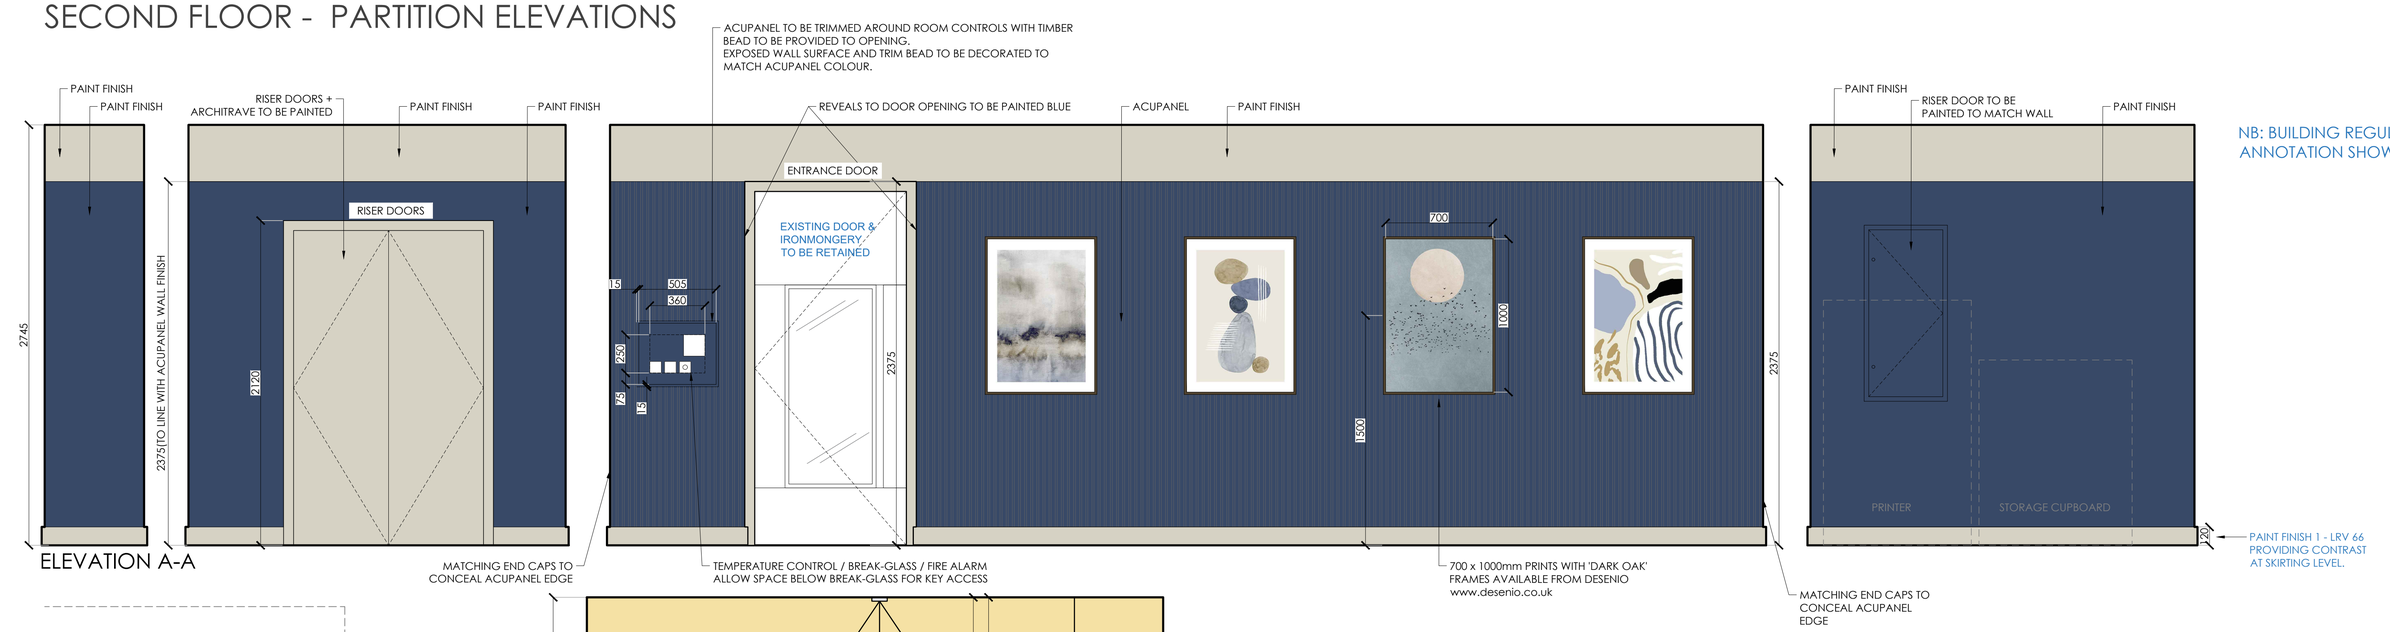


ELEVATION A-A

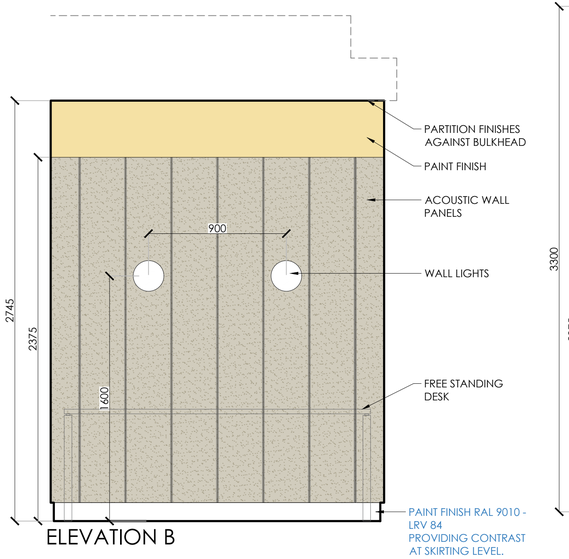

ELEVATION B

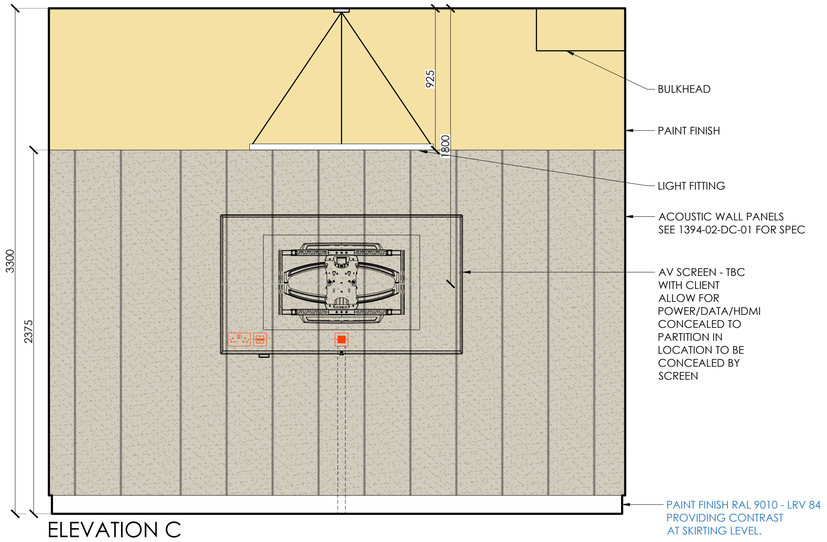


ELEVATION C

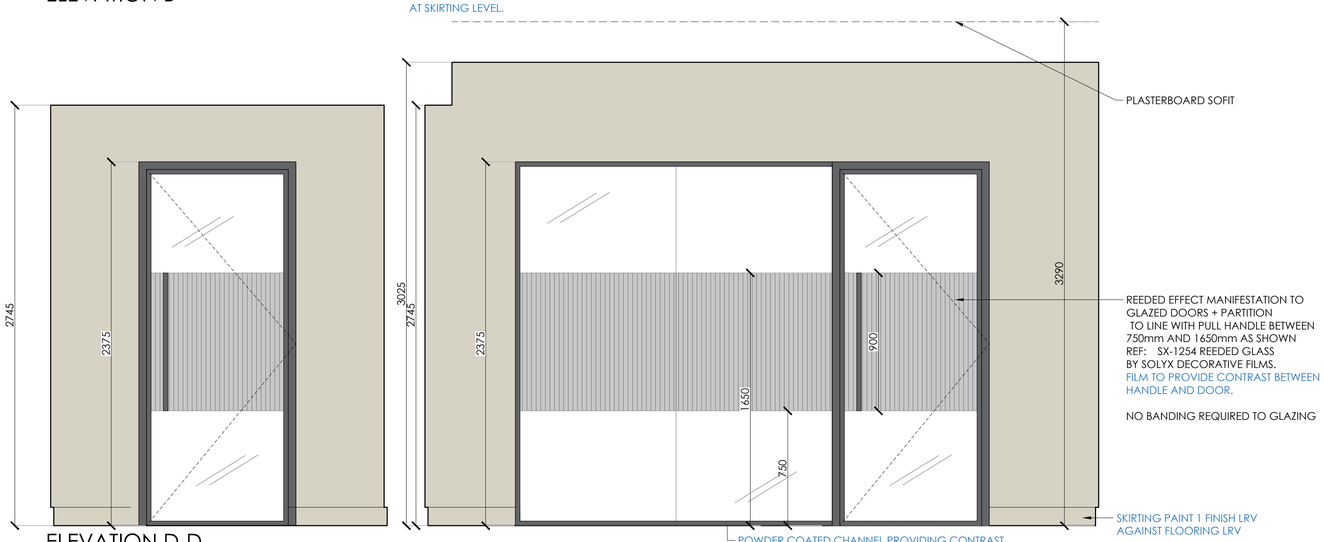

ELEVATION D-D

KEY PLAN **SCALE 1:100**

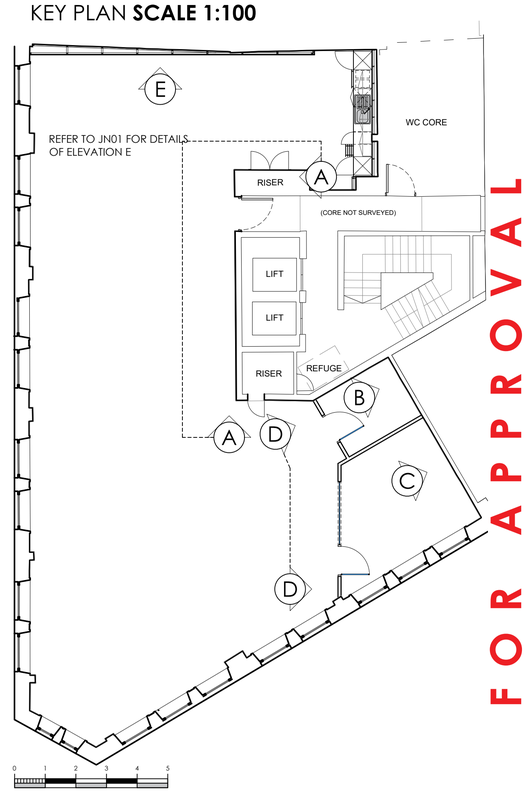

Rev	Date	Description	Initials
A	22.10.2024	Heritage issue	FLC

FOR APPROVAL

Client:

VISTA TRUST CORPORATION (UK) LTD - JLL

Project:

OFFICE FIT-OUT

Address:

31 BOOTH STREET MANCHESTER M2 4AF

Drawing Title:

SECOND FLOOR PARTITION ELEVATIONS

Date:	18.10.2024
Project Number:	1394
Scale:	1:20 / 1:100@A1
Drawn by:	CEB
Drawing Number:	**1394-02-PE-01(A)**

bluesky Design
INTERIORS LIMITED
Studio 1, 169 High Street, Boston Spa, Leeds LS23 6BH
Tel: 01937 845 399 www.blueskydesigninteriors.co.uk