

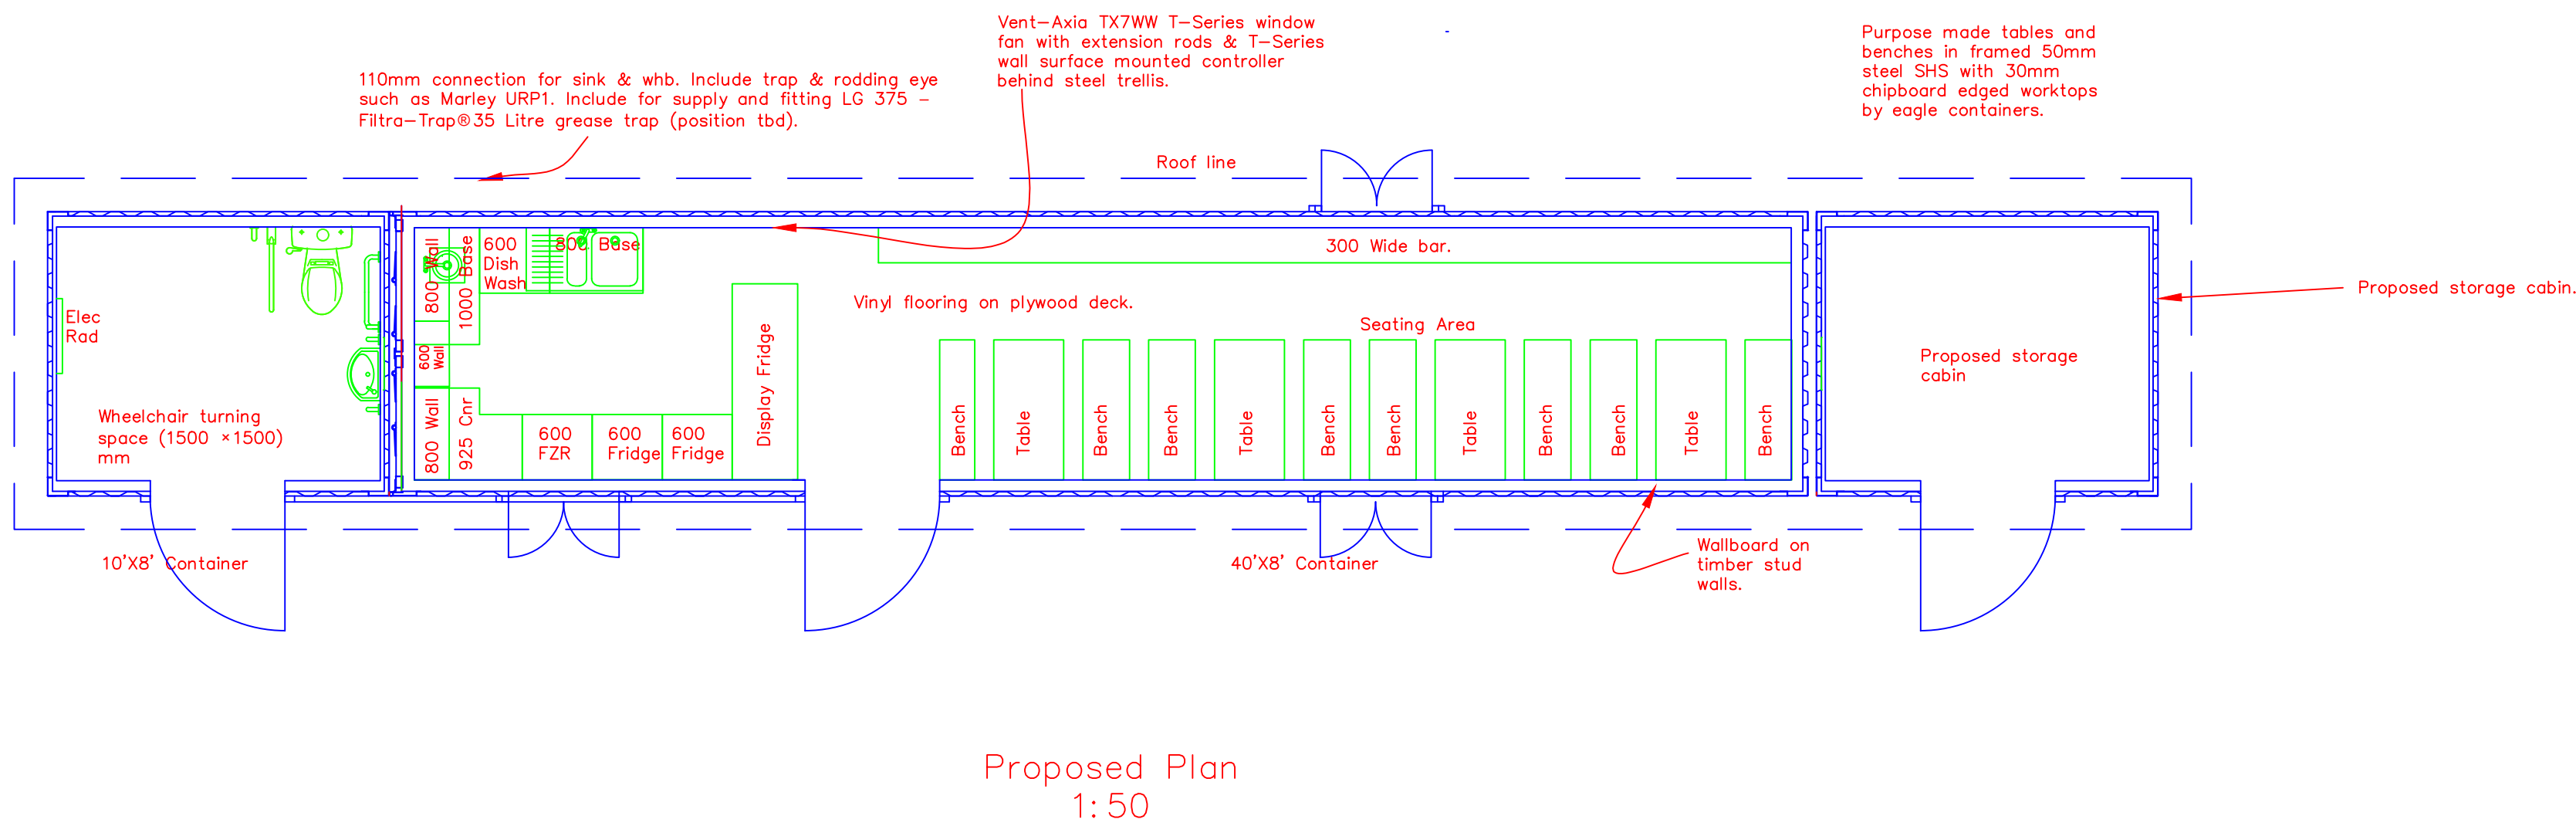


- NOTES
1. All dimensions are in millimetres unless otherwise stated
 2. This drawing is to be read with all other relevant documentation
 3. Do not scale from this drawing, all measurement data should be taken directly from the model

Proposal includes the addition of a storage container to the original application 137549/XO/2023 and a change to the type of trellis from timber to metal.

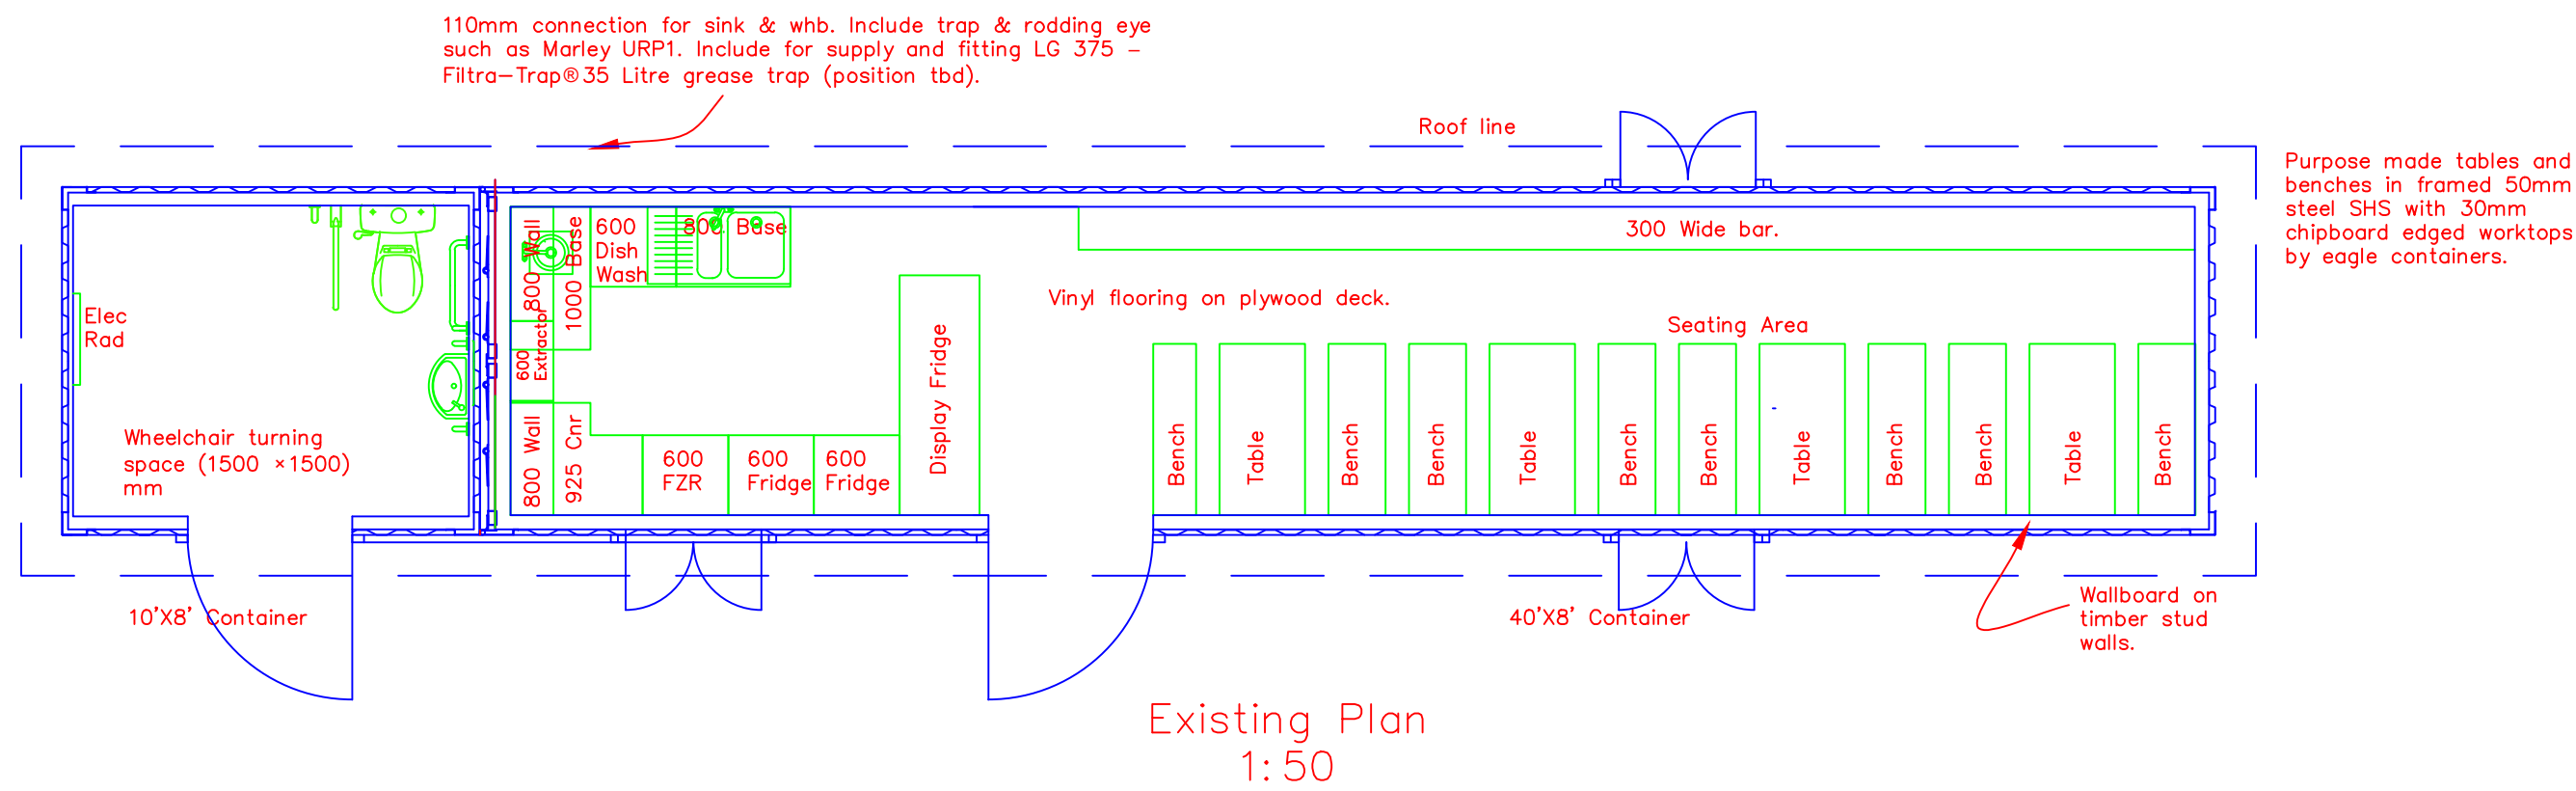

No part of this drawing or data file may be reproduced without prior written permission of the Manchester City Council or approved representative.

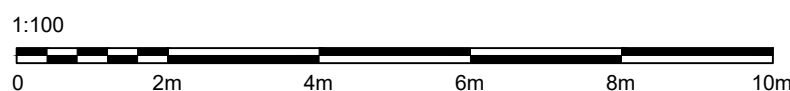

Capital Programmes Division

Manchester City Council
PO Box 532, Town Hall
Manchester
M60 2LA

DRAWING STATUS **Planning**

PROPERTY TITLE
CRINGLE PARK

UPRN
010024148977

DfE NO.
-

PROJECT TITLE
**CRINGLE PARK
CONTAINER CAFE**

DRAWING TITLE
Proposed Plans

JOB NO.
Plan Drawings

DATE
14.10.24

REV
B

SCALE
As noted

AUTHOR
P Schofield

CHECKED BY

APPROVED BY

DRAWING NO.
CFP-MCC-LP-45501-DR-A-0006