




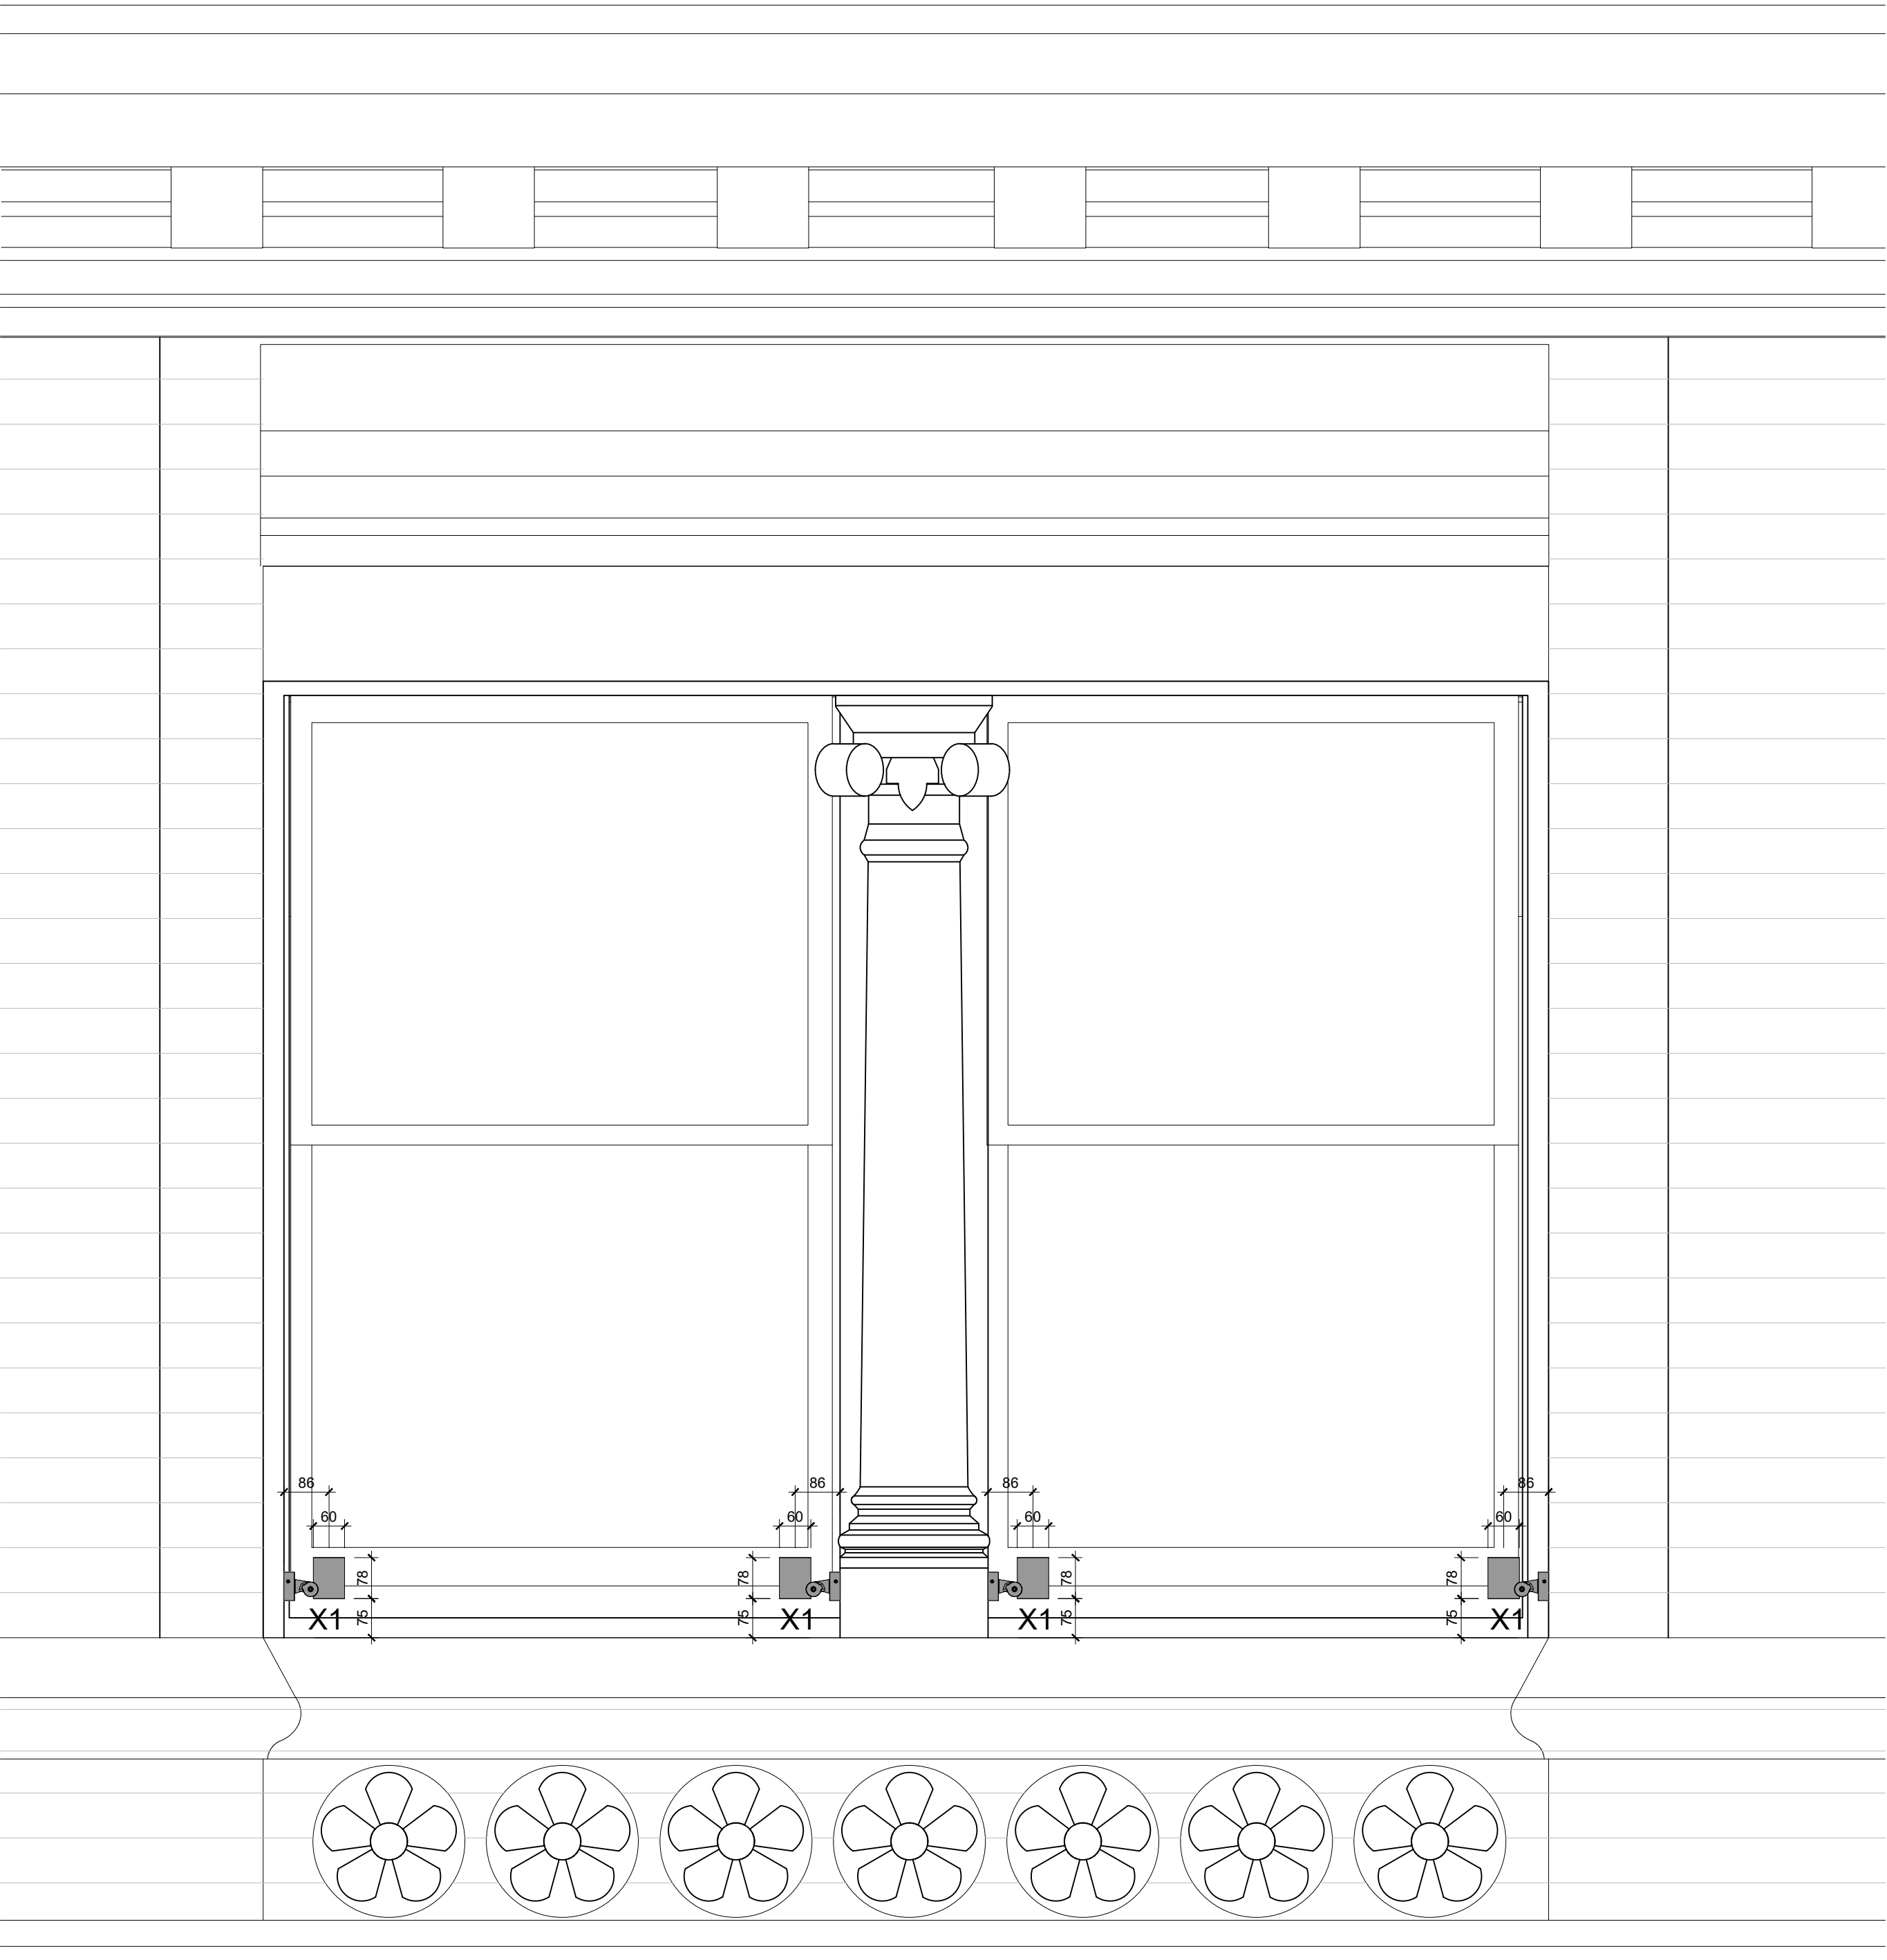


Typical Elevation (scale 1:10)

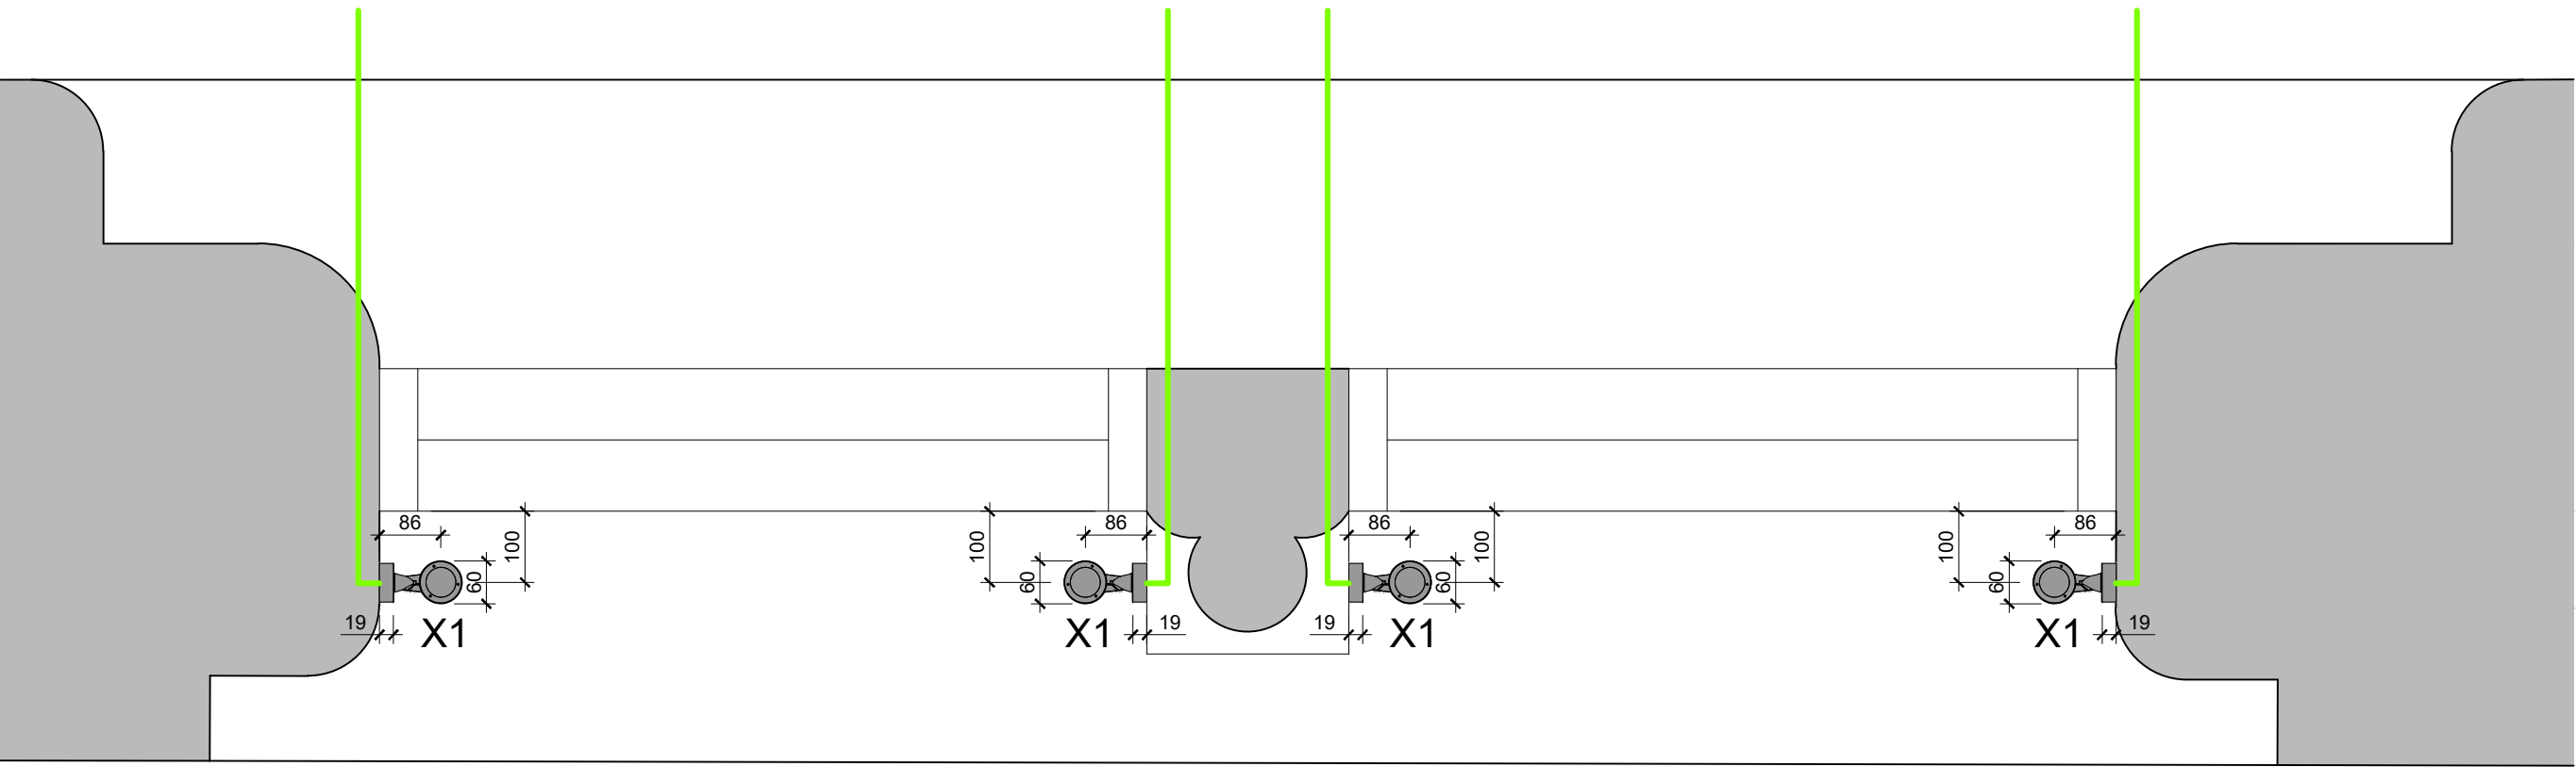

Typical Plan (scale 1:10)


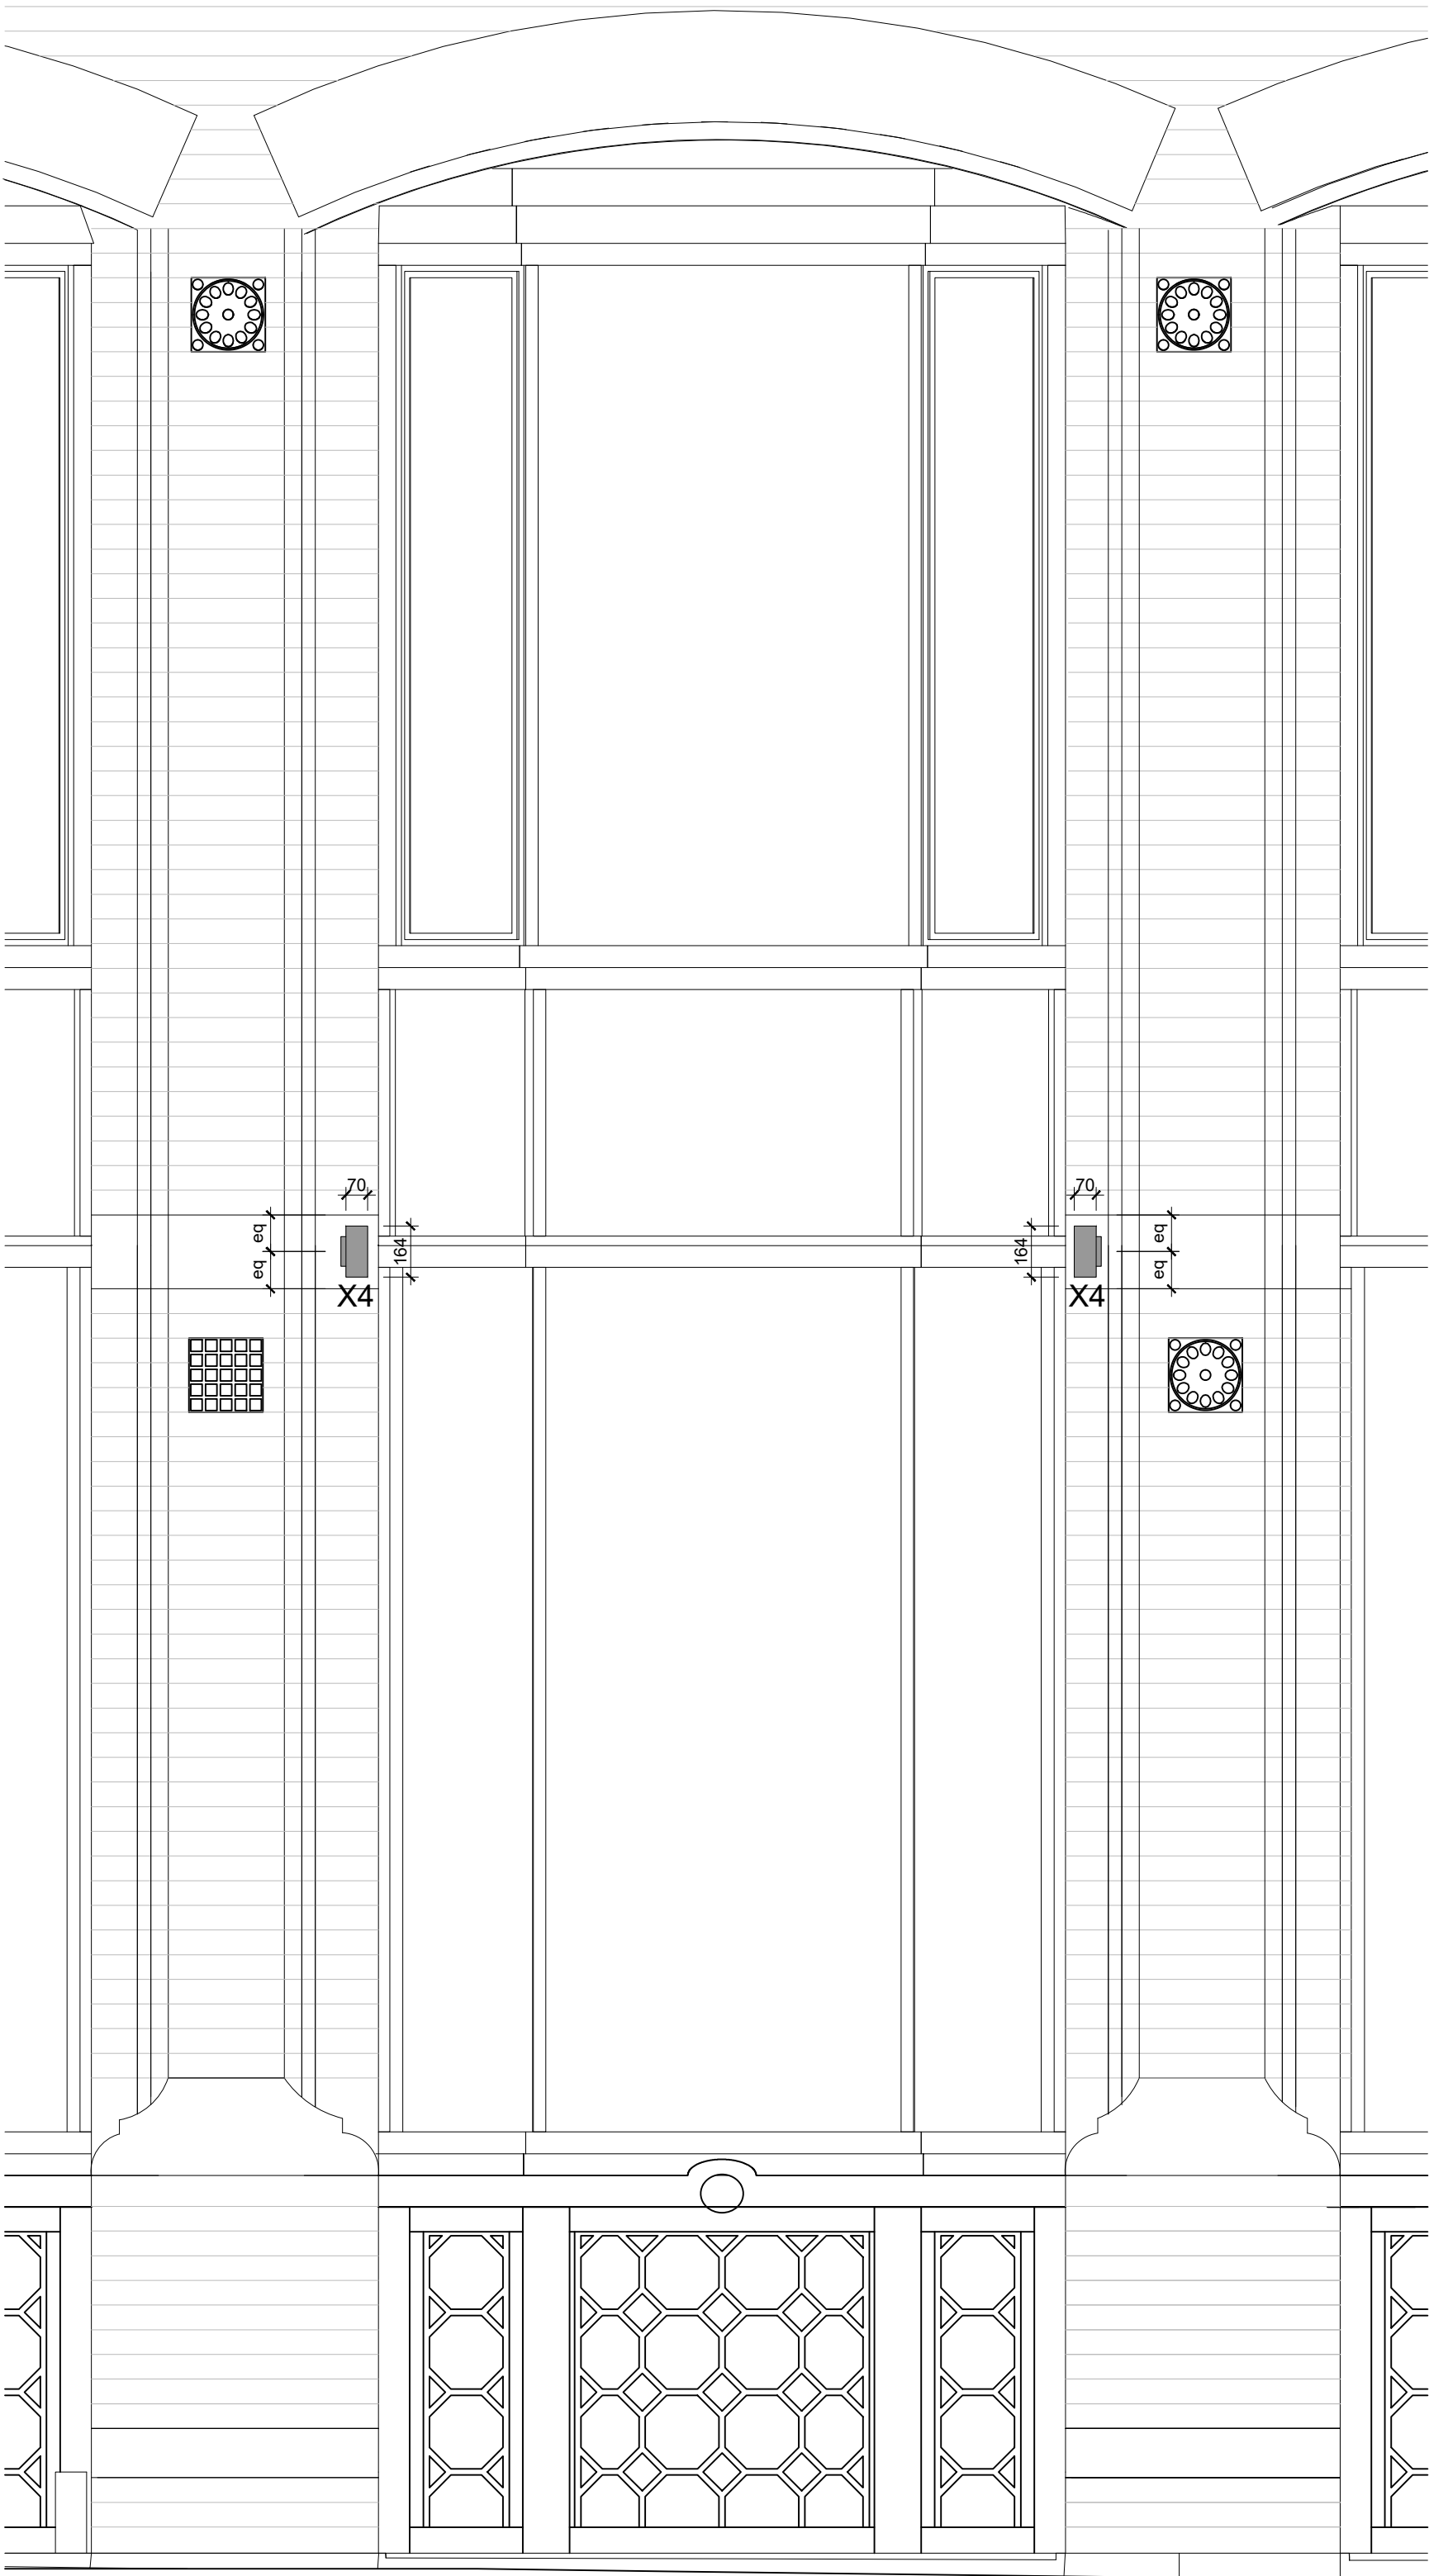


Typical Elevation (scale 1:20)

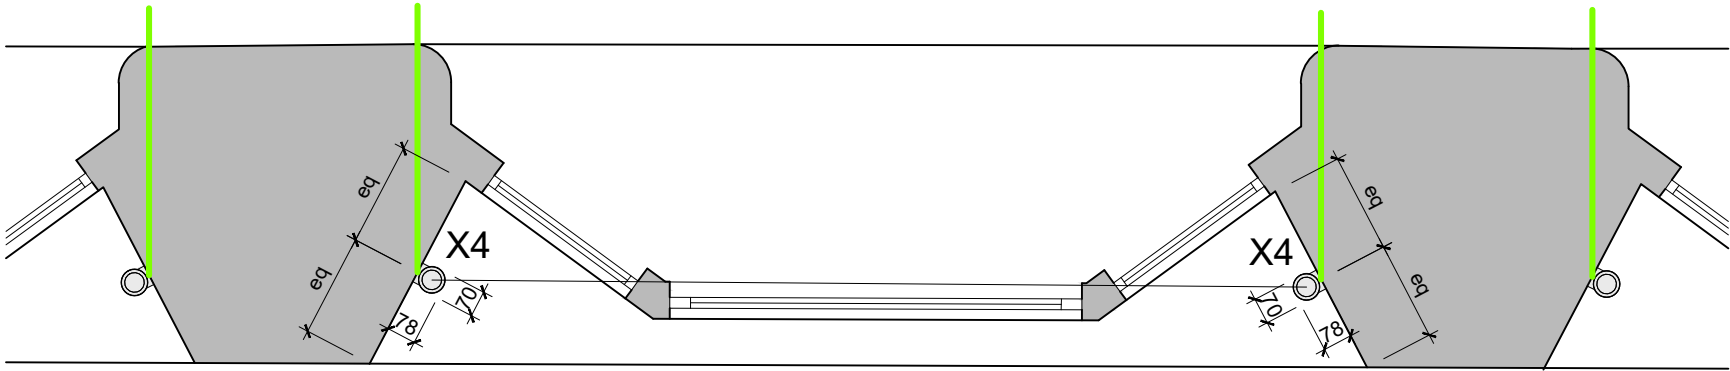

Typical Plan (scale 1:20)

Notes:
Do not scale from this drawing. All dimensions to be checked on-site by contractor to ensure accuracy prior to any installation. All design work produced by Amspec Ltd is for indicative purposes only. It is the client and contractors responsibility to ensure that building control and fire officer approval have been met prior to commencement of site work.

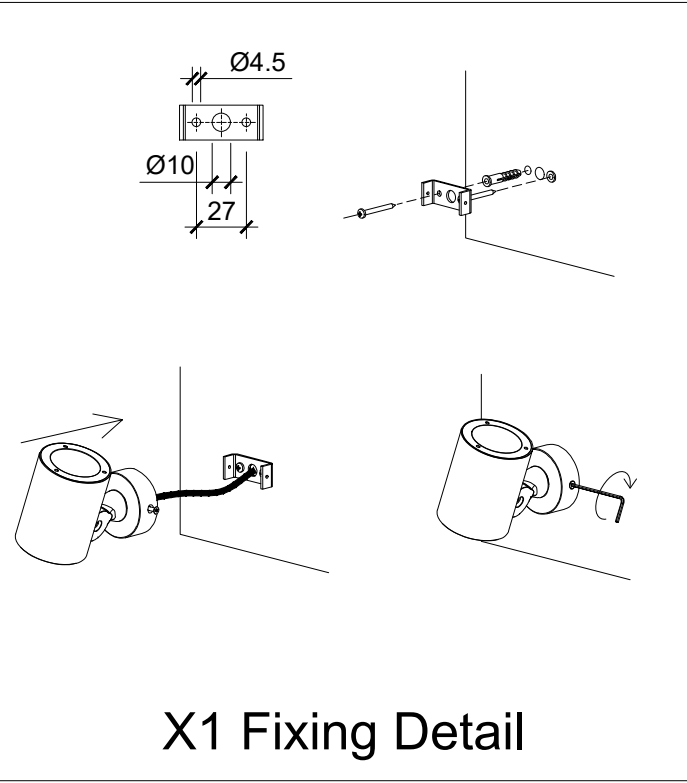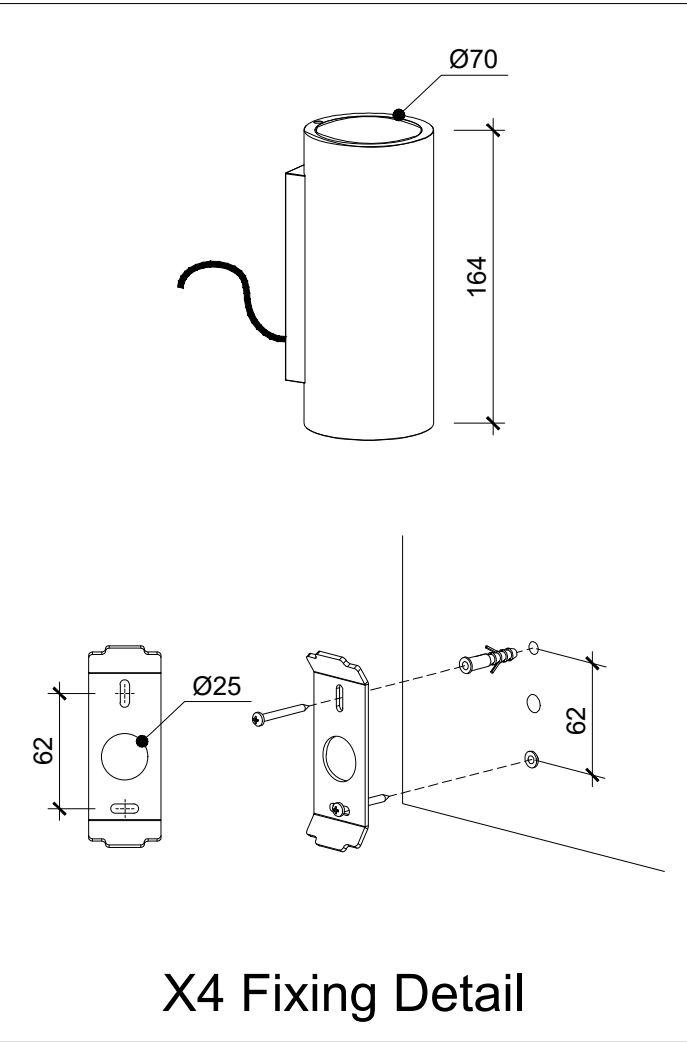

REV	DESCRIPTION	BY	DATE
STATUS: STAGE 4			
amspec DESIGN • MANUFACTURE • CONSTRUCT • SUSTAIN			
CLIENT: bruntwood SciTech			
ARCHITECT:			
SITE: Kings House, Manchester			
TITLE: Typical External Lighting Setting Out			
SCALE AT A1: 1:10, 1:20	DATE: 14.10.24	DRAWN: IW	CHECKED:
PROJECT NO: 2126	DRAWING NO: A_X (74) 101	REVISION:	