


# Location Plan

Site Address: Easting: 385410 Northing: 398142

Date Produced: 09-Oct-2024

Scale: 1:1250 @A4

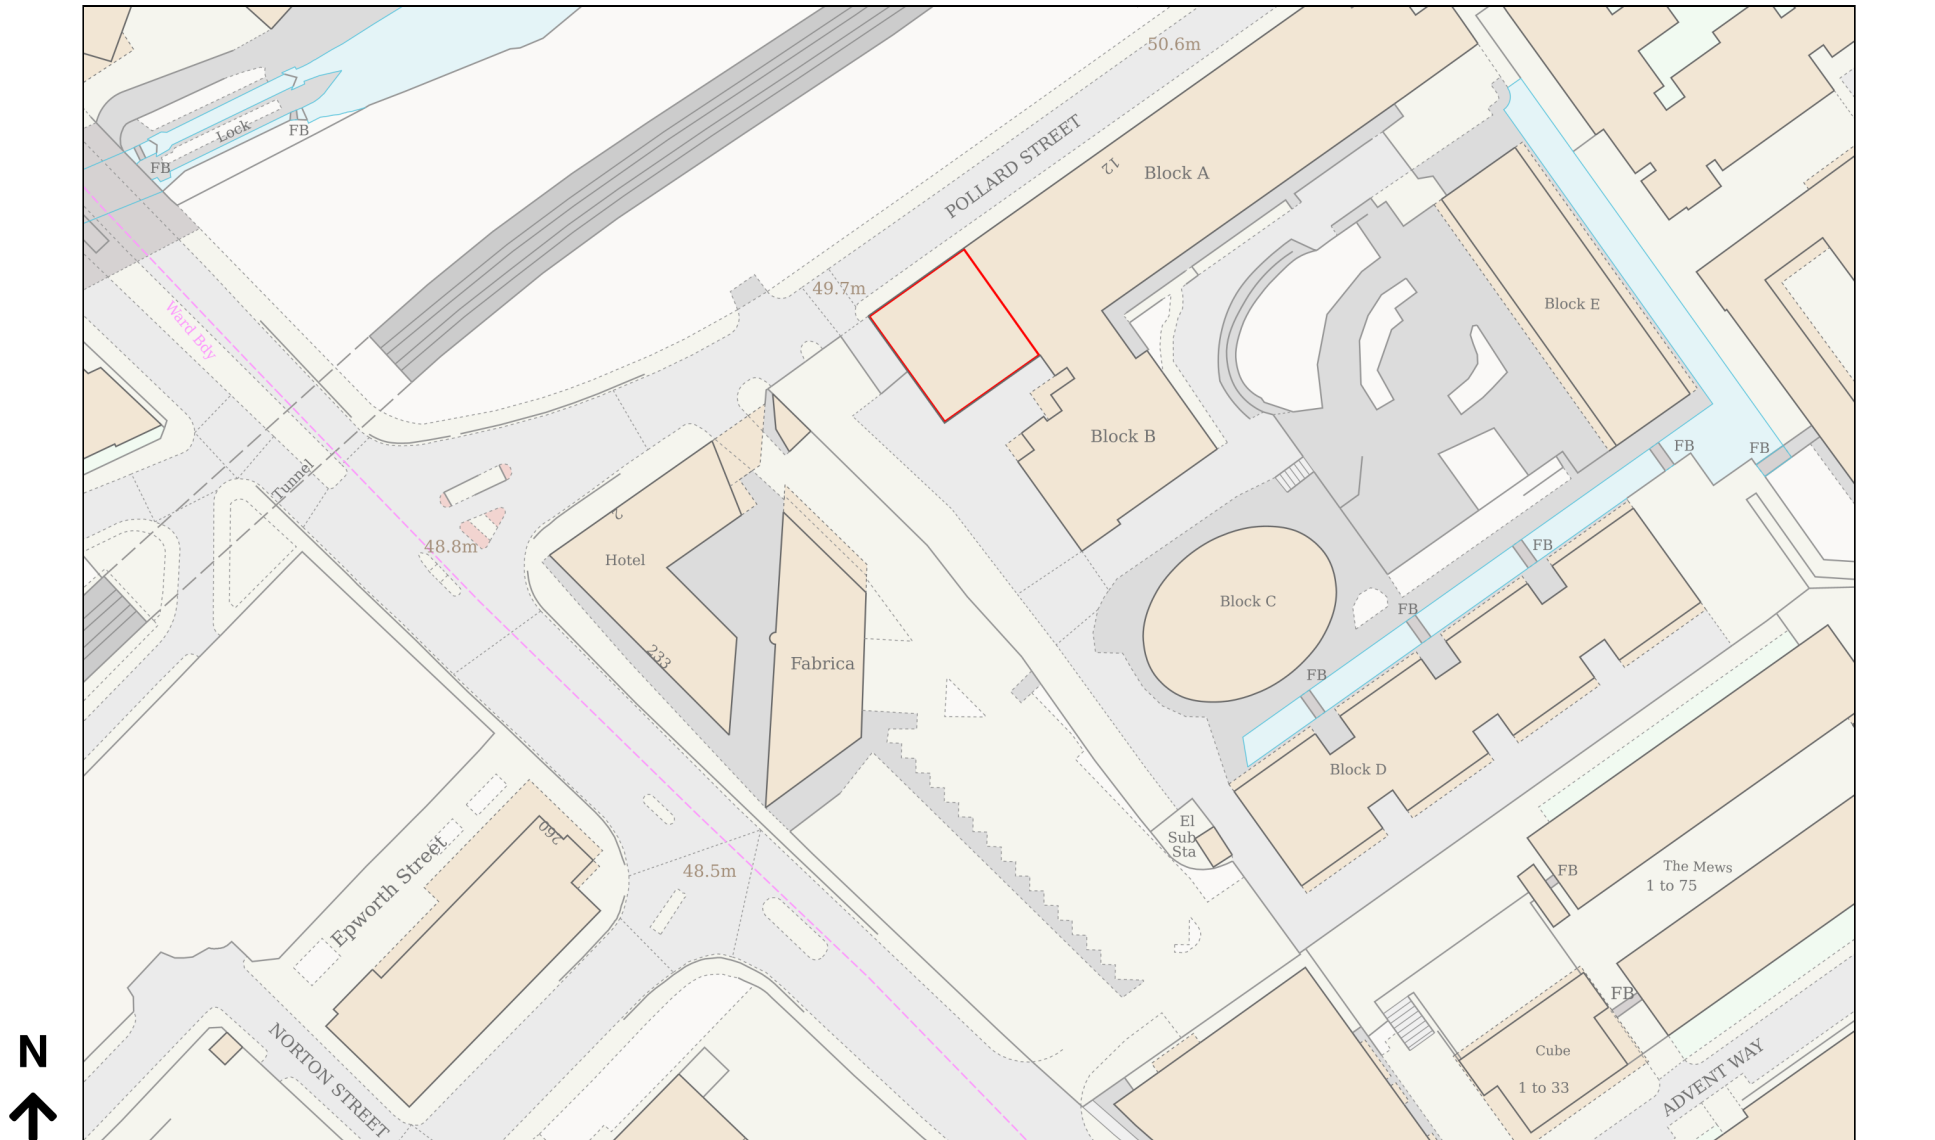

Planning Portal Reference: PP-13270763v1