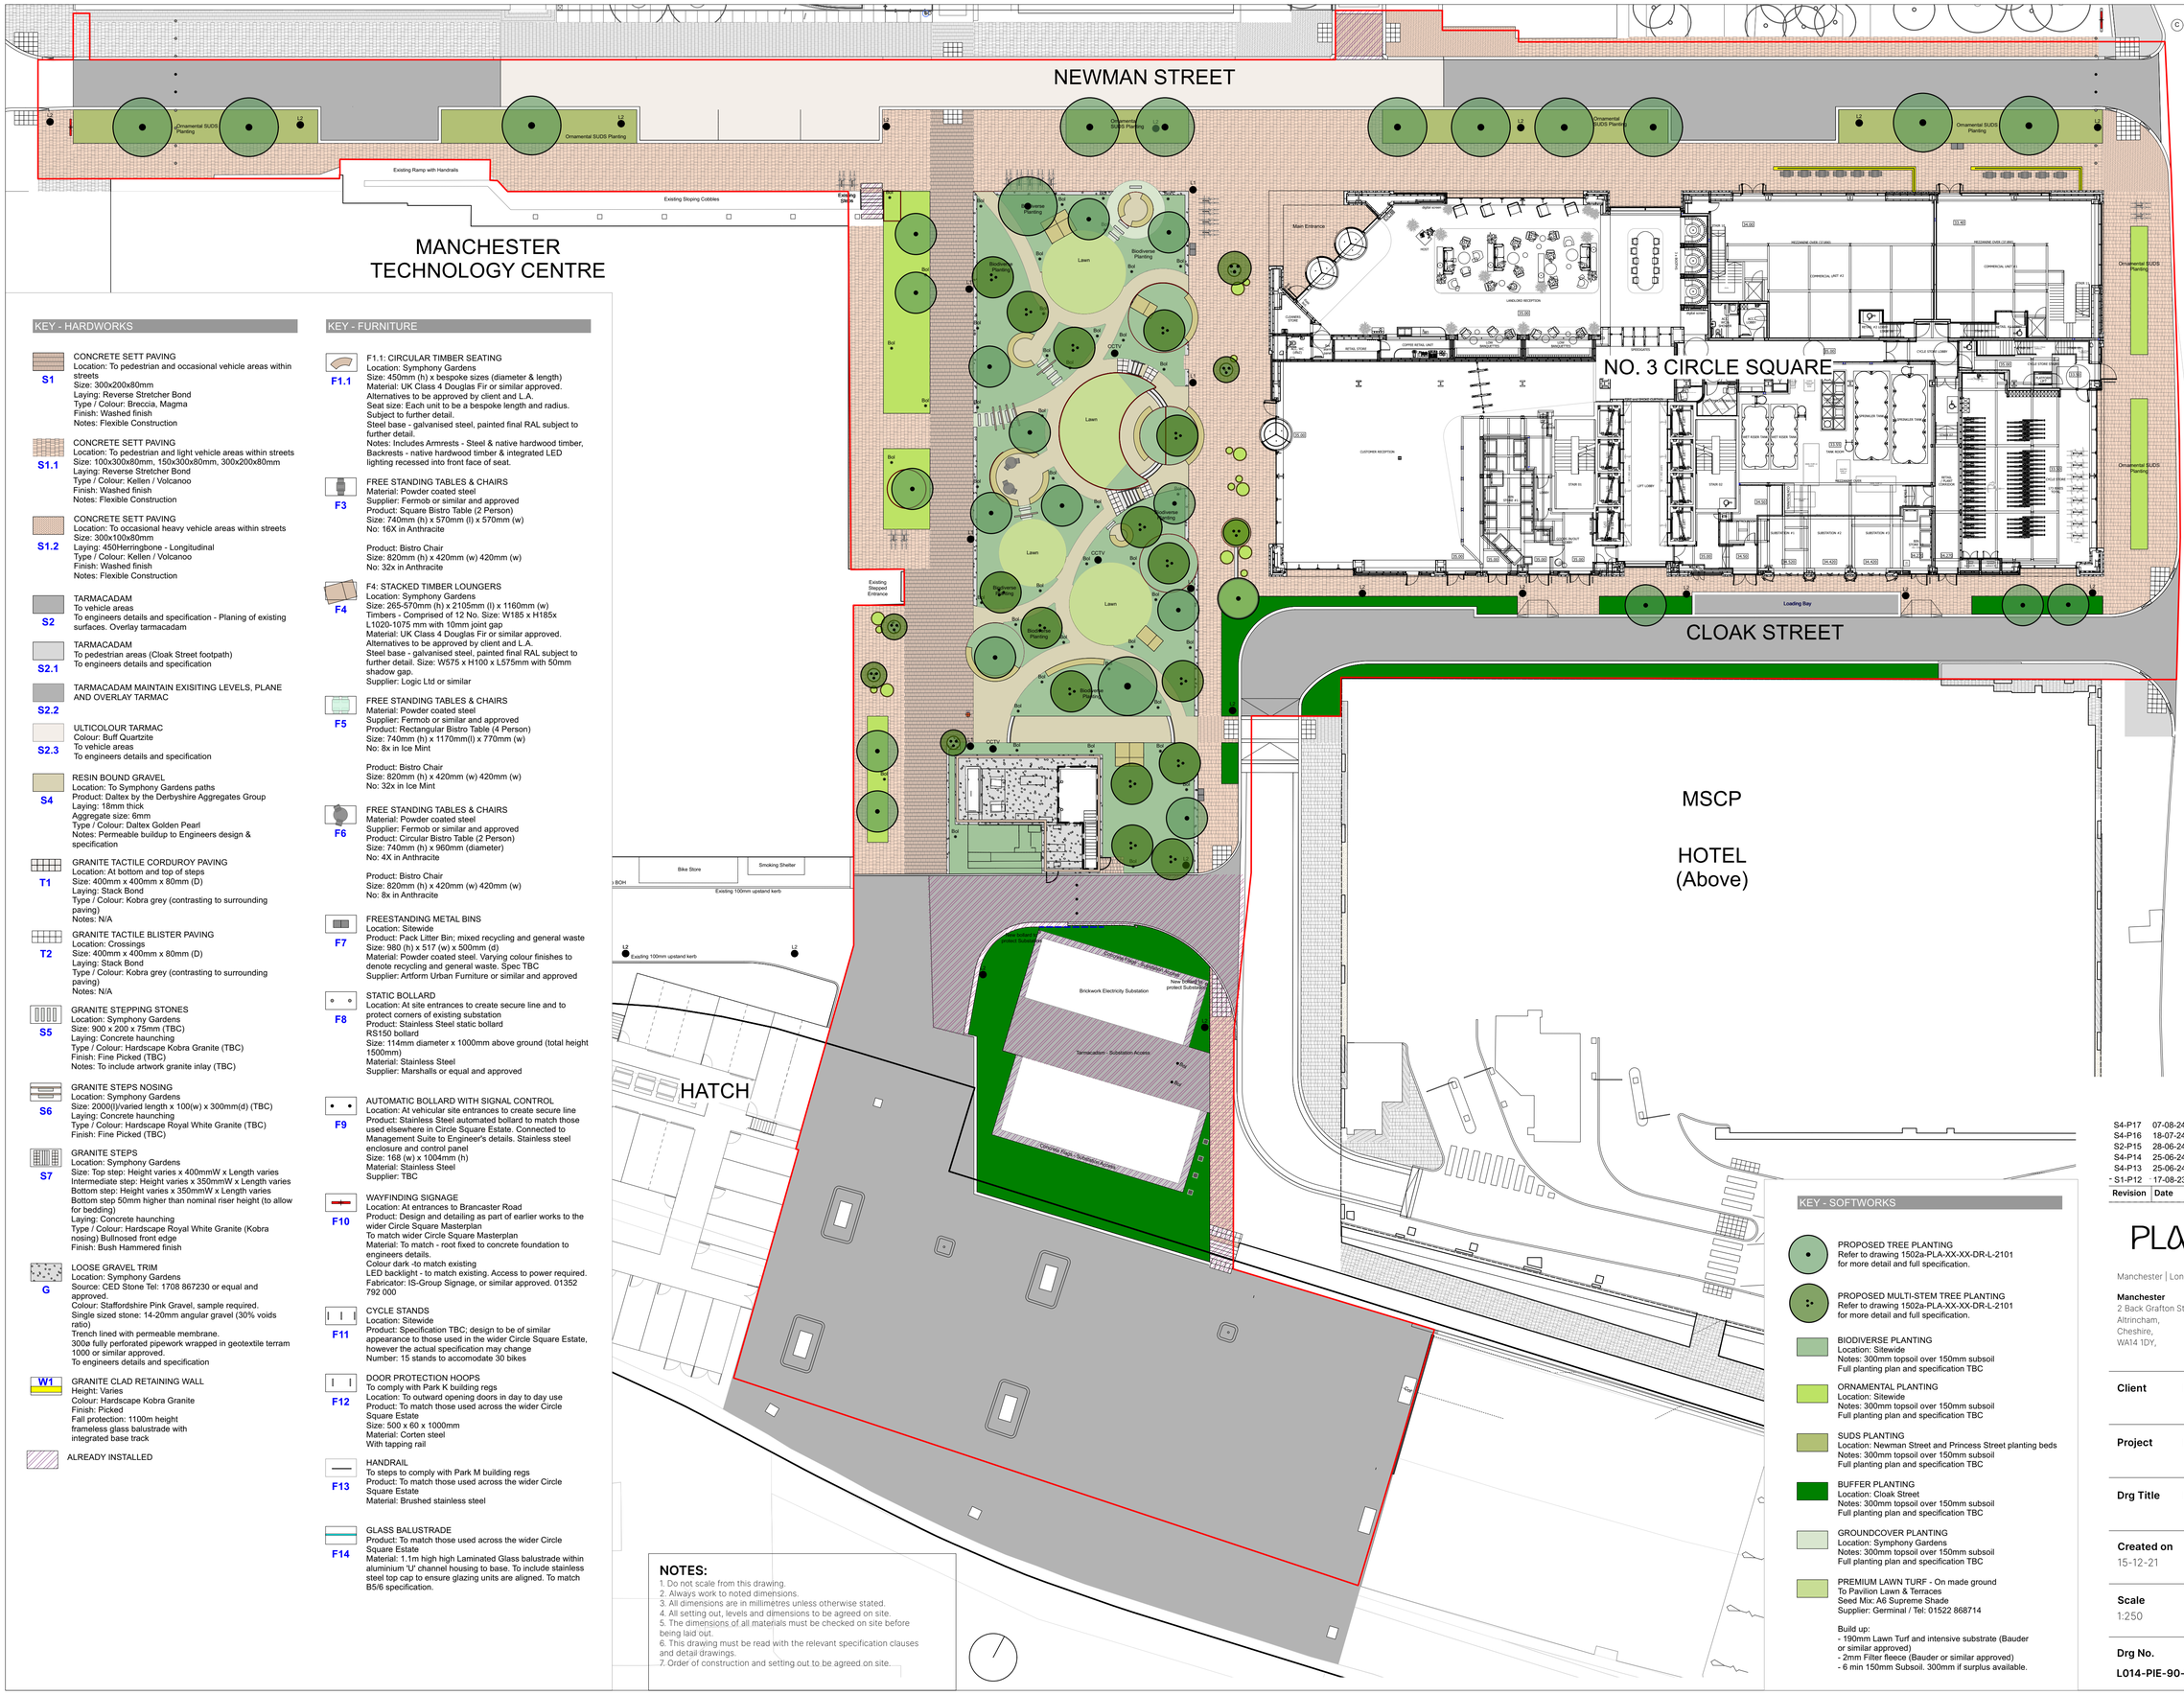
© This drawing is copyright protected and may not be reproduced in whole or part without written authority from the owner.


NEWMAN STREET
MANCHESTER TECHNOLOGY CENTRE
PRINCESS STEREET
NO. 3 CIRCLE SQUARE
CLOAK STREET
MSCP
HOTEL (Above)
HATCH
Main Entrance
Loading Bay
Existing Ramp with Handrails
Existing Sloping Cobbles
Existing Stepped Entrance
Ornamental SUDS Planting
Biodiverse Planting
Lawn
Rainwater Planting
CCTV
Bike Store
Smoking Shelter
Existing 100mm upstand kerb
Brickwork Electricity Substation
Tarmacadam - Substation Access
Existing Road - Substation Access
New Bollard to protect Substation
Existing Steps
Existing Slope
Existing Wall to protect Substation
Existing Wall to protect Substation
Ornamental SUDS Planting
Ornamental SUDS Planting
Ornamental SUDS Planting