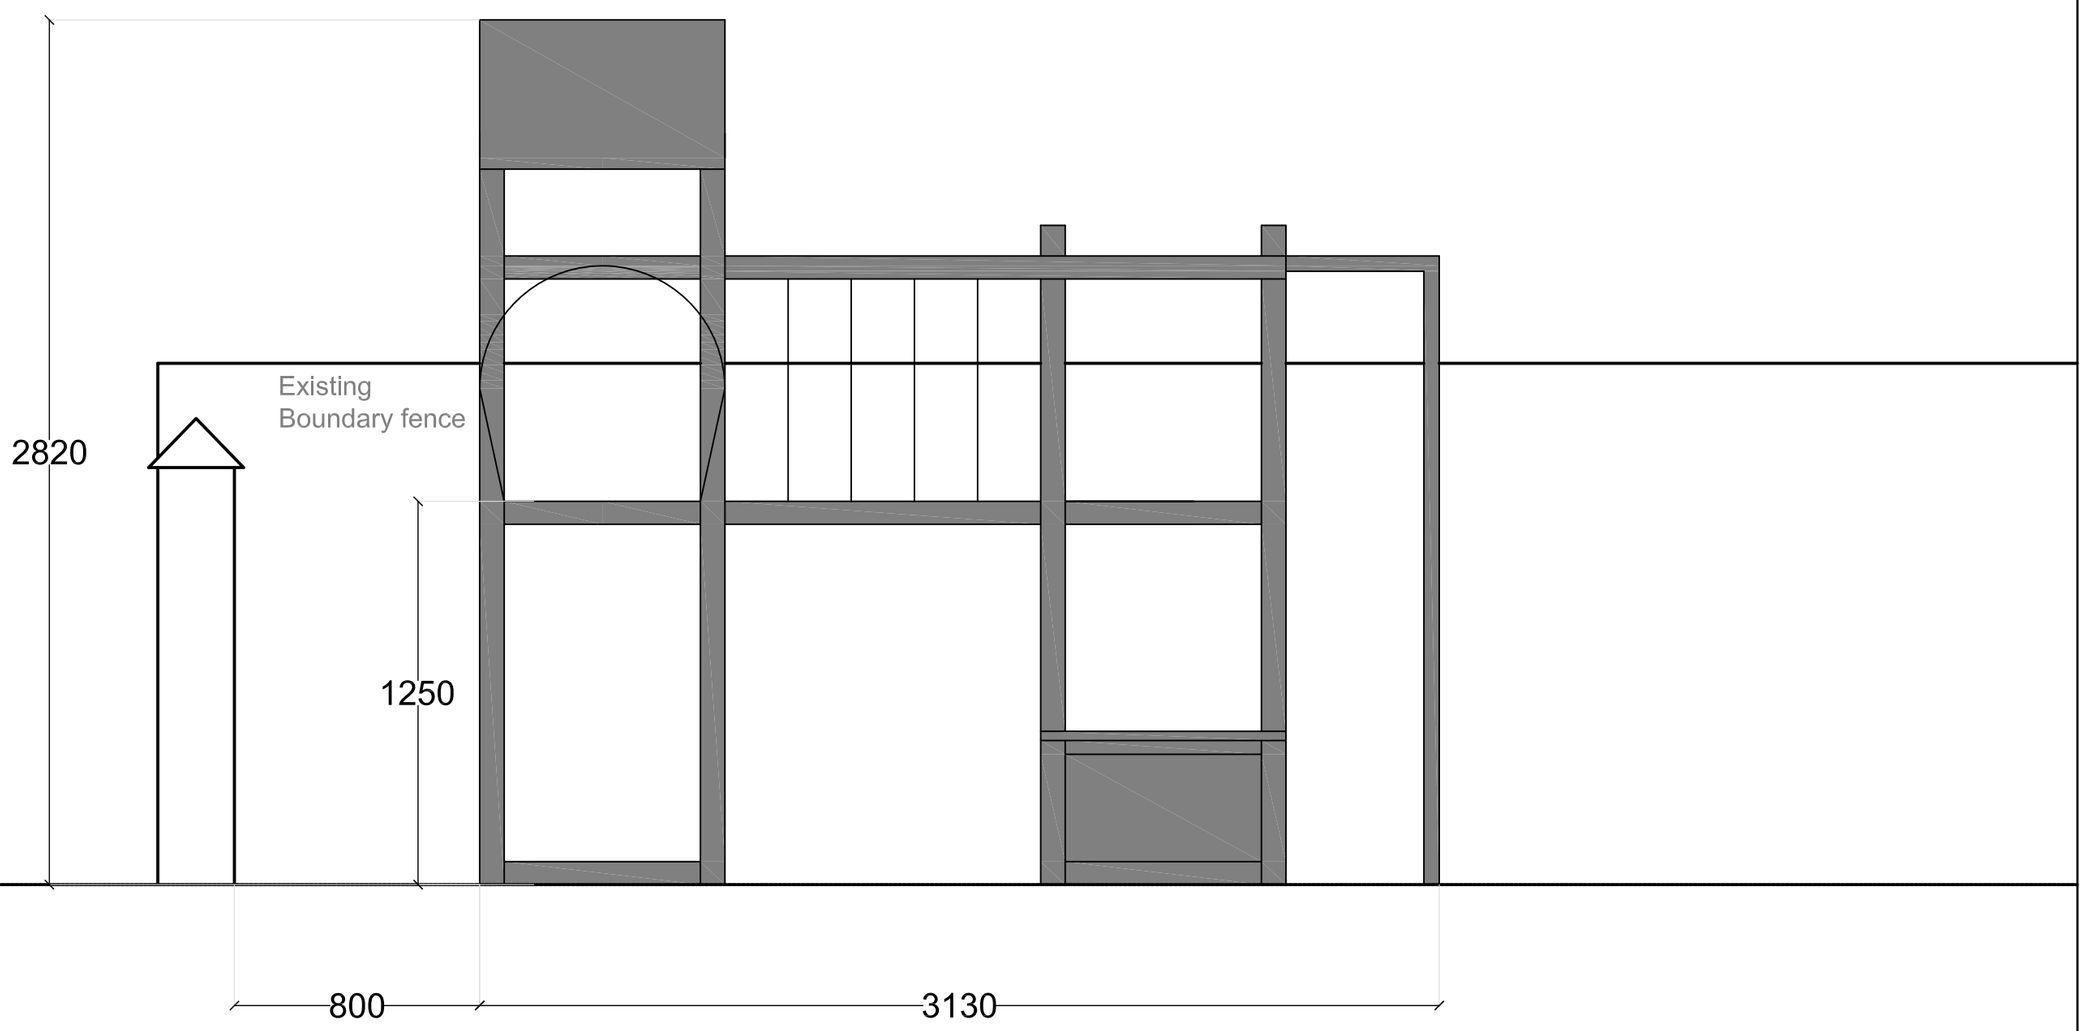

Rear boundary elevation

Western boundary elevation

BARNES WALKER

Unit 6, Longley Lane
Northenden, Manchester
M22 4WT

T: 0161 946 0808
E: design@barneswalker.co.uk
W: www.barneswalker.co.uk

DWG NO. M3566-BD-26-V01

DWG TITLE. Play Structure Elevations

CLIENT. MR & MRS MOLLOY

PROJECT TITLE. 21 PARKFIELD RD SOUTH, DIDSBURY

WORK STAGE.	SCALE.	DATE.	DRAWN BY.	CHECKED BY.
BUILD	1:20@A2	10.2024	MB	MB

© This drawing, the graphics and the landscape works and ideas depicted therein remains the copyright of Barnes Walker Limited and may not be used, copied in whole or part, or amended without prior written consent. Figured dimensions to be followed in preference to scaled and all dimensions are to be checked on site and in the event of any discrepancy refer to Barnes Walker Limited.

north