




1 Detailed Elevation - South
1 : 50

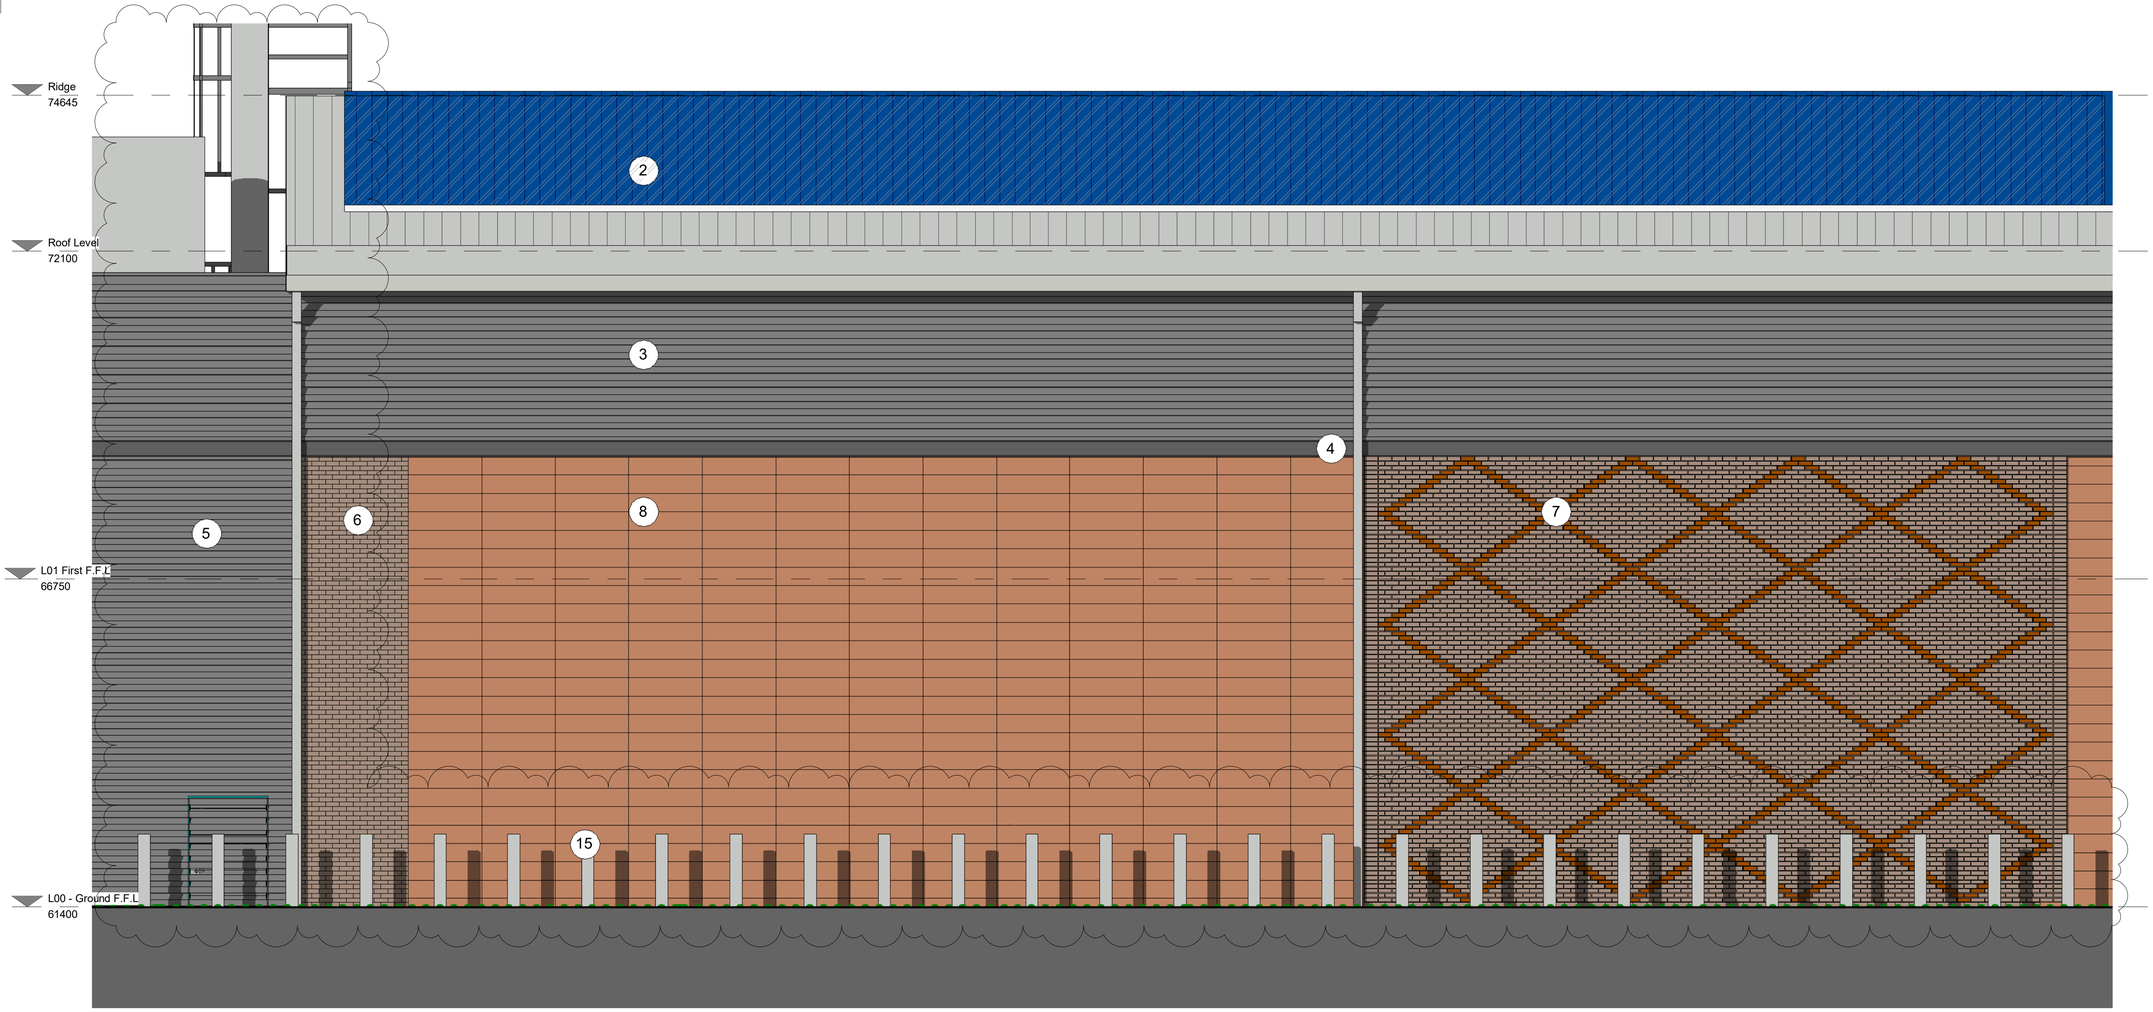


2. Standing seam roof with PV panels

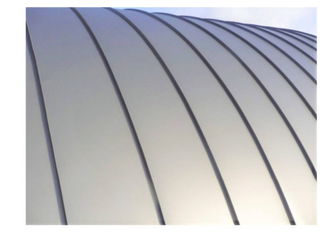

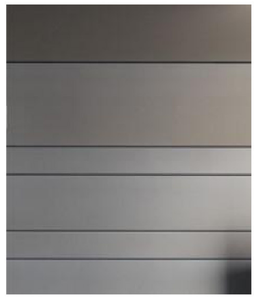


3. Rainscreen cladding precedent - Louvred and flat metal panels

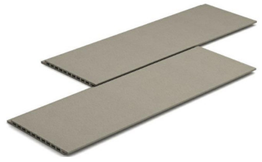





8. Terracotta panels

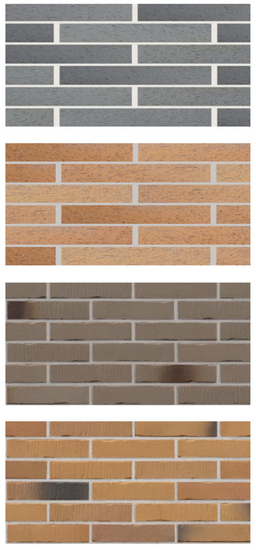

6,7. Patterned brick panels and brick piers



5. Inverted louvres to external plant area


KEY - PROPOSED MATERIALS

1. Standing seam roof
2. Standing seam roof with PV panels
3. Insulated carrier panel with louvre finish
4. Architectural feature band
5. Louvred Screens, with access doors and removable panels
6. Brick piers/plinth
7. Patterned brick panels
8. Terracotta panels
9. Insulated metal panels
10. Indicative signage
11. Glazed canopy
12. DDA compliant stairs/ramp up
13. Sectional door with side panel pass door
14. PPC window/door system, with back painted glass to match window colour.
15. Security Bollards

*NOTE: For proposed external material finishes, please refer to finishes schedule 170188-TSP-ZZ-XX-SH-A-05000

Information

Copyright of ttsp Ltd ©

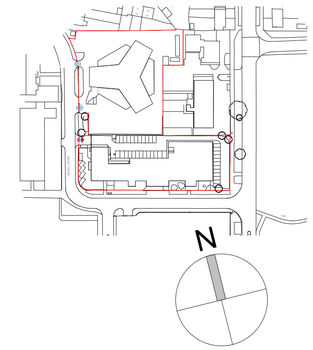

0m 2m 4m 6m 8m 10m

VISUAL SCALE 1:100 @ A0

Rev	Date	Description	By	Ch'd
P03	17.09.2024	Planning Updates. Issued for planning	DM	IM
P02	22.06.2023	Issued for Planning	DM	IM
P01	02.06.2023	Issued for review	DM	IM

Drawing Status
FOR PLANNING

Project Title
KEYSOURCE - TELEDATA MAN2
Enter address here

Drawing Title
Elevational treatement
South and East

Sheet	Scale	Date	Drawn	Ch'd
A1	As indicated	03/13/23	DM	IM

Project No.
170188

DRAWING NUMBER CHANGED FROM 3447-TSP-ZZ-XX-DR-A-05-790 TO 170188-TSP-ZZ-XX-DR-A-05790.

Drawing No. Rev
170188-TSP-ZZ-XX-DR-A-05790 P03

ttsp

TTSP Unit 2.3, The Loom, 14 Gower's Walk, London, E1 8PY
+44 (0)20 7490 8899 www.ttsp.com