




This drawing is protected by copyright and the information contained therein is the property of William McCall.
The drawing must not be copied and the information contained therein may not be used or disclosed without written permission of and in the manner permitted by William McCall.

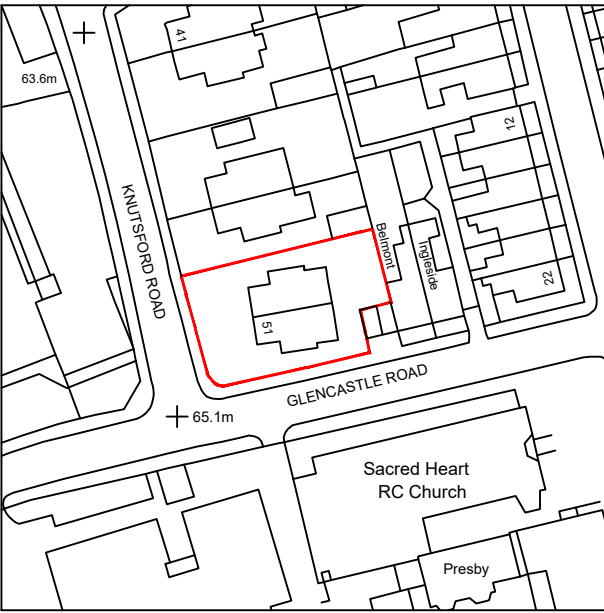

Location Plan (1:1250)
0 1 2 3 4 5 6 7 8 9 10M
Scale 1:200 @ A3

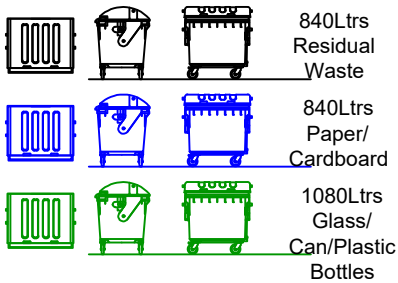

Commercial Bin Collection

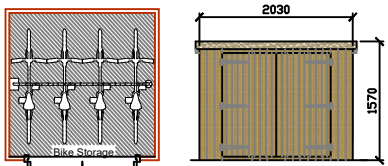

Bike Store

Stage :- **Full Planning**

Project Title :- Proposed Conversion Of Existing 12 Bedroom HMO & Separate Apartment To Proposed 14 Bedroom HMO

Drawing Title :- Site & Location Plans

Client :- B&R Assets

Drwg No :- 08/24/87 3 of 3 Date :- Aug '24 Rev :- *

Scale :- 1:200 & 1:1250 @ A3 Drawn:- SCM Checked :-

Site Address :- 49 - 51 Knutsford Road,
Gorton,
Manchester,
M18 7NJ

The Old Post Room
34 Chew Valley Road
Greenfield
Saddleworth
OL3 7DA
Tel: 01457 871202
www.william-mccall.com | enquiries@william-mccall.com

