

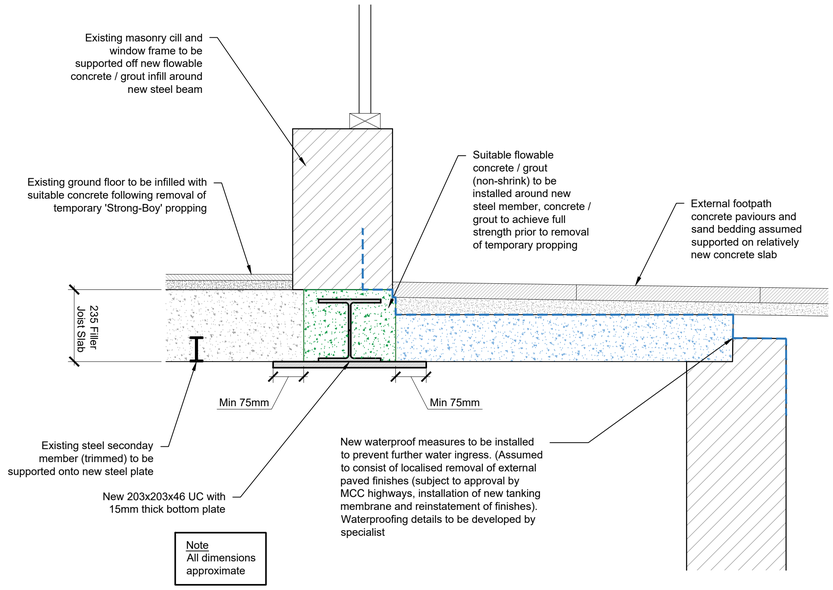



Section A-A
(Scale 1:10)

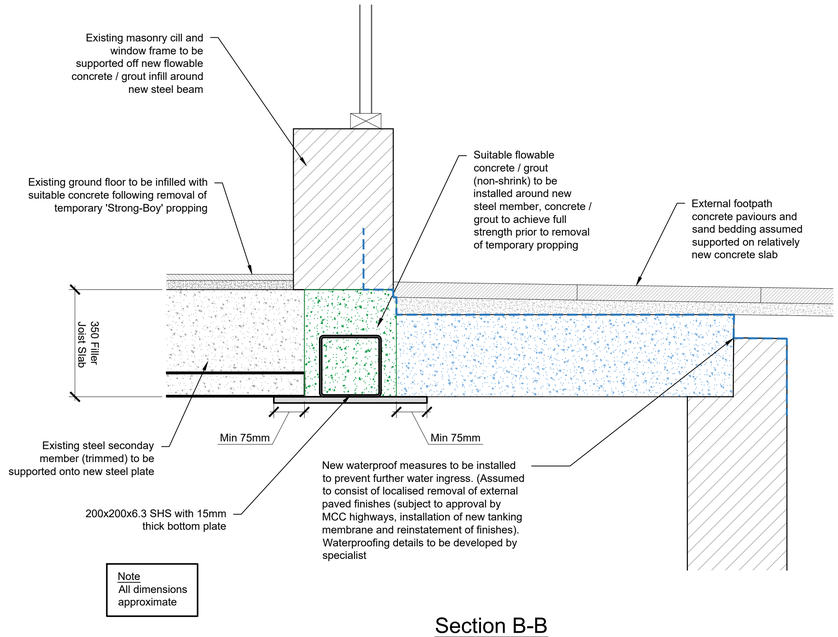

Section B-B
(Scale 1:10)

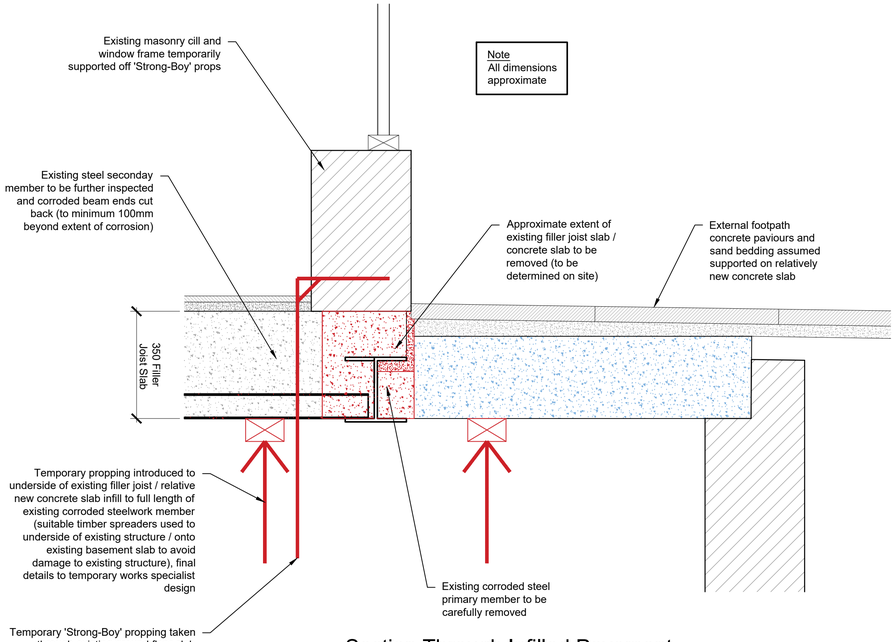

Section Through Infilled Pavement Smoke Vent - Temporary Works Proposals
(Scale 1:10)

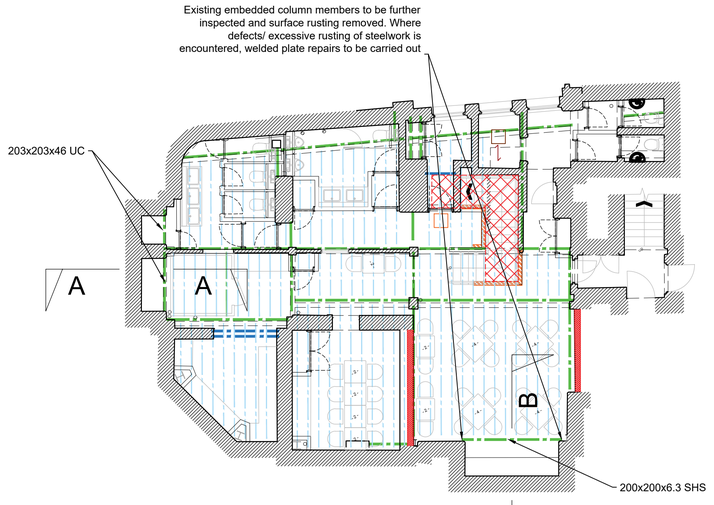

15155-BKP-102 Basement Repair GA

B

NOTES

1. Do not scale from this drawing.
2. This drawing is copyright and is sent to you in confidence. It must not be copied, used or disclosed, in whole or in part, to third parties without written permission. It remains the property of Booth King Partnership Ltd. and must be returned on request.
3. This drawing is to be read in conjunction with all relevant contractual documents.
4. Anyone using this drawing must be aware of their legal duties under the CDM Regulations 2015, refer to the HSE website for further information. BKPL are not Principal Designers.
5. All dimensions shown on this drawing are in millimeters unless noted otherwise.
6. If the Contractor consider that they do not have sufficient information to safely complete the works detailed on this drawing, they should contact the Engineer.
7. All works are to be carried out in accordance with the Building Regulations (as amended) and to the approval of Building Standards.

ISSUED FOR INFORMATION/PRICING

REV.	DATE	REVISION DETAILS	INITIALS
P01	22.07.24	Pricing Issue	AJP

bk boothking PARTNERSHIP LIMITED
CONSULTING CIVIL & STRUCTURAL ENGINEERS
www.booth-king.co.uk office@booth-king.co.uk
MANCHESTER Tel: 0161 694 7087 | **RAMSBOTTOM** Tel: 01706 822 022 | **EDINBURGH** Tel: 0131 229 1547

PROJECT:
86 Cross Street
Manchester

TITLE:
Basement Repair Details

SCALE @ A1:	DRAWN:	DATE:	REVISION:	STATUS:
As Shown	AJP	22.07.24	P01	-

DRAWING No:
15155-BKP-V1-B1-DR-S-112