


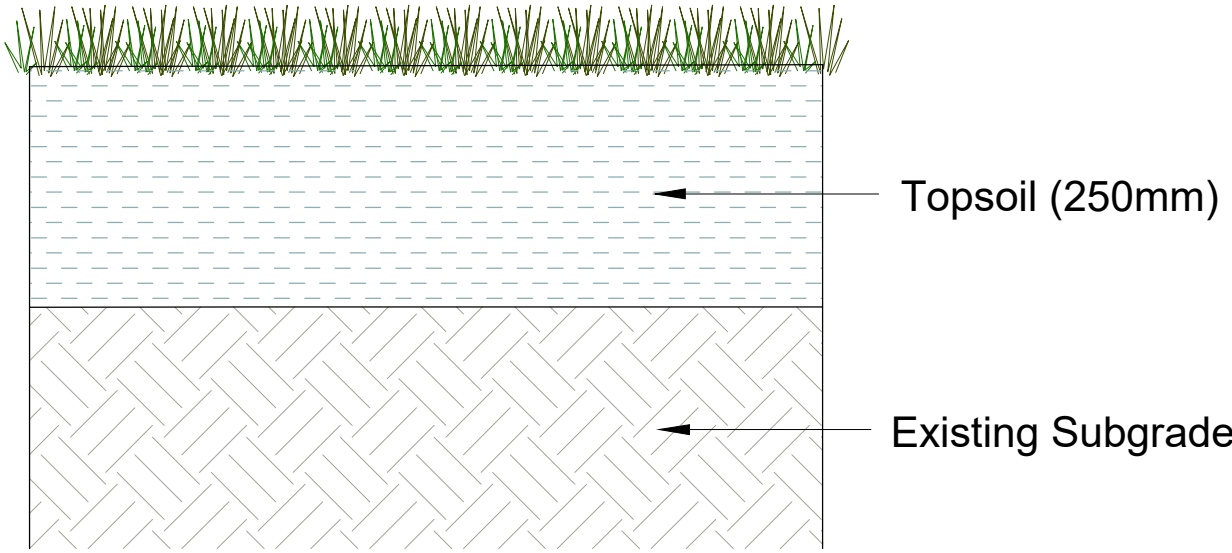


Topsoil (250mm)

Existing Subgrade

Typical pitch profile

Legend

 

drawing details

client: Icenl Projects Ltd	project: Sandilands School	drawing title: Typical Profile Detail	drawn by: N8TS checked by: LG date: 11.09.2024 scale: NTS
Drawing no: J00 003			


revision history

revision:	details:	DR	CH	AP	date:

drawing status

Draft For Information

notes

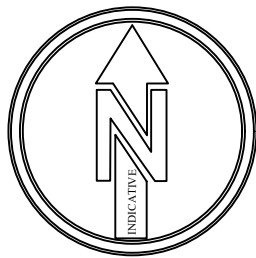

This drawing, design and information is subject to copyright of the Sports Turf Research Institute (STRI). It must not be reproduced in any way without written permission of the company.

It is the contractor's responsibility to ascertain the location of all services prior to the commencement of work. Setting out shall be the responsibility of the contractor, any discrepancies shall be reported and clarified at the earliest opportunity.

STRI



St Ives Estate
Bingley
West Yorkshire
BD16 1AU

tel: 01274 565131
fax: 01274 561891
email: digitaldesign@strigroup.com
web: www.strigroup.com