




Type E
Existing stone brick wall left in-situ and made good where required

KEY

- Type A**
Existing 1.8m brick wall left in-situ and made good where required
- Type B**
Existing 1.8m+ solid timber fence boundary left in-situ and made good where required
- Type C**
New 1.8m close boarded timber fence with access gates. Locks to meet SBD requirements.
- Type D**
Existing 1.8m brick wall left in-situ and made good where required
- Type E**
Existing stone brick wall left in-situ and made good where required
- Type F**
New 1.8m painted metal railings and access gate. Painted black.



Type D
Existing 1.8m brick wall left in-situ and made good where required

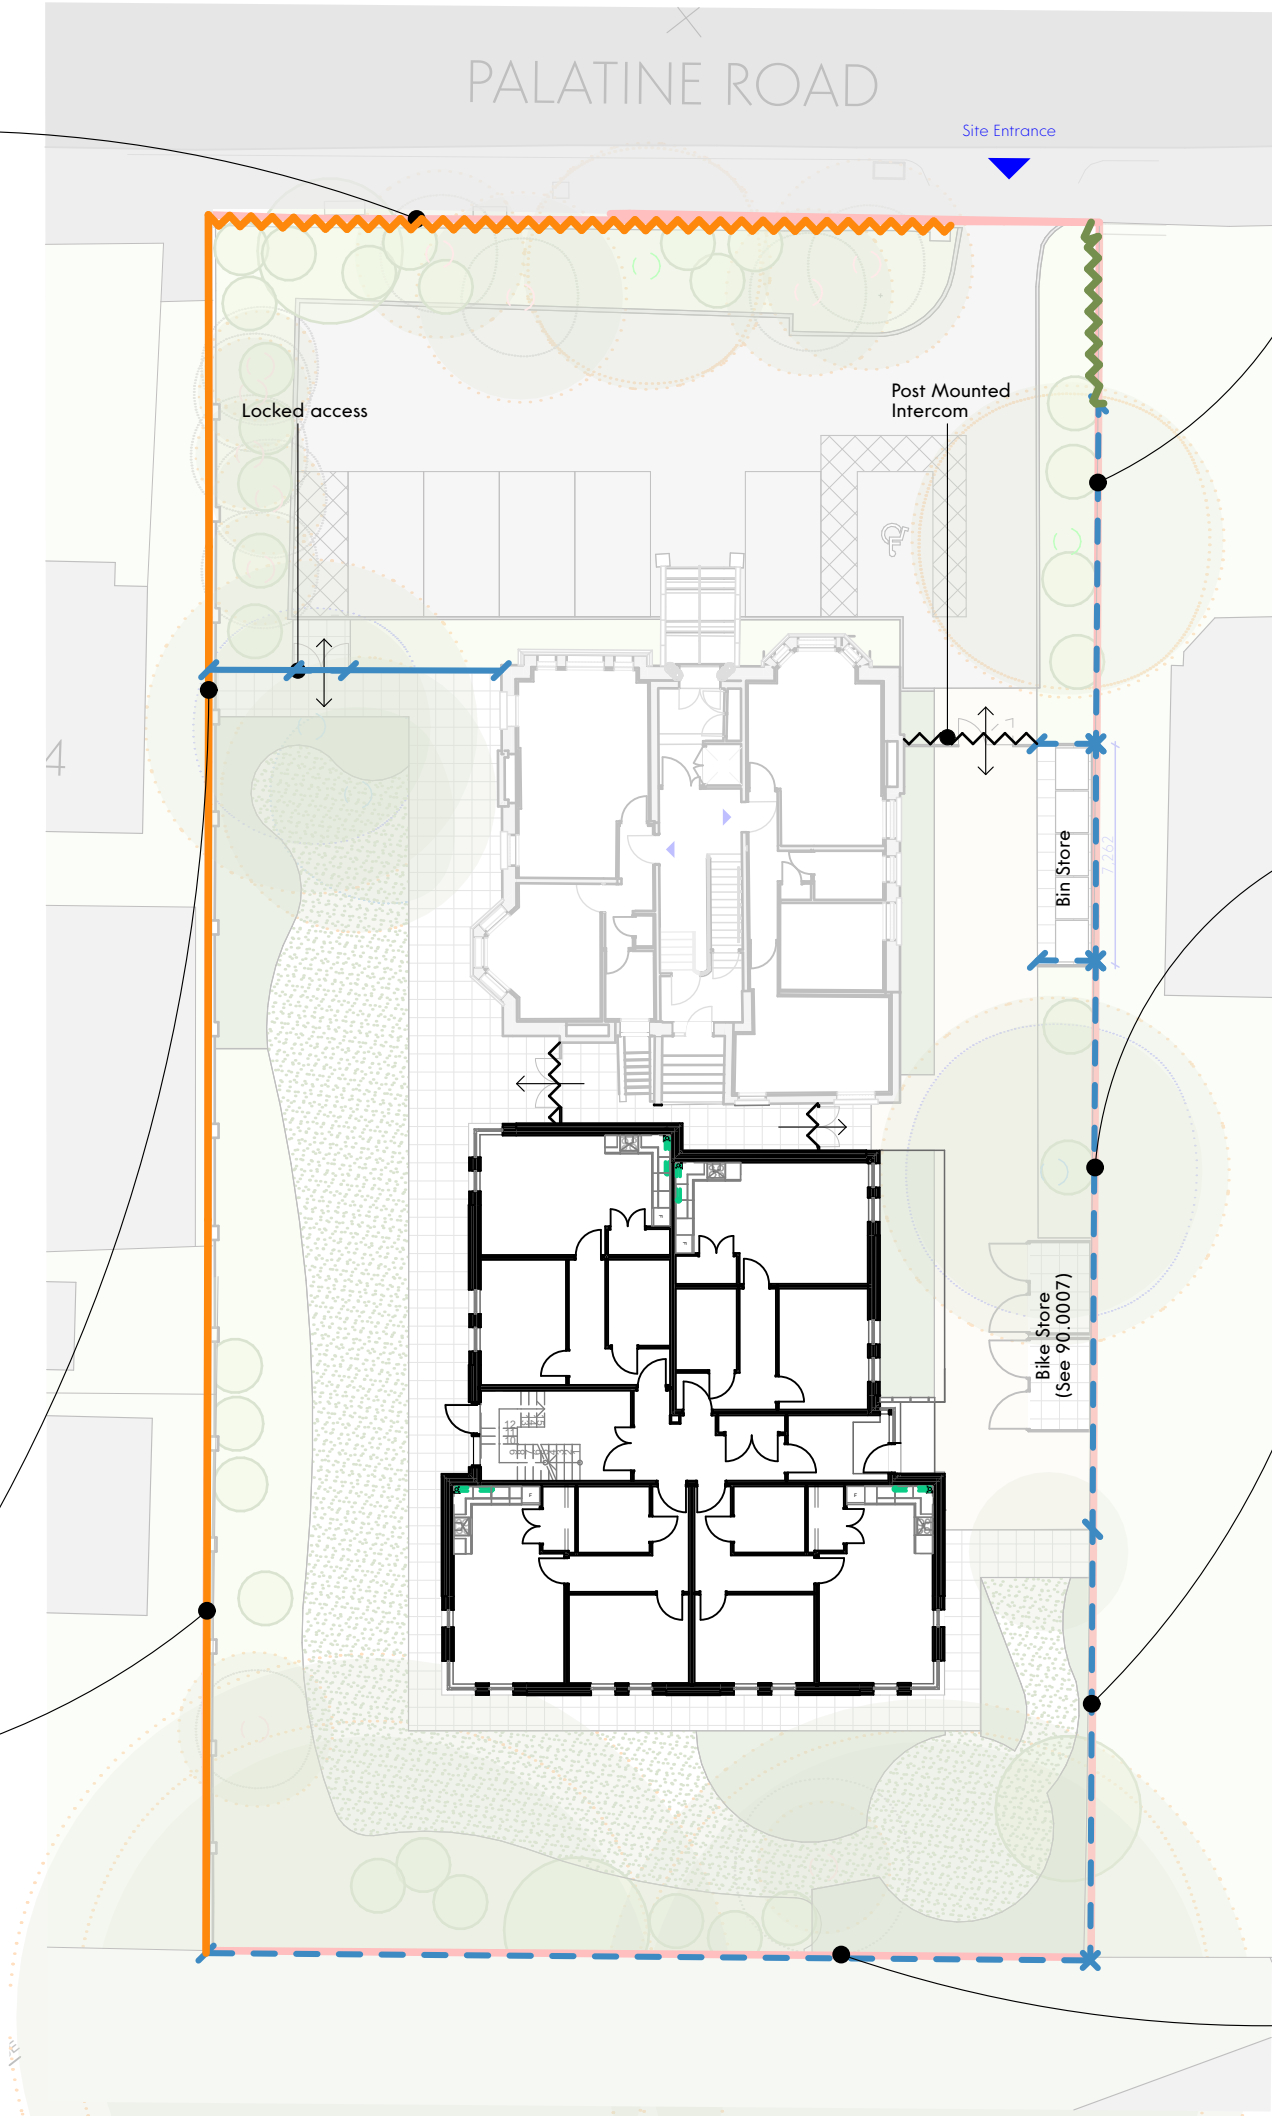

Type A
Existing soft landscaped boundary, left n-situ and made good where required



Type B
Existing 1.8m+ solid timber fence boundary left in-situ and made good where required



Type B
Existing 1.8m+ solid timber fence boundary left in-situ and made good where required



Type B
Existing 1.8m+ solid timber fence boundary left in-situ and made good where required

This drawing is the property of GWP Architecture. Copyright is reserved by them and the drawing is issued on the condition that it is not copied, reproduced, retained, or disclosed to any unauthorised person, either wholly or in part, without the consent in writing of GWP Architecture.
All drawings and specifications should be read in conjunction with the project health and safety plan, any possible conflicts should be presented to the Planning Coordinator.
All work to be carried out in accordance with current Building Regulations.
Contractors must verify all dimensions at the job before commencing any work or making shop drawings.
Written dimensions should be taken.
Do not scale off drawing.
Do not take digital dimensions from this drawing.
Any discrepancies to be reported to the Architect.



Key
Site Boundary

P02	01.10.24	General Update	DT	RT
P01	13.09.24	First Issue	MCT	DT
Rev	Date	Comment	Dr	Ch

GWPA

CHARTERED ARCHITECTS
INTERIOR DESIGNERS
SPACE PLANNERS
PROJECT MANAGERS
LANDSCAPE ARCHITECTS

Bracken House, Lidgett Lane, Leeds LS8 1PQ
+44(0)113 266 6044 (r) +44(0)113 268 1859 (f)
architecture@gwp-arch.com | www.gwp-arch.com

GWPA Ref (515)2330

Job Title
The Rossett, 123 Palatine Road

Client
CUBE HOMES **greatplaces HOUSING GROUP**

Proposed Boundary Treatments

Name (515)2330-GWP-XX-XX-D-A-(90)-1002

Scale 1:250@A3	Revision P02
Drawn/Checked MCT/DT	First Issue 13.09.24
Drawing Status S3 - Technical Design	

BIMcloud - DESKTOP-H2C1QHA - BIMcloud Basic for Archicad 27/The Rossett - (515)2330-GWP-XX-XX-M3-A-1B-P04