
31 BOOTH STREET, MANCHESTER

SECOND FLOOR - FLOORING LAYOUT

This drawing is the property of **bluesky** Design and must not be copied or otherwise reproduced. All dimensions must be checked on site before commencing work. This drawing was produced using AutoCAD 2025.

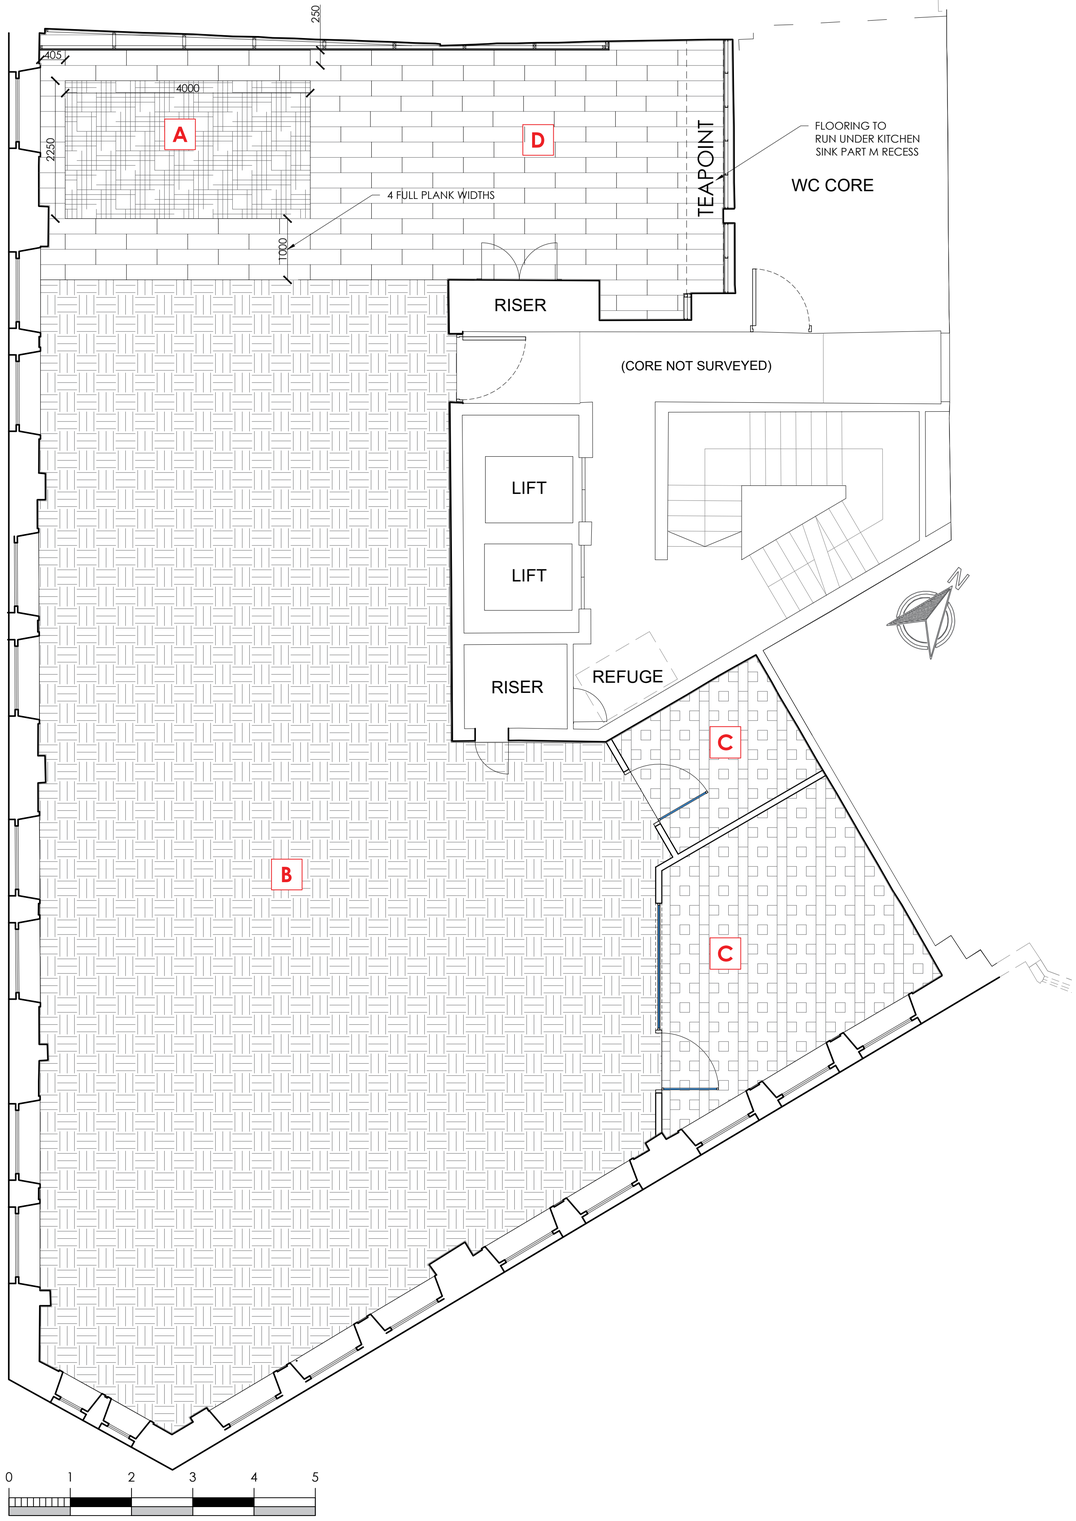

FLOORING KEY

TYPE A - CARPET TILE INSET IN LVT FLOORING IN STYLE OF A RUG (500x500mm)
MANUFACTURER: INTERFACE
RANGE: PAST FORWARD - NEWSTALGIA
COLOUR: FOSSIL
LRV VALUE: 18.08

TYPE B - CARPET TILE (500x500mm)
MANUFACTURER: INTERFACE
RANGE: CONTEMPLATION
COLOUR: PASTORAL 4263002
LRV VALUE: 20.4

TYPE C - CARPET TILE (500x500mm)
MANUFACTURER: INTERFACE
RANGE: PAST FORWARD - ARCHIVAL
COLOUR: PARCHMENT
LRV VALUE: 40

TYPE D - LVT PLANK (1000x250mm)
MANUFACTURER: INTERFACE
RANGE: NORTHERN GRAIN
COLOUR: ANTIQUE WASH A02606
SETTING OUT : ASHLAR
LRV VALUE: 28.1
ANTISLIP RESISTANCE **- PENDULUM WET & DRY = 36+**
- R10

NOTES:
1. Flooring to be laid according to manufacturers specification.
2. Vinyl flooring designed to butt up to carpet.
   No threashold strips required. No underboarding required.
   Carpet 6.6mm thickness
   LVT 4.5mm thickness
3. A site survey should be undertaken to confirm quantities

Rev	Date	Description	Initials
A	22.10.2024	Heritage issue	FLC

FOR APPROVAL

Client:
VISTA TRUST CORPORATION (UK) LTD - JLL

Project:
OFFICE FIT-OUT

Address:
31 BOOTH STREET MANCHESTER M2 4AF

Drawing Title:
SECOND FLOOR FLOORING LAYOUT

Date:	18.10.2024
Project Number:	1394
Scale:	1:50@A1
Drawn by:	CEB
Drawing Number:	1394-02-FL-01 (A)

bluesky Design
INTERIORS LIMITED
Studio 1, 169 High Street, Boston Spa, Leeds LS23 6BH
Tel: 01937 845 399 www.blueskydesigninteriors.co.uk