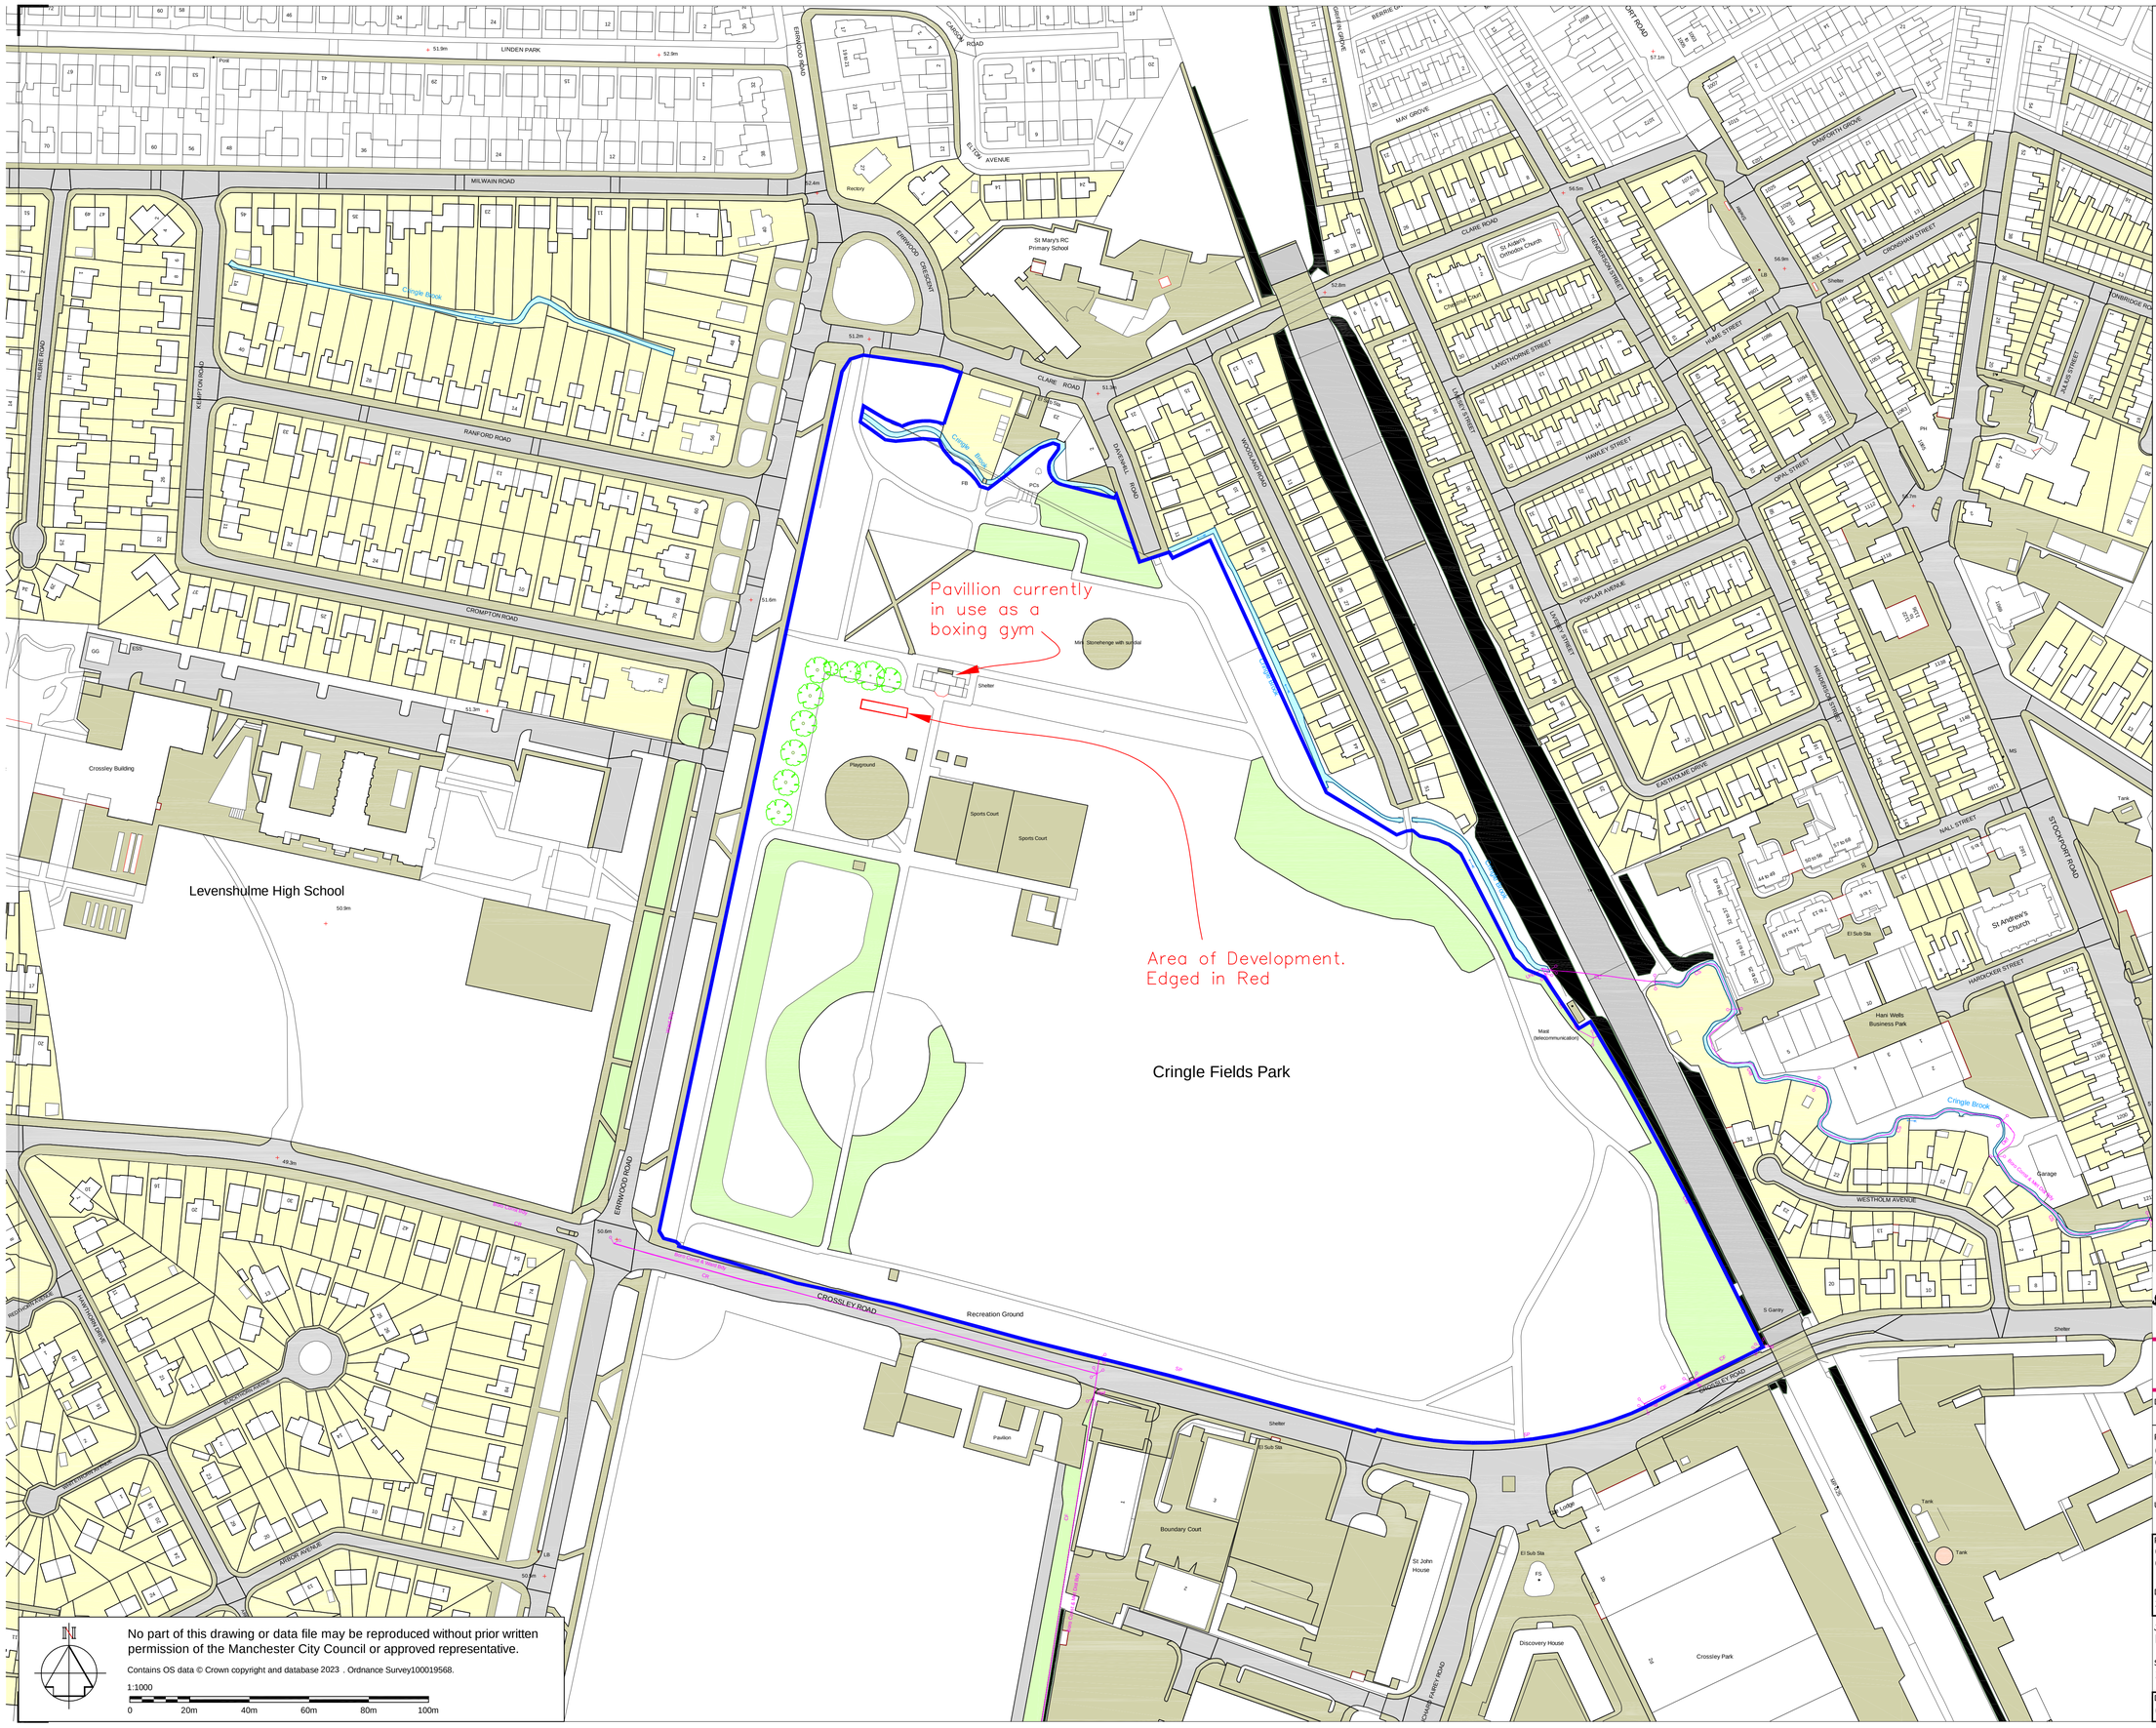

NOTES

1. All dimensions are in millimetres unless otherwise stated
2. This drawing is to be read with all other relevant documentation
3. Do not scale from this drawing, all measurement data should be taken directly from the model

No part of this drawing or data file may be reproduced without prior written permission of the Manchester City Council or approved representative.

Contains OS data © Crown copyright and database 2023 . Ordnance Survey100019568.

1:1000

0 20m 40m 60m 80m 100m

MANCHESTE
CITY COUNCIL

Capital Programmes Division

Manchester City
PO Box 532, To
Man
M

DRAWING STATUS
Construction Issue

PROPERTY TITLE
Cringle Fields Park
Crossley Road, Levenshulme
Manchester M19 1JW

UPRN

DFE NO.
0000

PROJECT TITLE
Cringle Park
Container Cafe

DRAWING TITLE
Site location plan

JOB NO.
LP/45501

DATE
19/04/24

SCALE
1:1250@A1

AUTHOR
P A Schofield

CHECKED BY

APPRO

DRAWING NO.
CFP-MCC-LP-45501-DR-A-0001

You created this PDF from an application that is not licensed to print to novaPDF printer (http://www.novapdf.com)