STANDARD SPECIFICATION

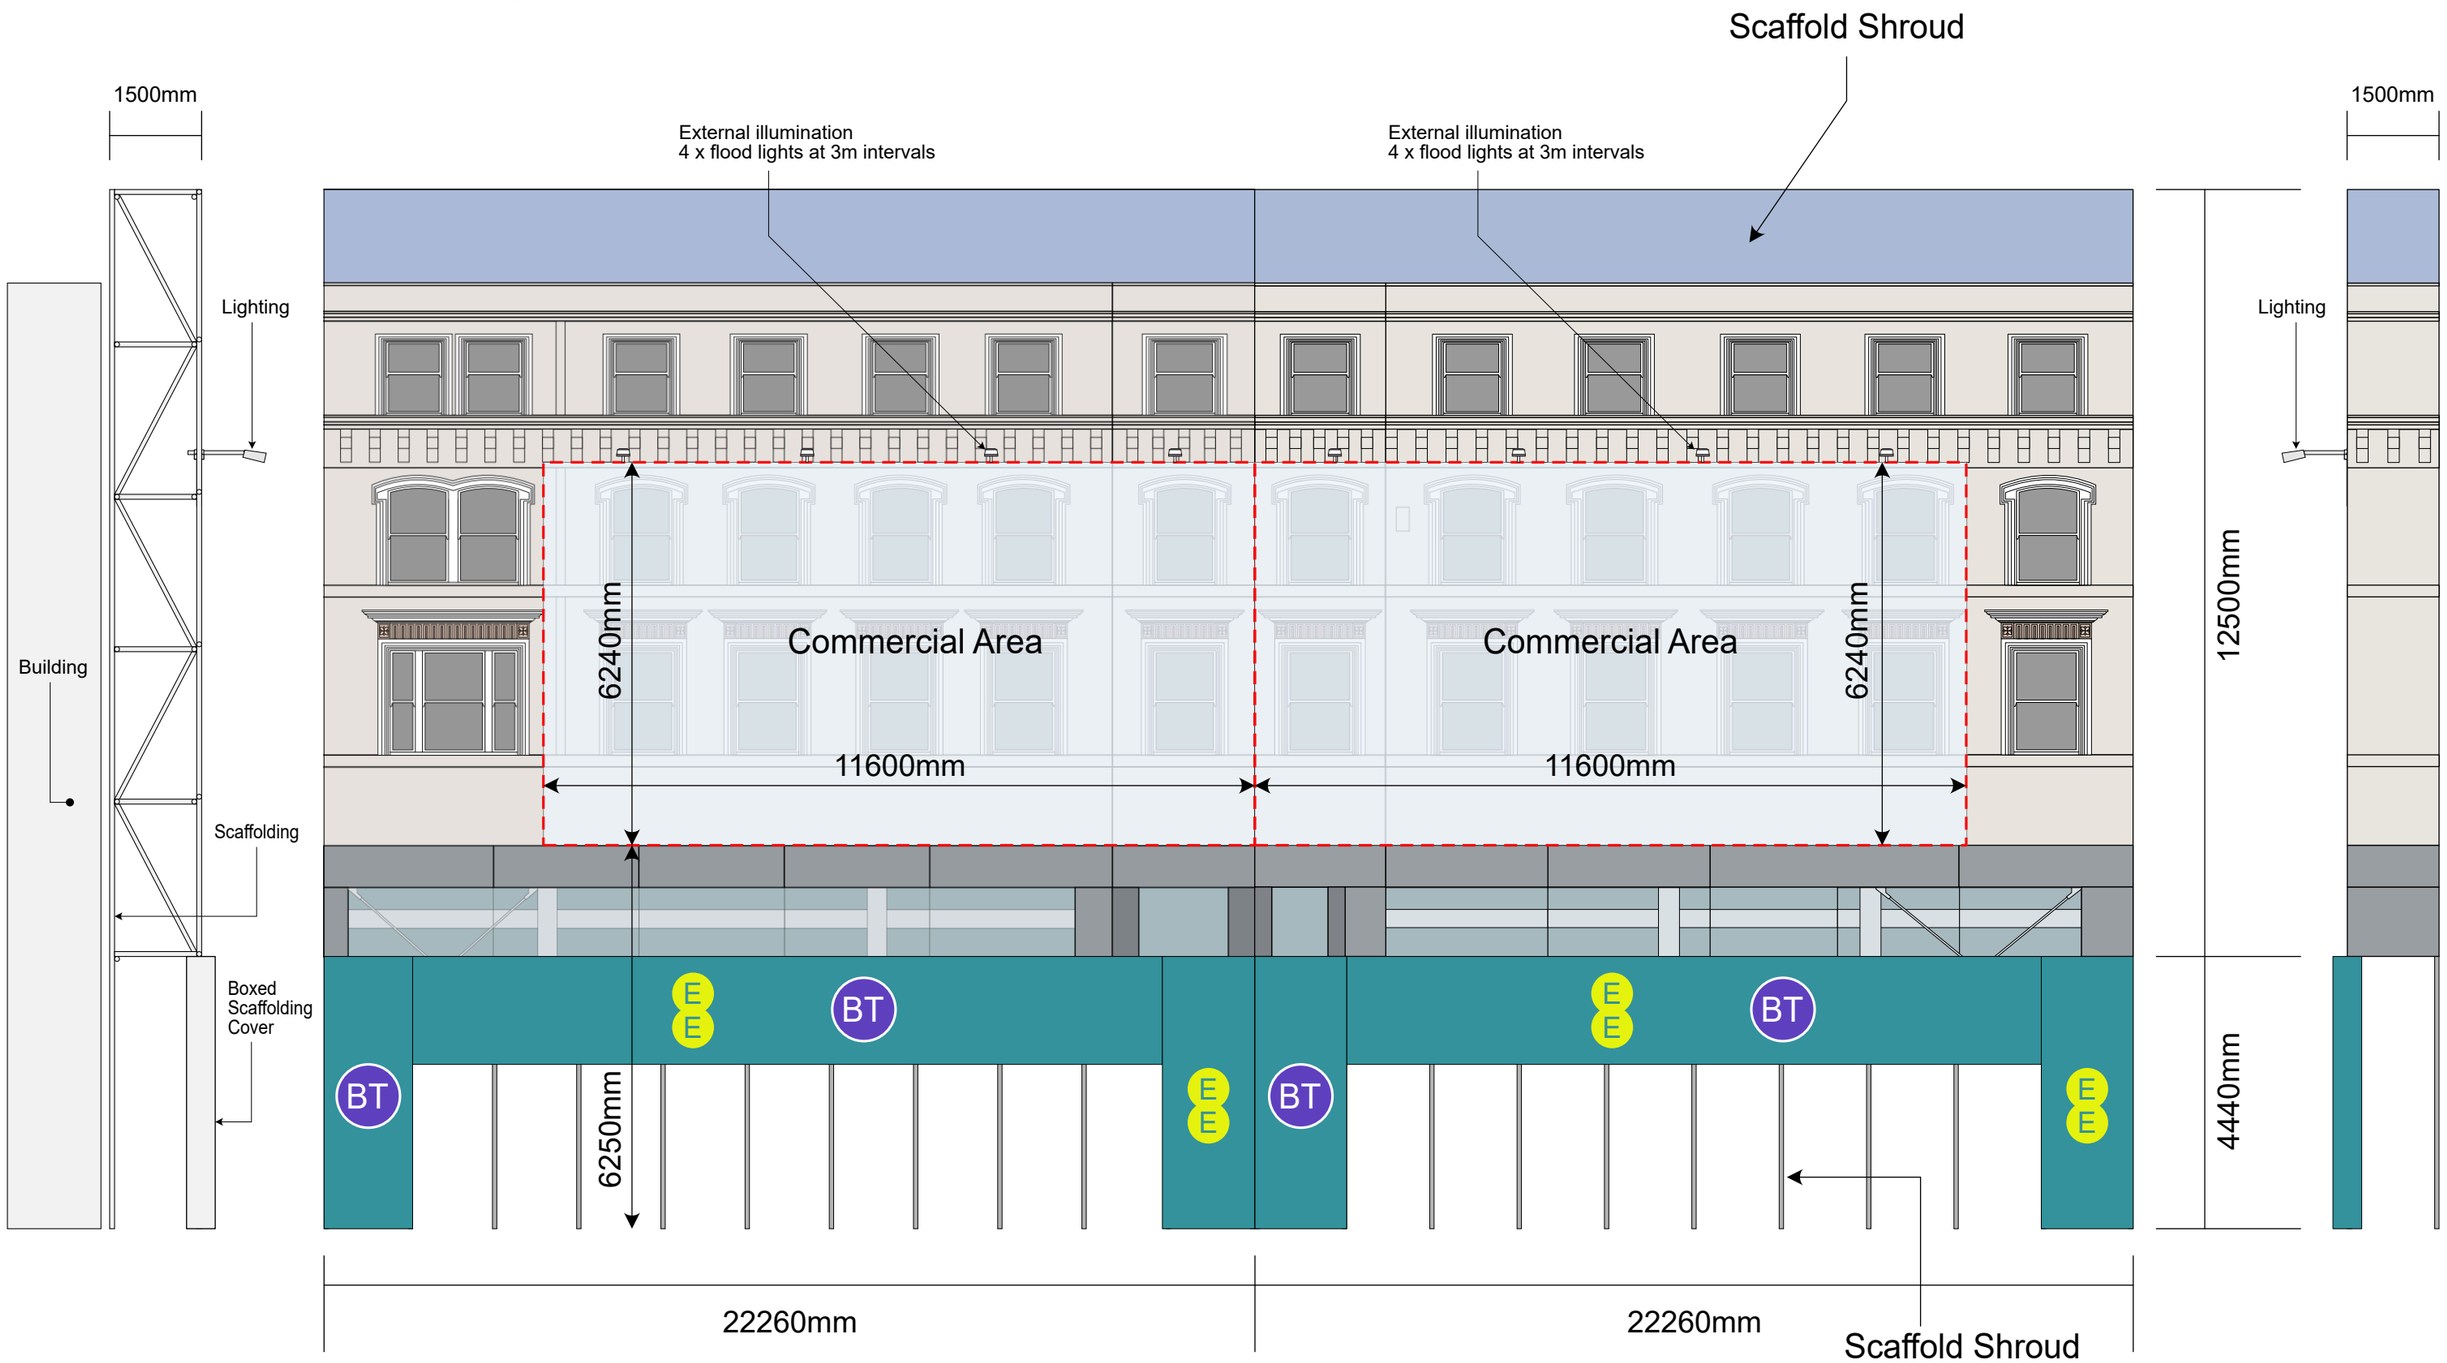

FOUNTAIN STREET ELEVATION

MARKET STREET ELEVATION

Site:	Title:	Date:	Dwg. No:	Rev:	Scale: 1:100@A3
102-104 Market Street & 2-4 Fountain Street, Manchester M1 1PB	Standard Specification	08/04/2024	PY4668/007		0m 2m 4m 6m 8m