
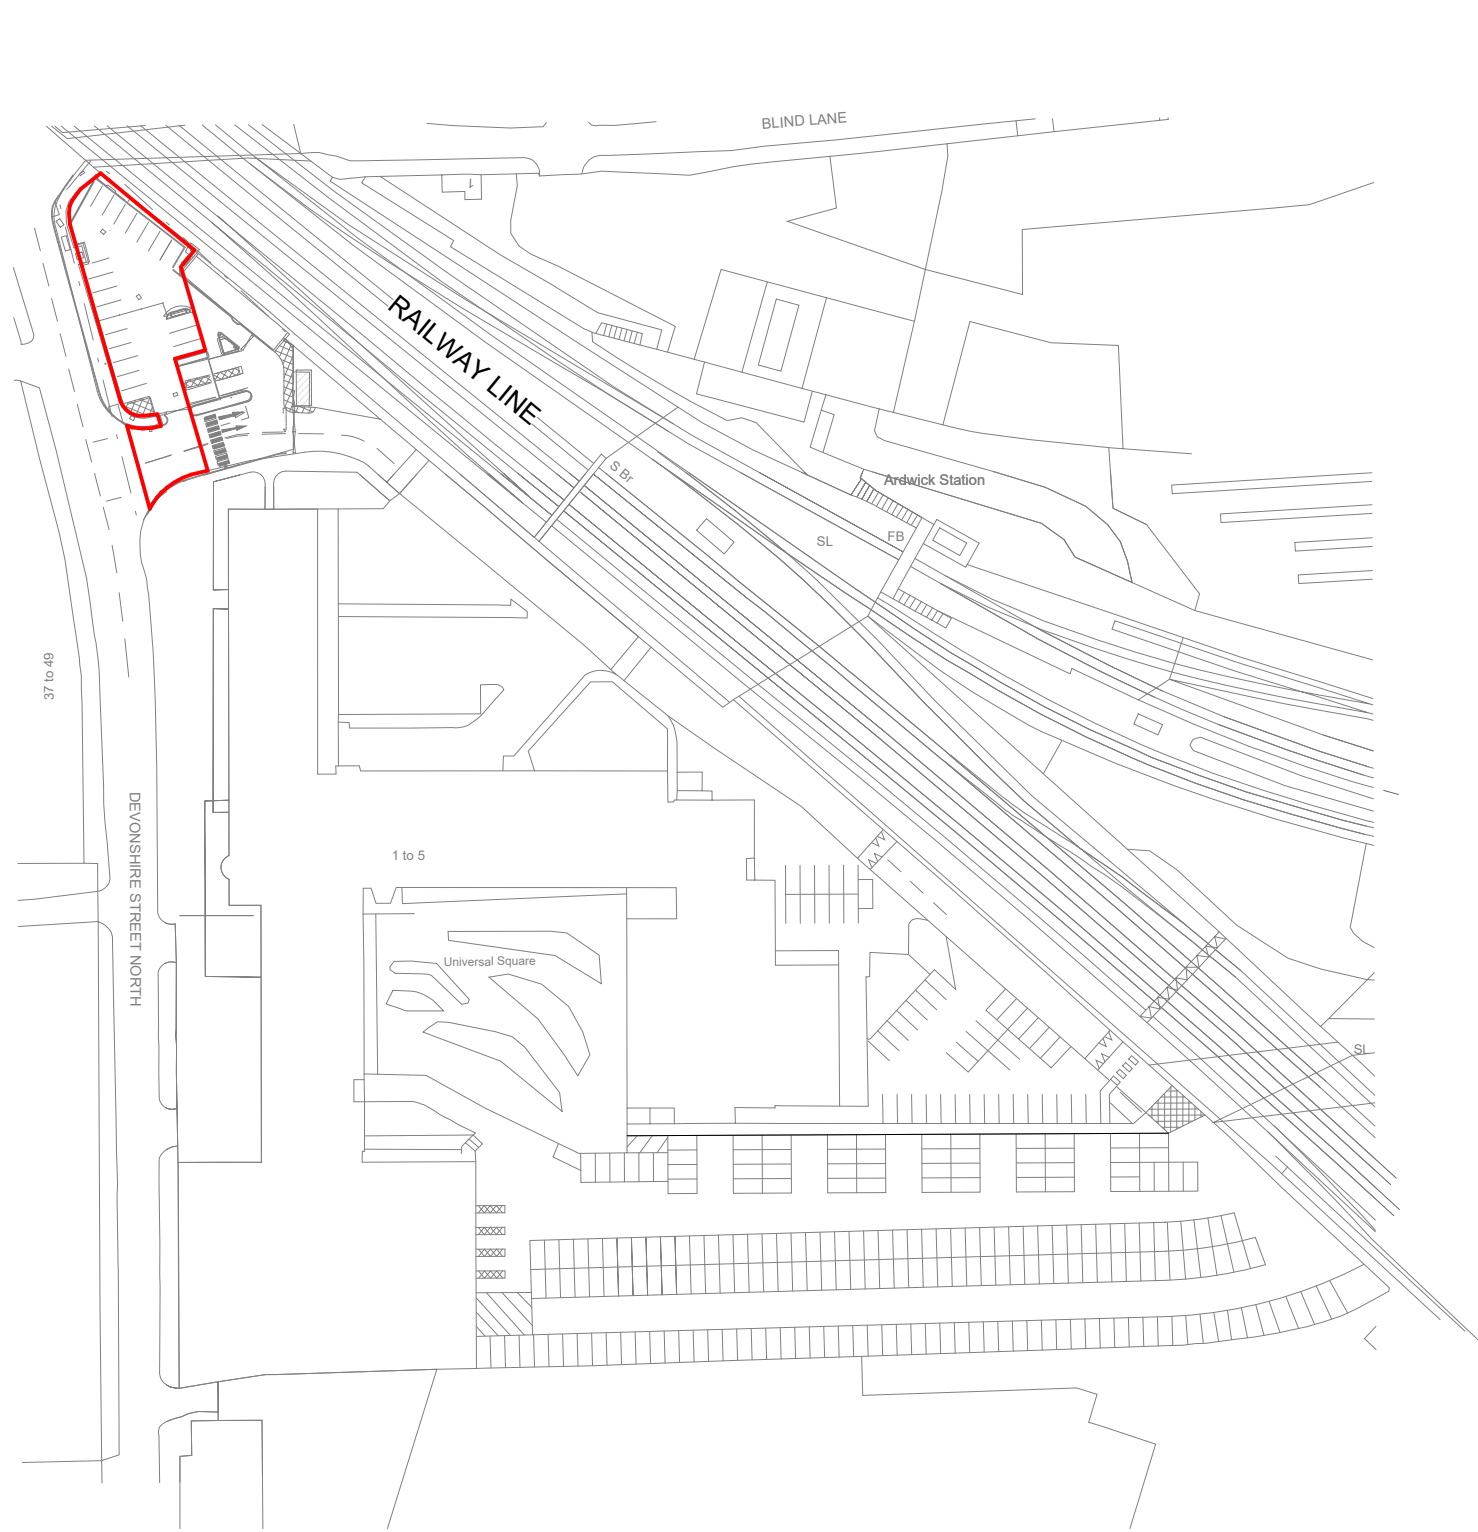


Red line boundary

Site Location Plan
1 : 1250

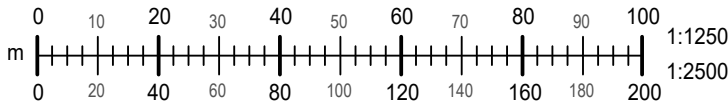

Construction staff and operatives must ensure the Principal Contractor has provided thorough and accurate information on all health and safety aspects relating to the designs identified on this drawing, including the review of:

- Designers/contractors risk assessments
- Method statements
- Permits to work
- Construction phase health and safety plan



C & A Design Ltd. 2b - 3b Hathersage Business Park, Heather Lane, Hathersage, S32 1DP
Tel: 01433 652220 Web: www.cad-ltd.co.uk

CLIENT



PROVIDER



B	Blue line boundary omitted	11/10/24	JDY	MK	
A	Planning Issue	17/09/24	JDY	MK	
	revision	date	by	chk	
All dimensions to be verified on site, and the Architect informed of any discrepancy. All drawings and specifications should be read in conjunction with the Health and Safety Plan; all conflicts should be reported to the Principal Designer.					
This drawing is the copyright of C+A Design Limited. ©					
DO NOT SCALE THIS DRAWING					
DRAWING ISSUE					
☐	Preliminary	☐	Costing	☐	Construction
☒	Planning	☐	Tender	☐	Record

drawn by	checked by	date	scale @ A3		
JDY	MK	24/10/23	1 : 1250		
Universal Square Devonshire St N, Manchester M12 6JH					
Location Plan					
role	originator	volume	levels	type	suitability
A	CA	S1	00	DR	S4
project number		drawing number		revision	
23095US		210 01		B	

23095US-CA-S1-00-DR-A-210_01-S4-B-SiteLocationPlan