
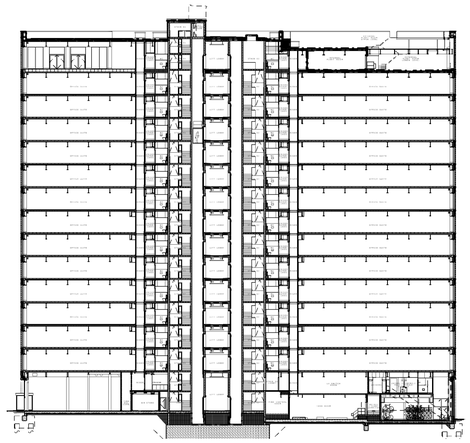
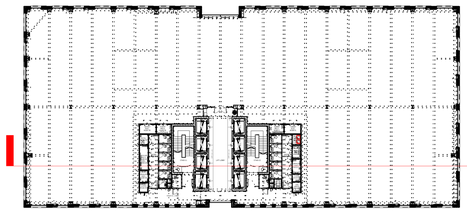


PROPOSED SECTION F-F (1:500)

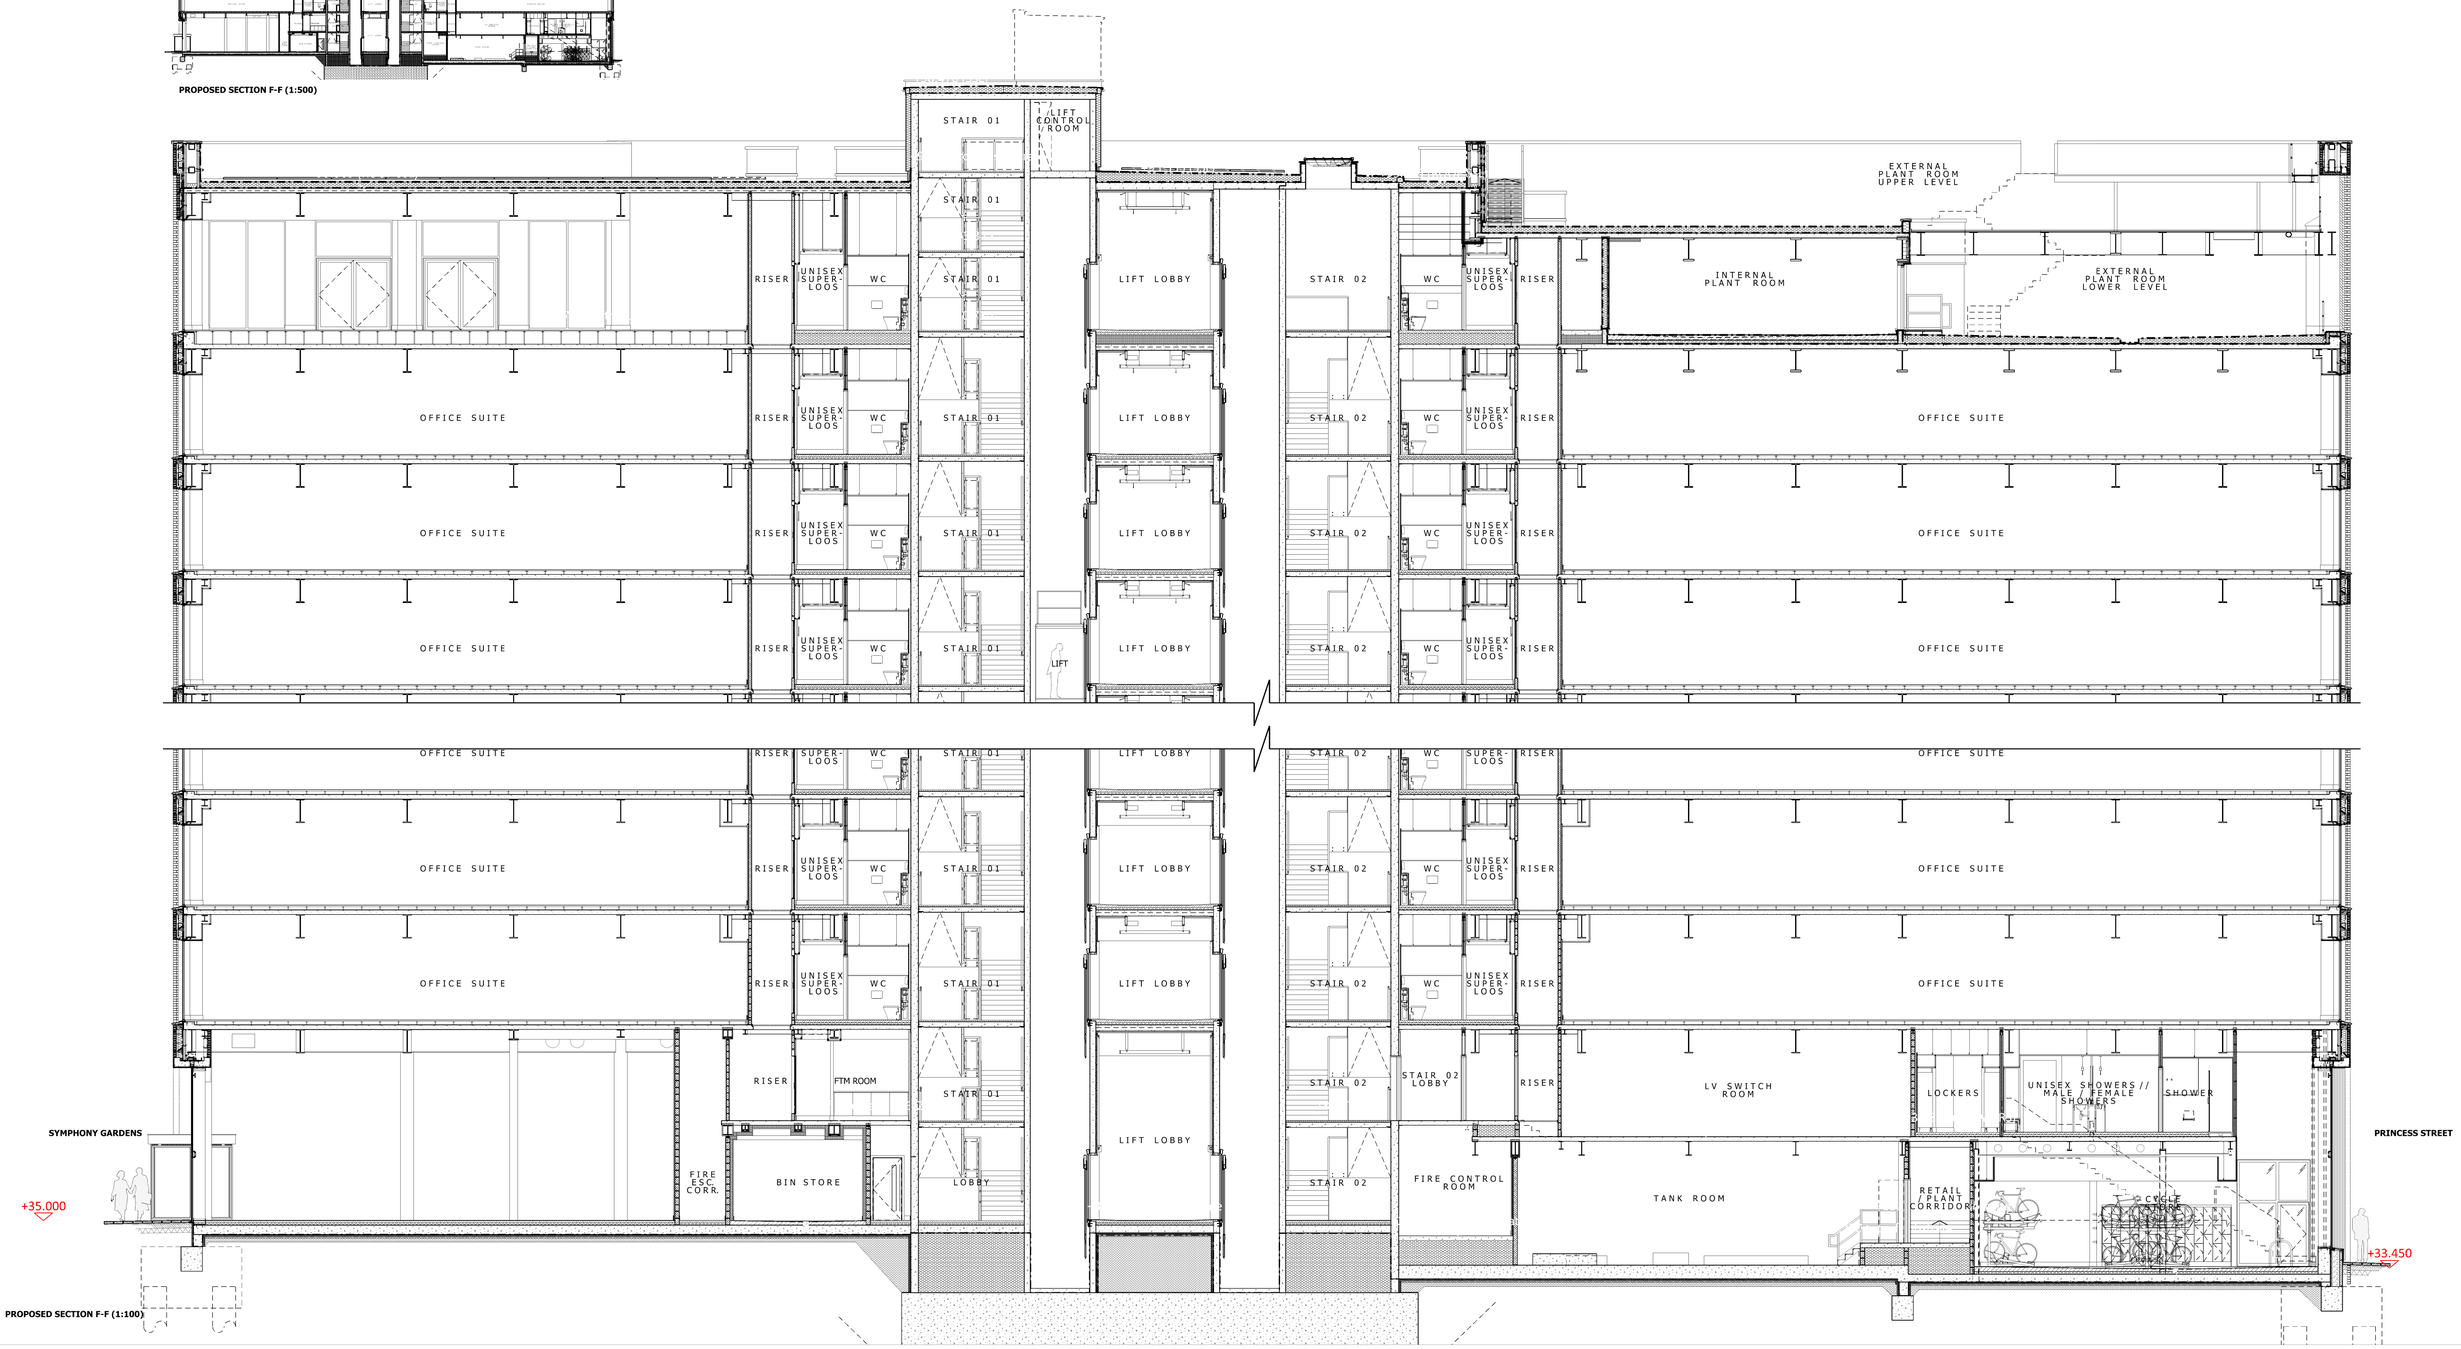

KEY PLAN (1:500)


STAIR 01
LIFT CONTROL ROOM
STAIR 01
STAIR 01
STAIR 01
STAIR 01
LIFT
LIFT LOBBY
LIFT LOBBY
LIFT LOBBY
LIFT LOBBY
STAIR 02
STAIR 02
STAIR 02