

- NOTES:
1. Do not scale from this drawing.
 2. Always work to noted dimensions.
 3. All dimensions are in millimetres unless otherwise stated.
 4. All setting out, levels and dimensions to be agreed on site.
 5. The dimensions of all materials must be checked on site before being laid out.
 6. This drawing must be read with the relevant specification clauses and detail drawings.
 7. Order of construction and setting out to be agreed on site.

NOTE: All Surface build up to Engineer's design and specification.

H1.2 Limestone - Moleanos Cream

Sizes: 900 (l) x 369 (w) x 50(d) mm
Finish: Flamed
Refer to specification clause Q25/115B.

H1.3 Limestone - Moleanos Cream

Sizes: 606 (l) x 365 (w) x 50(d) mm
Finish: Flamed
Refer to specification clause Q25/115C.

H1.4 Limestone - Moleanos Cream

Sizes: Trapezoid shape
Long base 731 x short base 367 x long leg 700 x short leg 598 x 50 (d) mm (attitude 600mm)
Finish: Flamed
Refer to specification clause Q25/115D.

H2 Limestone - Moleanos Cream

Sizes: Herringbone layout - equal size installed 90°
700 (l) x 175 (w) x 50(d) mm (attitude 150mm)
Finish: 50% Flamed / 50% Bush Hammered
Refer to specification clause Q25/120.

- Flamed finish
● Bush Hammered finish

S3-P01	28-06-24	Stage 4 Issue	YH	KR
S3-C01	03-05-24	Draft Construction Issue	SY	KR

Revision	Date	Description	Drawn	Apprvd.
----------	------	-------------	-------	---------

Planit I.E. Limited
E: info@planit-ie.com W: planit-ie.com
MANCHESTER
2 Back Grafton St., Altrincham, WA14 1DY
T: 0161 928 9281

LEEDS
No.1 Aire Street, Leeds Station, Leeds, LS1 4PR
T: 0113 824 6413
LIVERPOOL
Tempest 5.3, 12 Tithebarn Street, Liverpool, L2 2DT
T: 0151 363 1230
LONDON
Unit 6 Waterside, 44-48 Wharf Road, London, N1 7UX
T: 0207 253 5678
STANDISH
Standish Gatehouse, Stonehouse, Gloucestershire, GL10 3BZ
T: 0145 360 7080

Client **Relentless**



Project **St. Michael's Manchester**

Drg Title **Hardworks - Surfaces details**

Created on **02.05.24** Created by **SY** Approved by **MS**

Scale **1:10** Size **A1** Workstage **Stage 5**

Drg No. **63068-PLA-C-ZZ-DR-L-5103** Suitability **S3** Revision **P01**

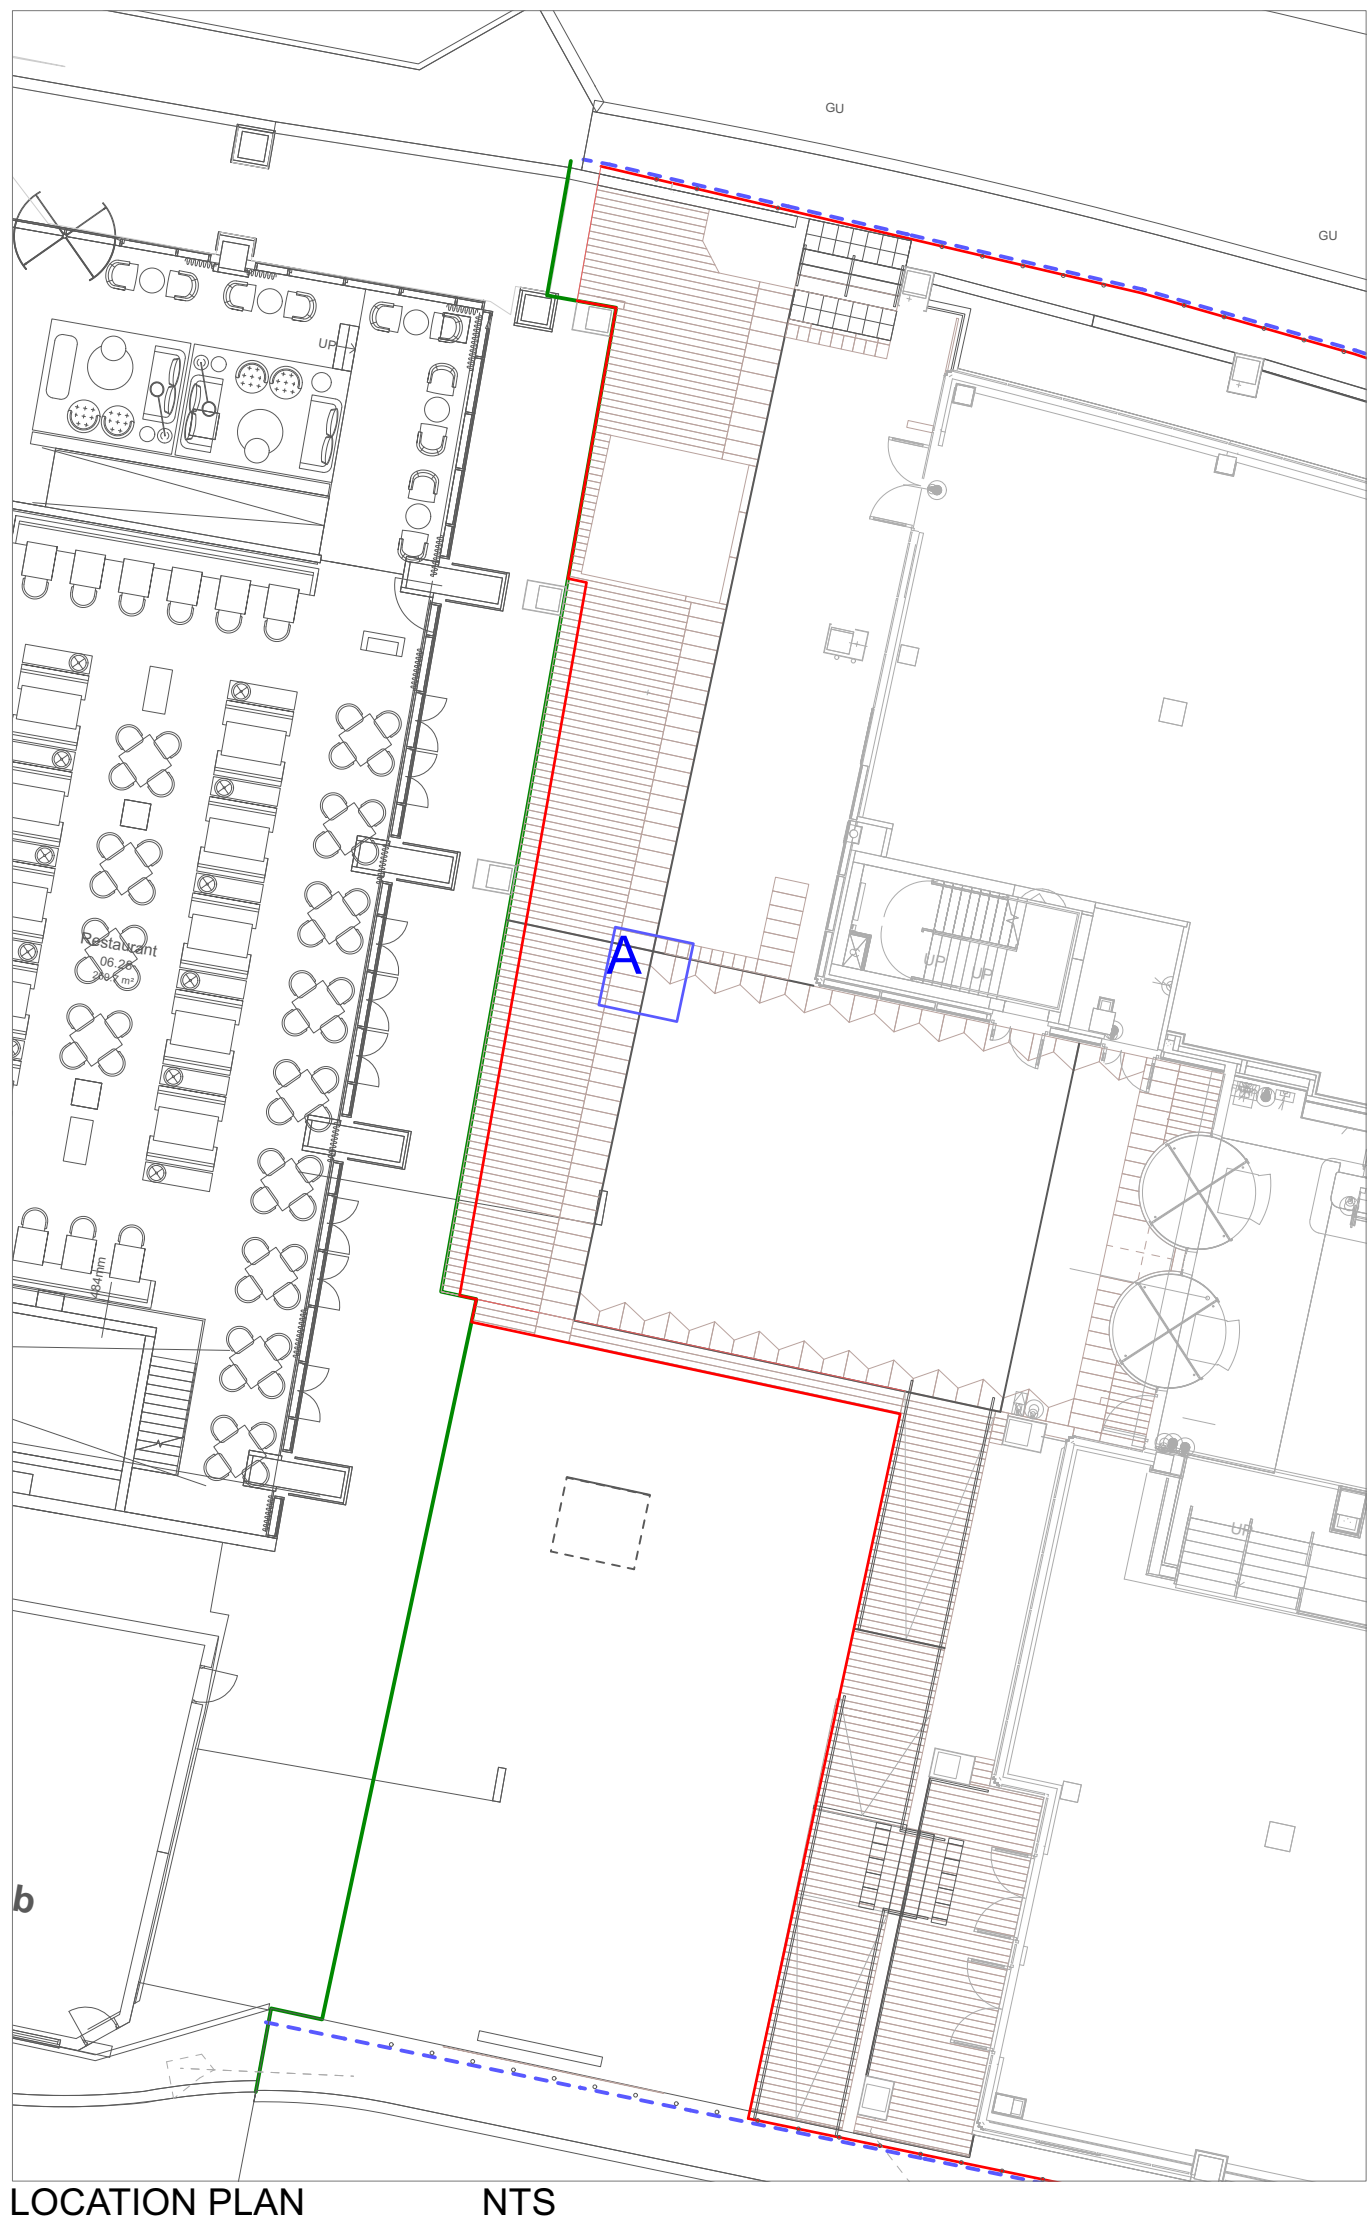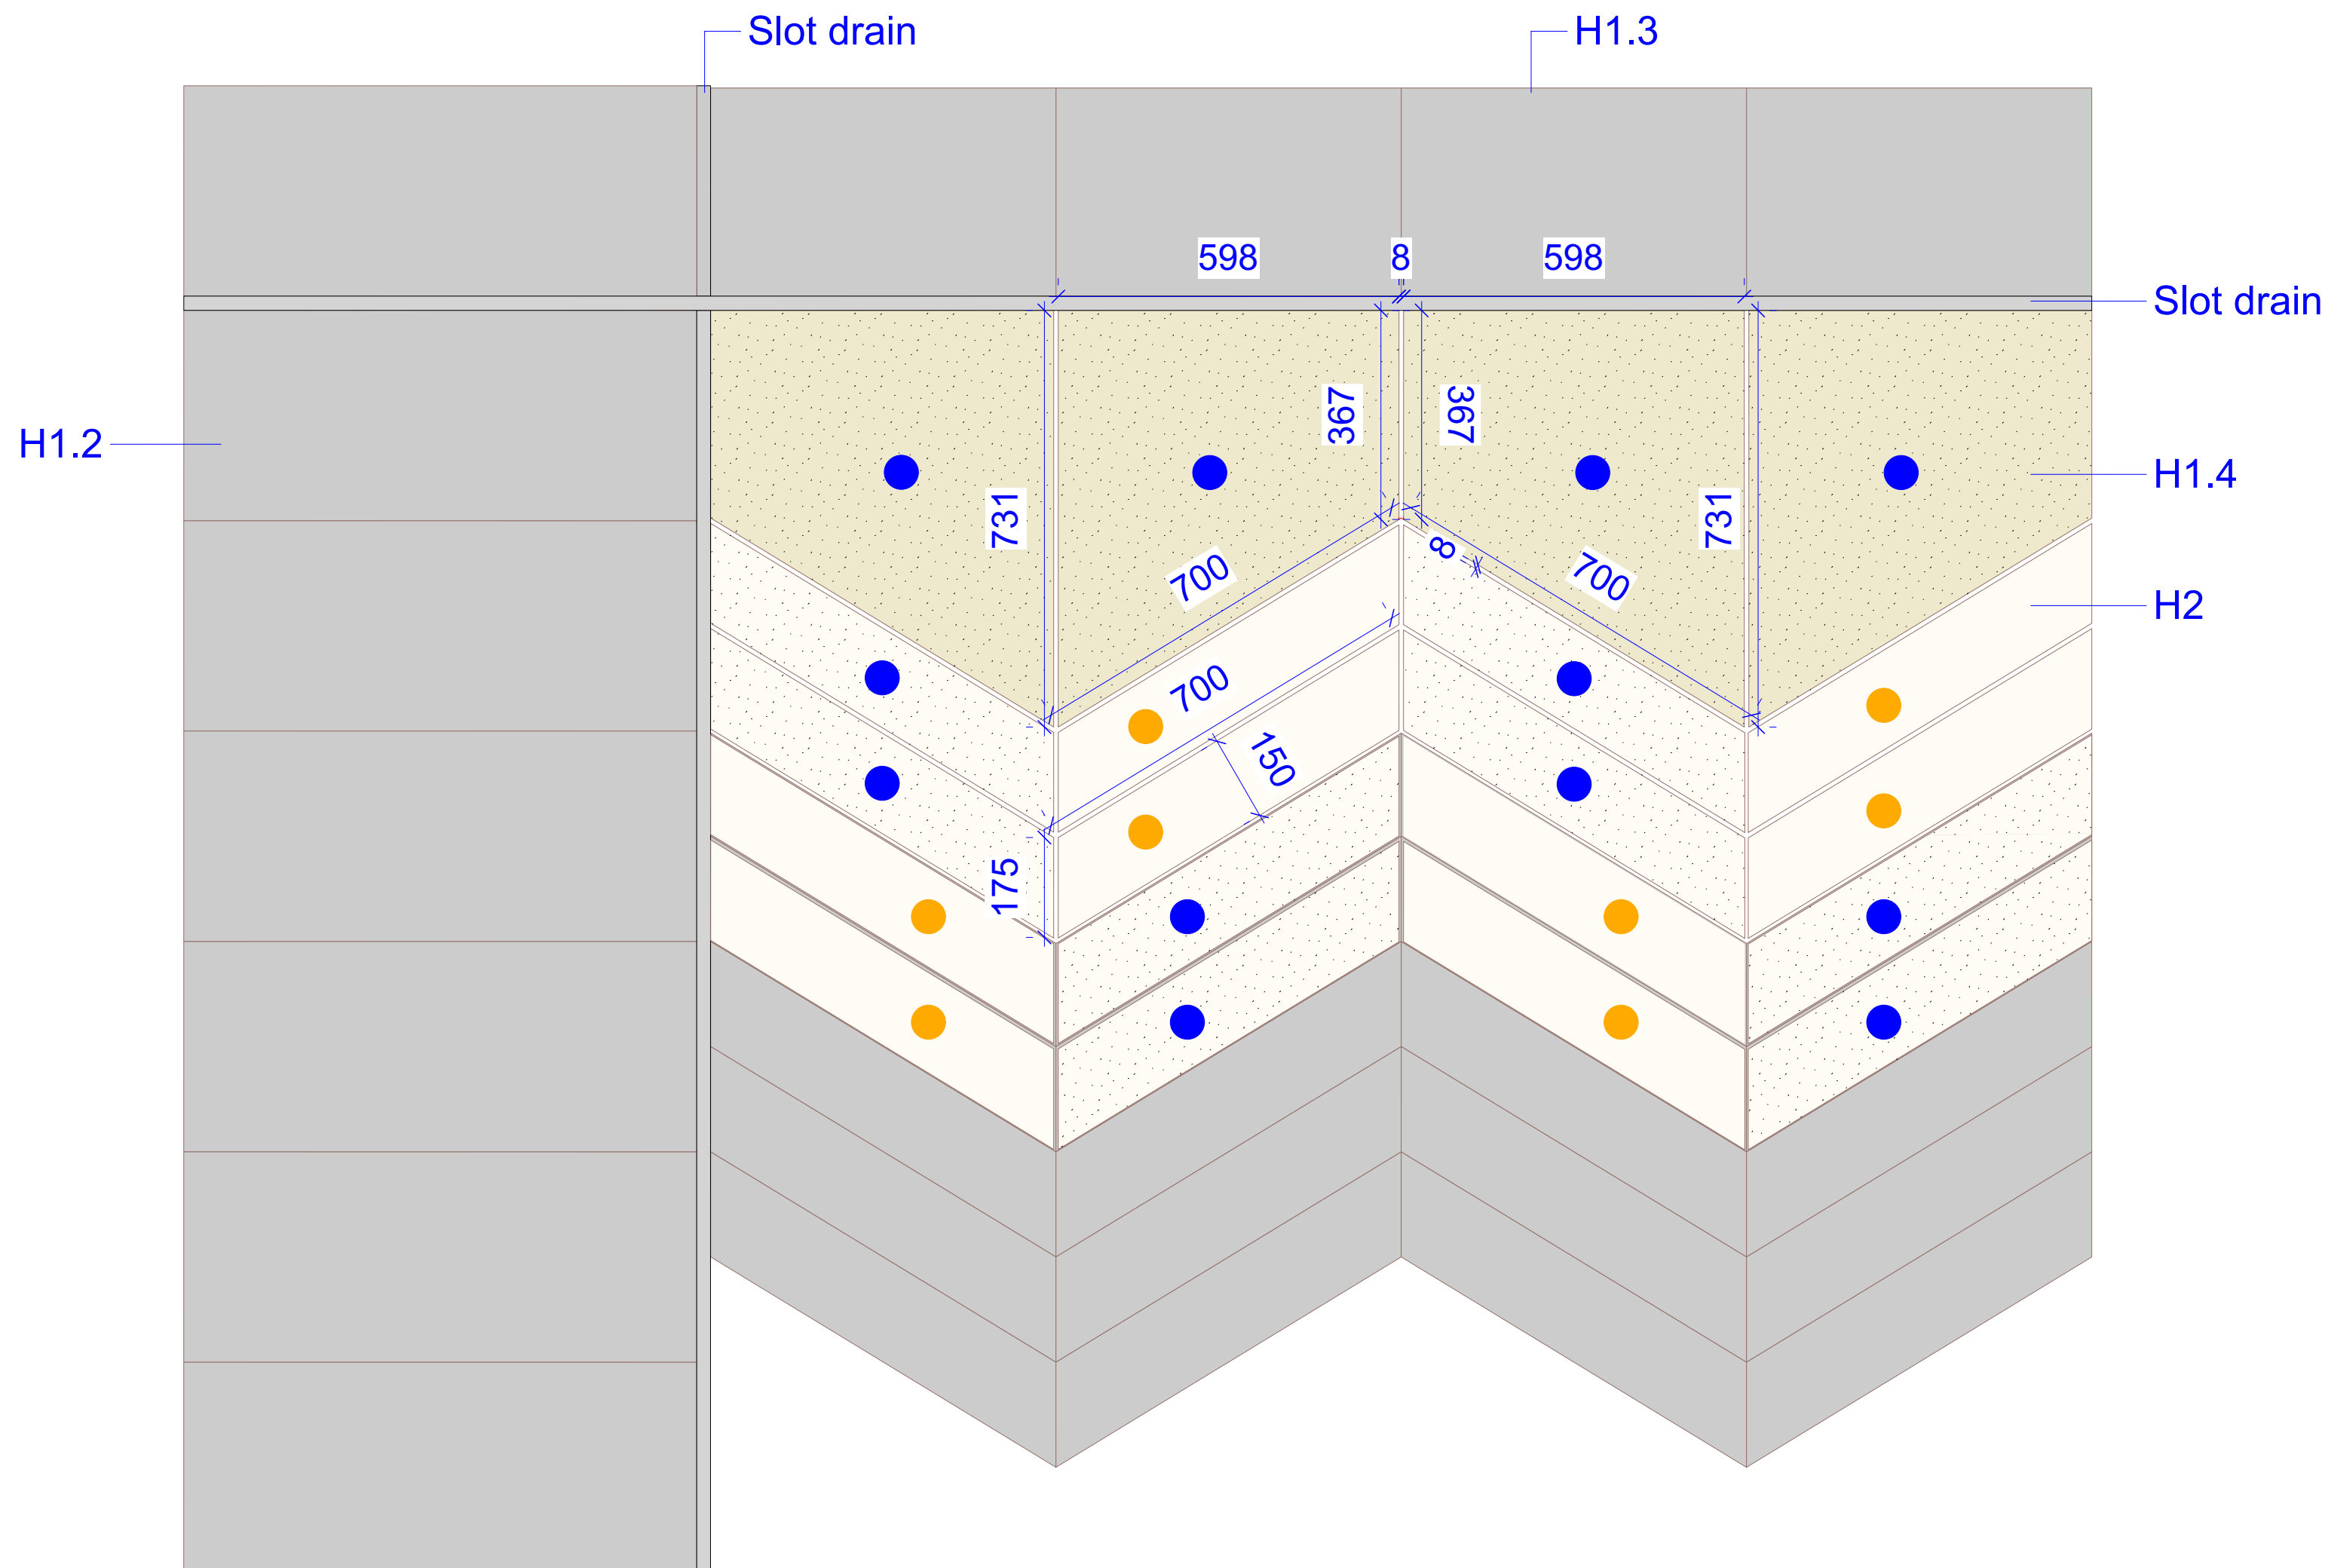

1

Paving Detail A - Herringbone and Trapezoid layout
Scale: 1:10