


Location Plan

Site Address: Dalton Ellis Hall, Conyngham Road, Manchester, M14 5RL

Date Produced: 14-Oct-2024

Scale: 1:2500 @A4

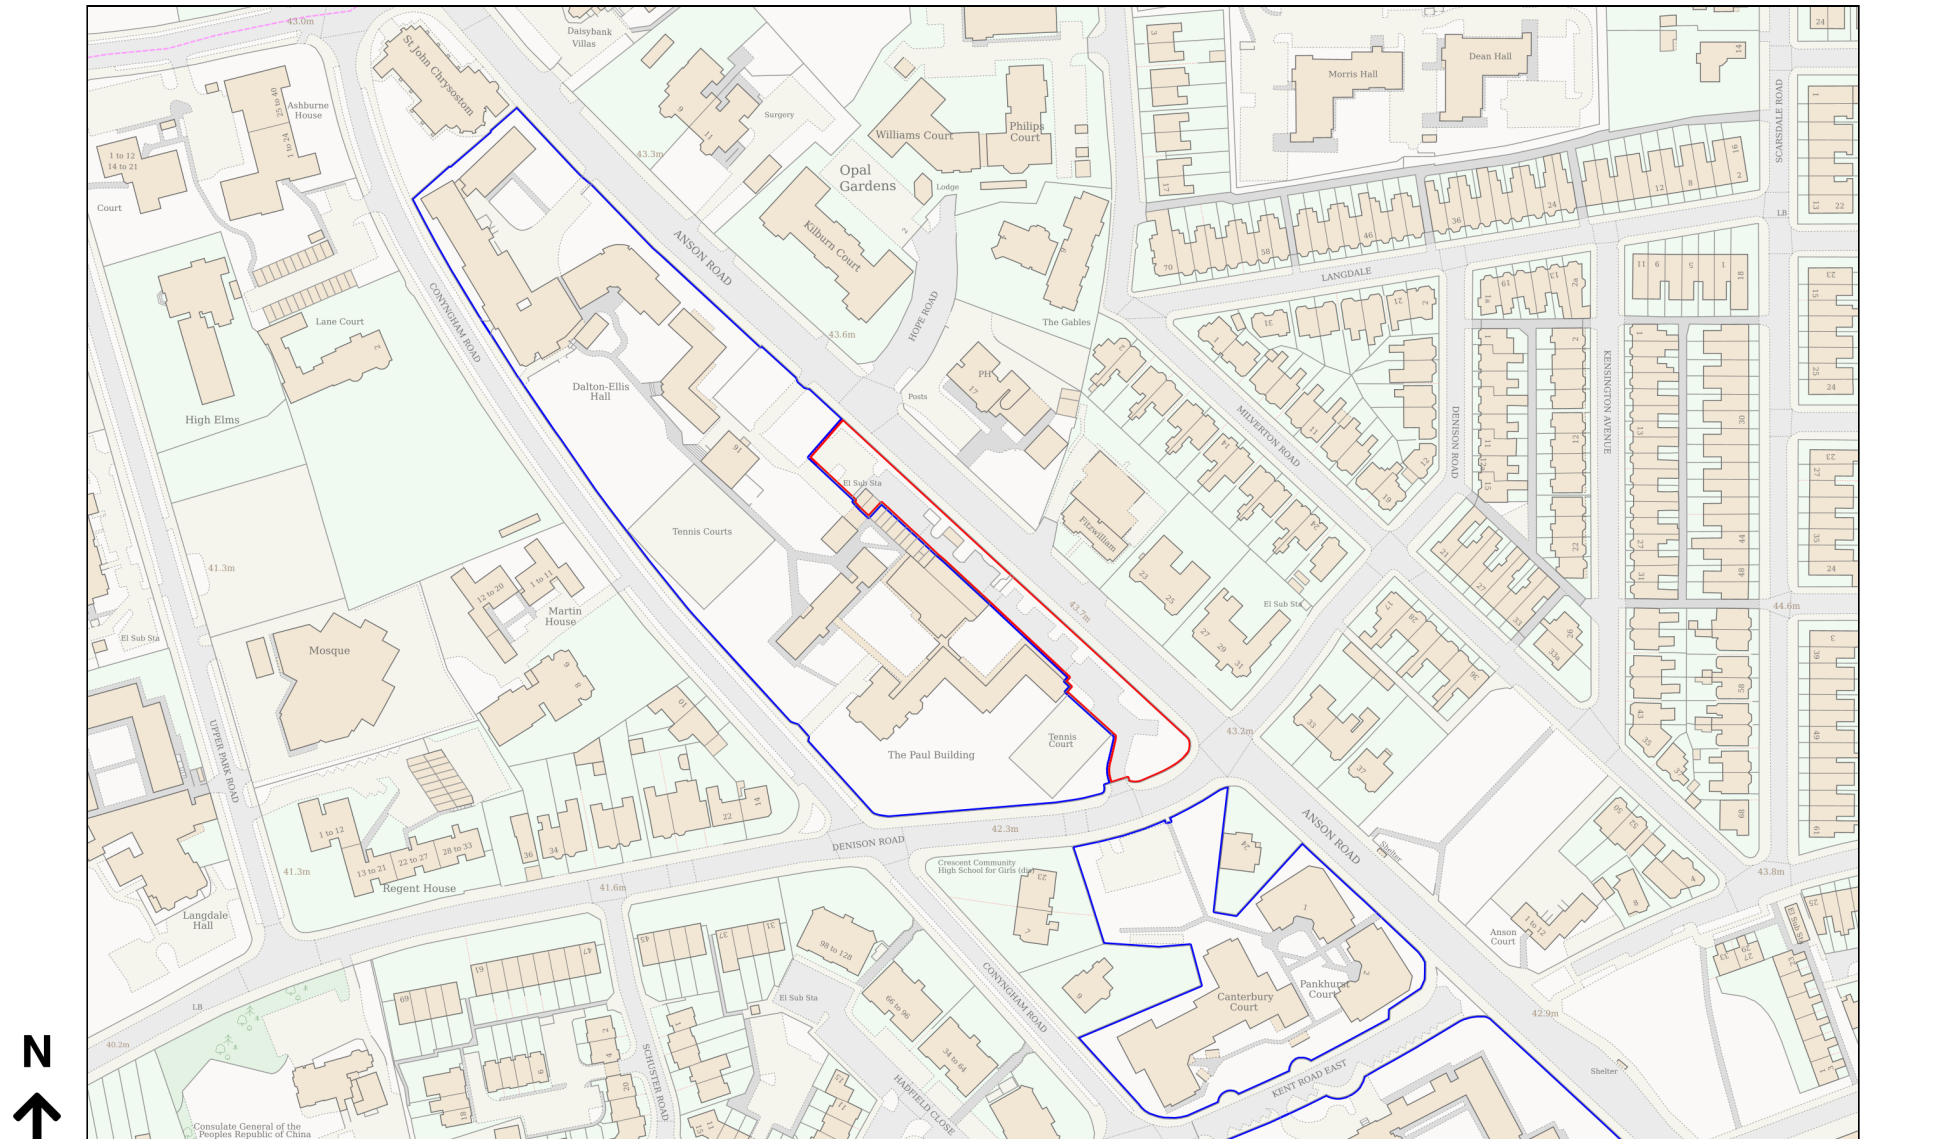

Planning Portal Reference: PP-12325799v1