




SECTIONS (ELEVATIONS) A-A & B-B

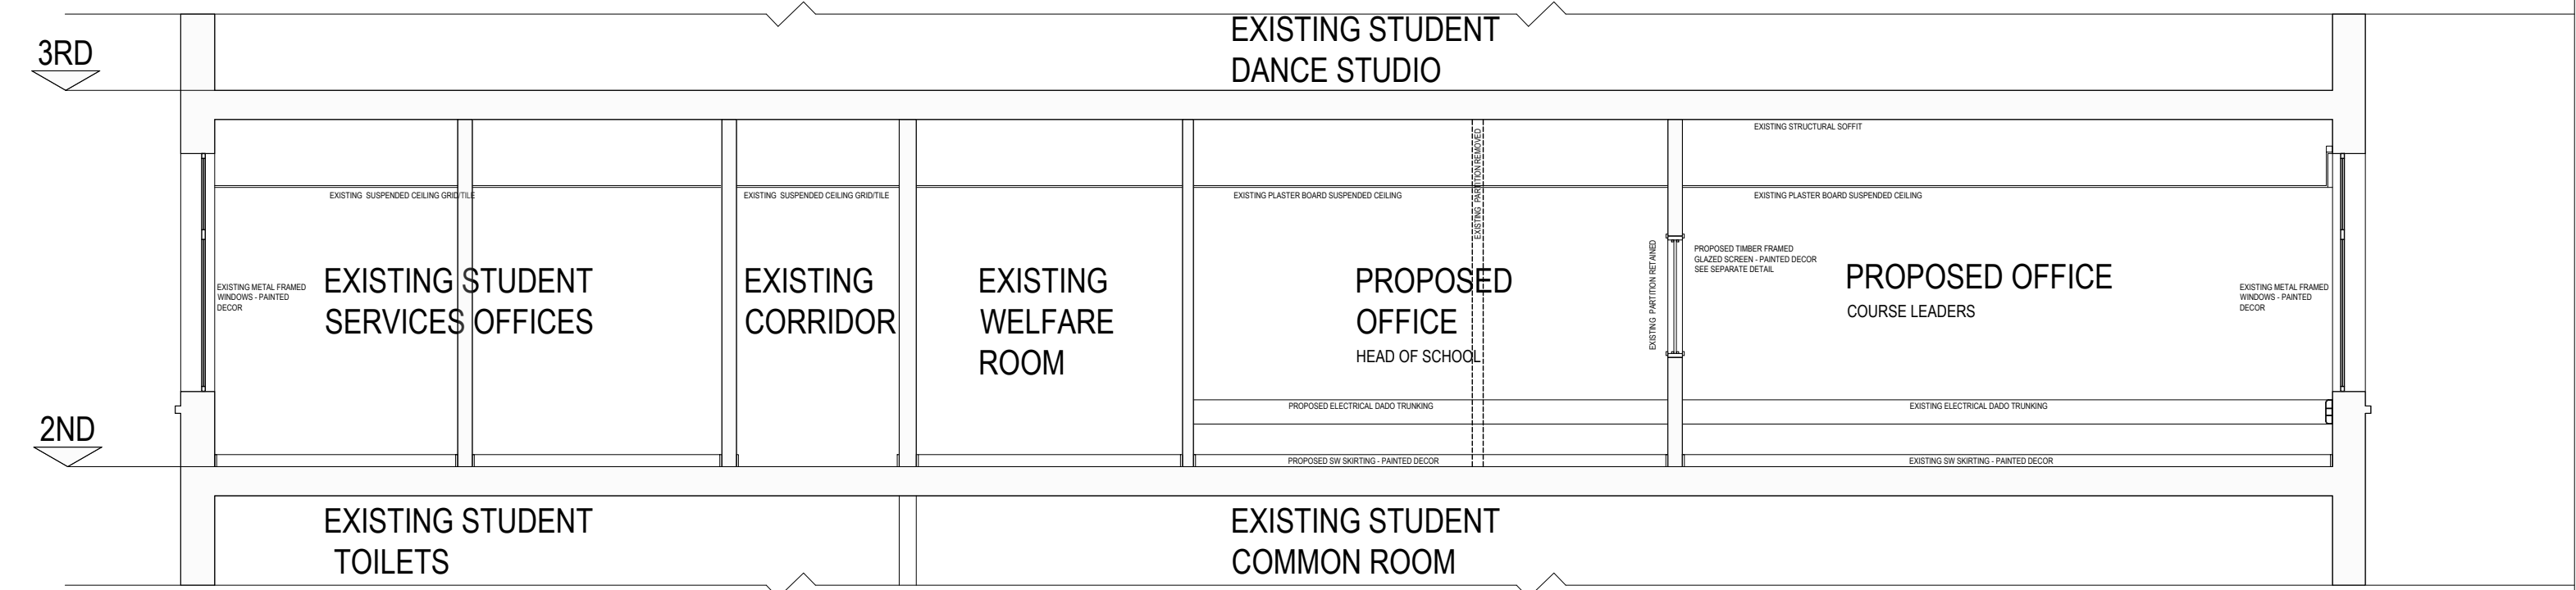


SECTION A-A : PROPOSED

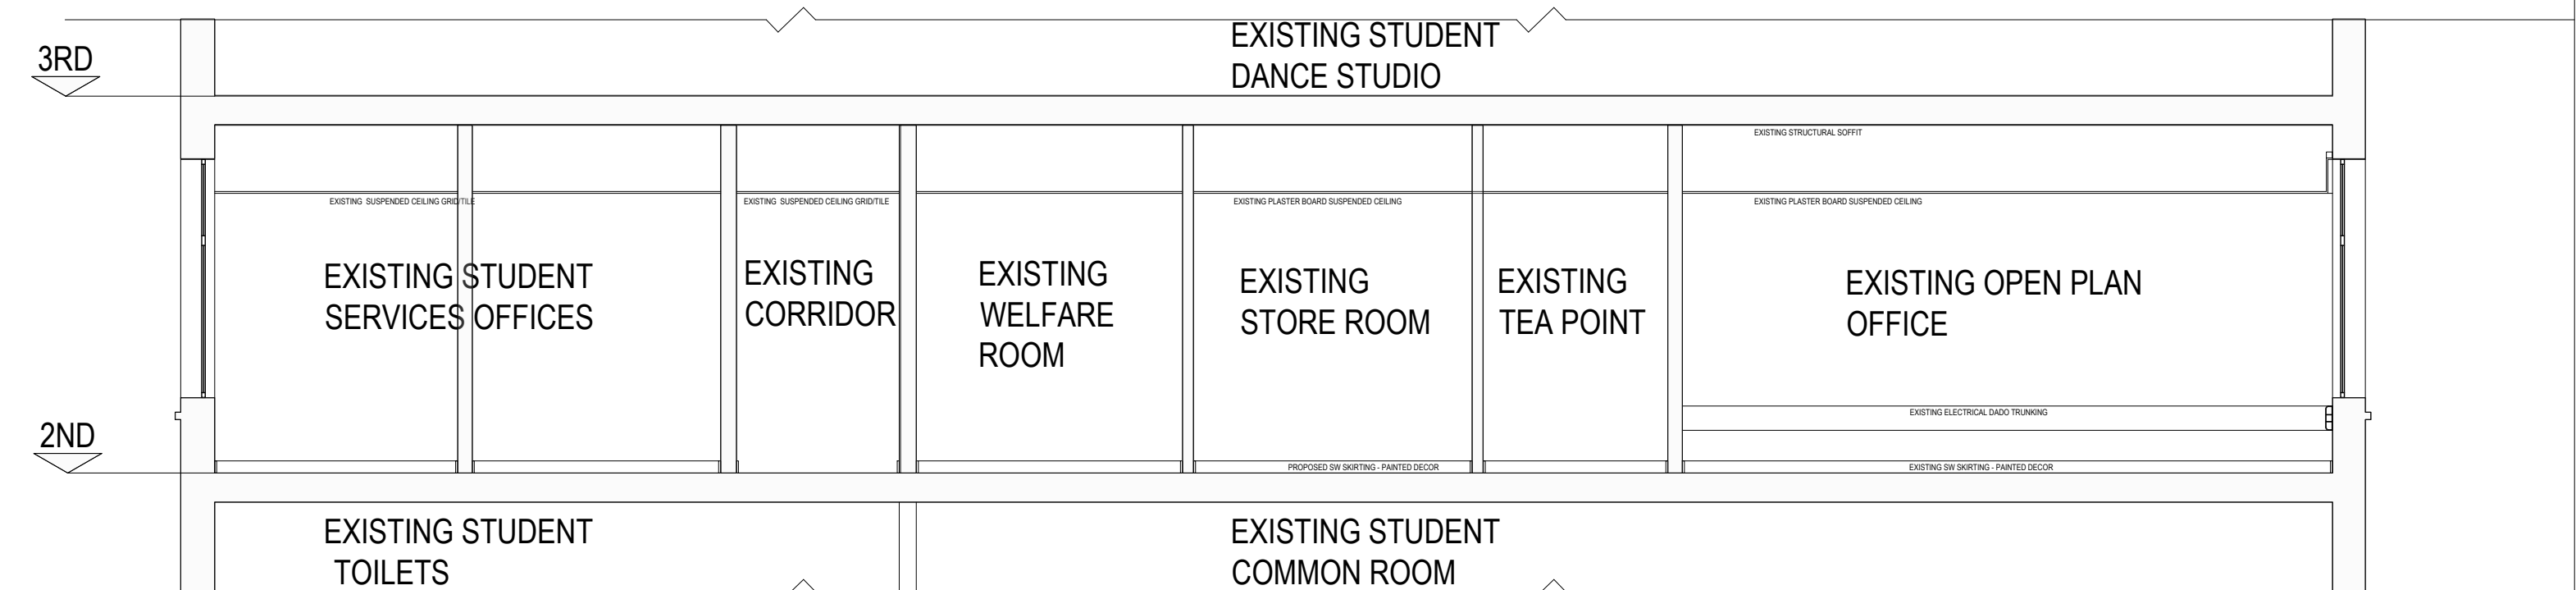


SECTION A-A : EXISTING

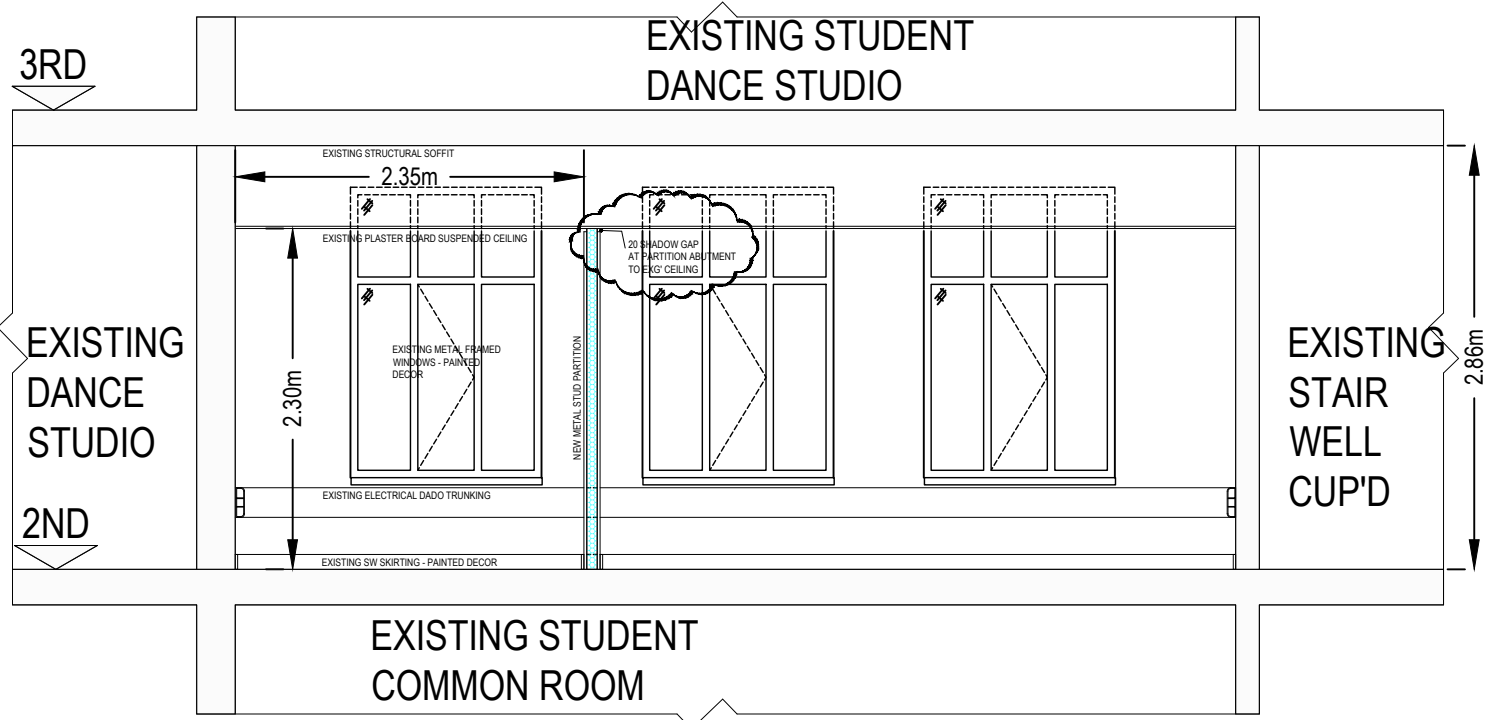

SECTION B-B : PROPOSED

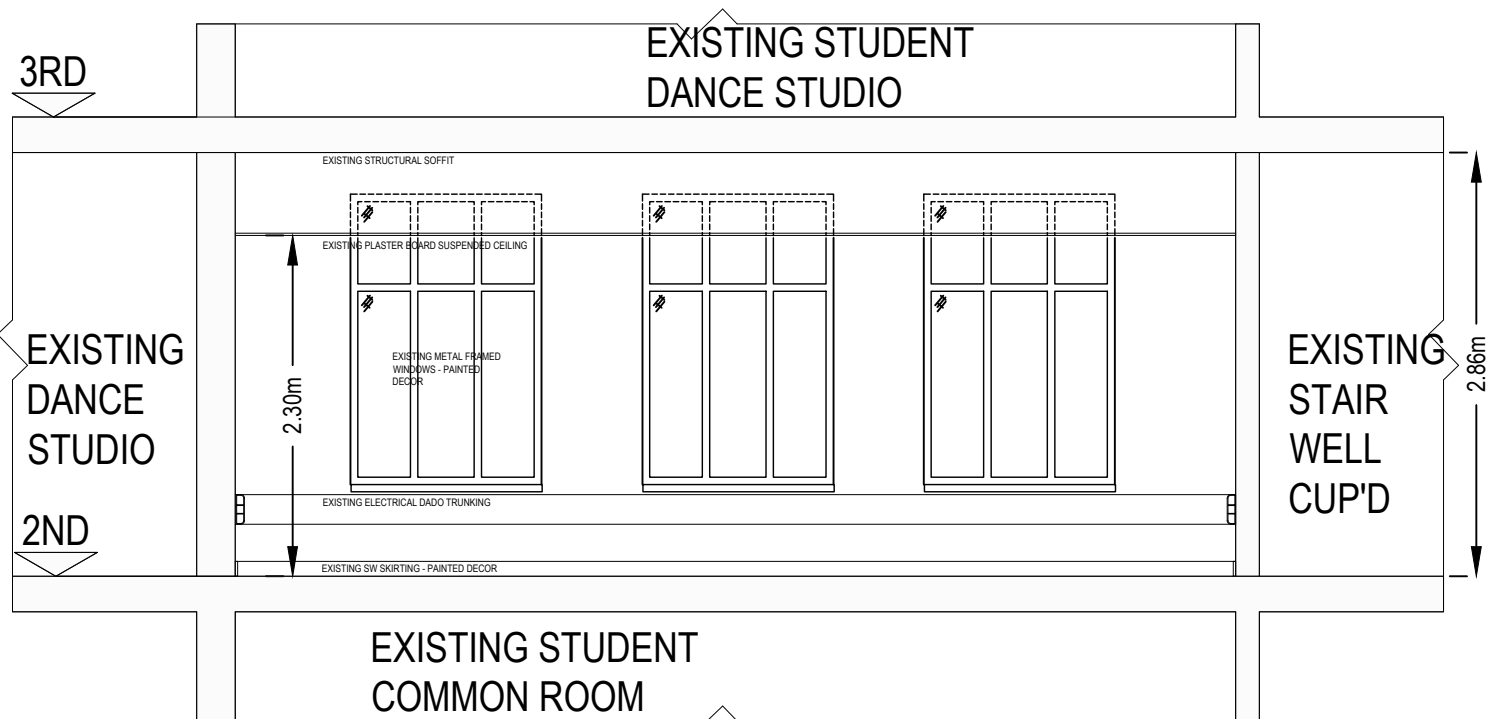



SECTION B-B : EXISTING

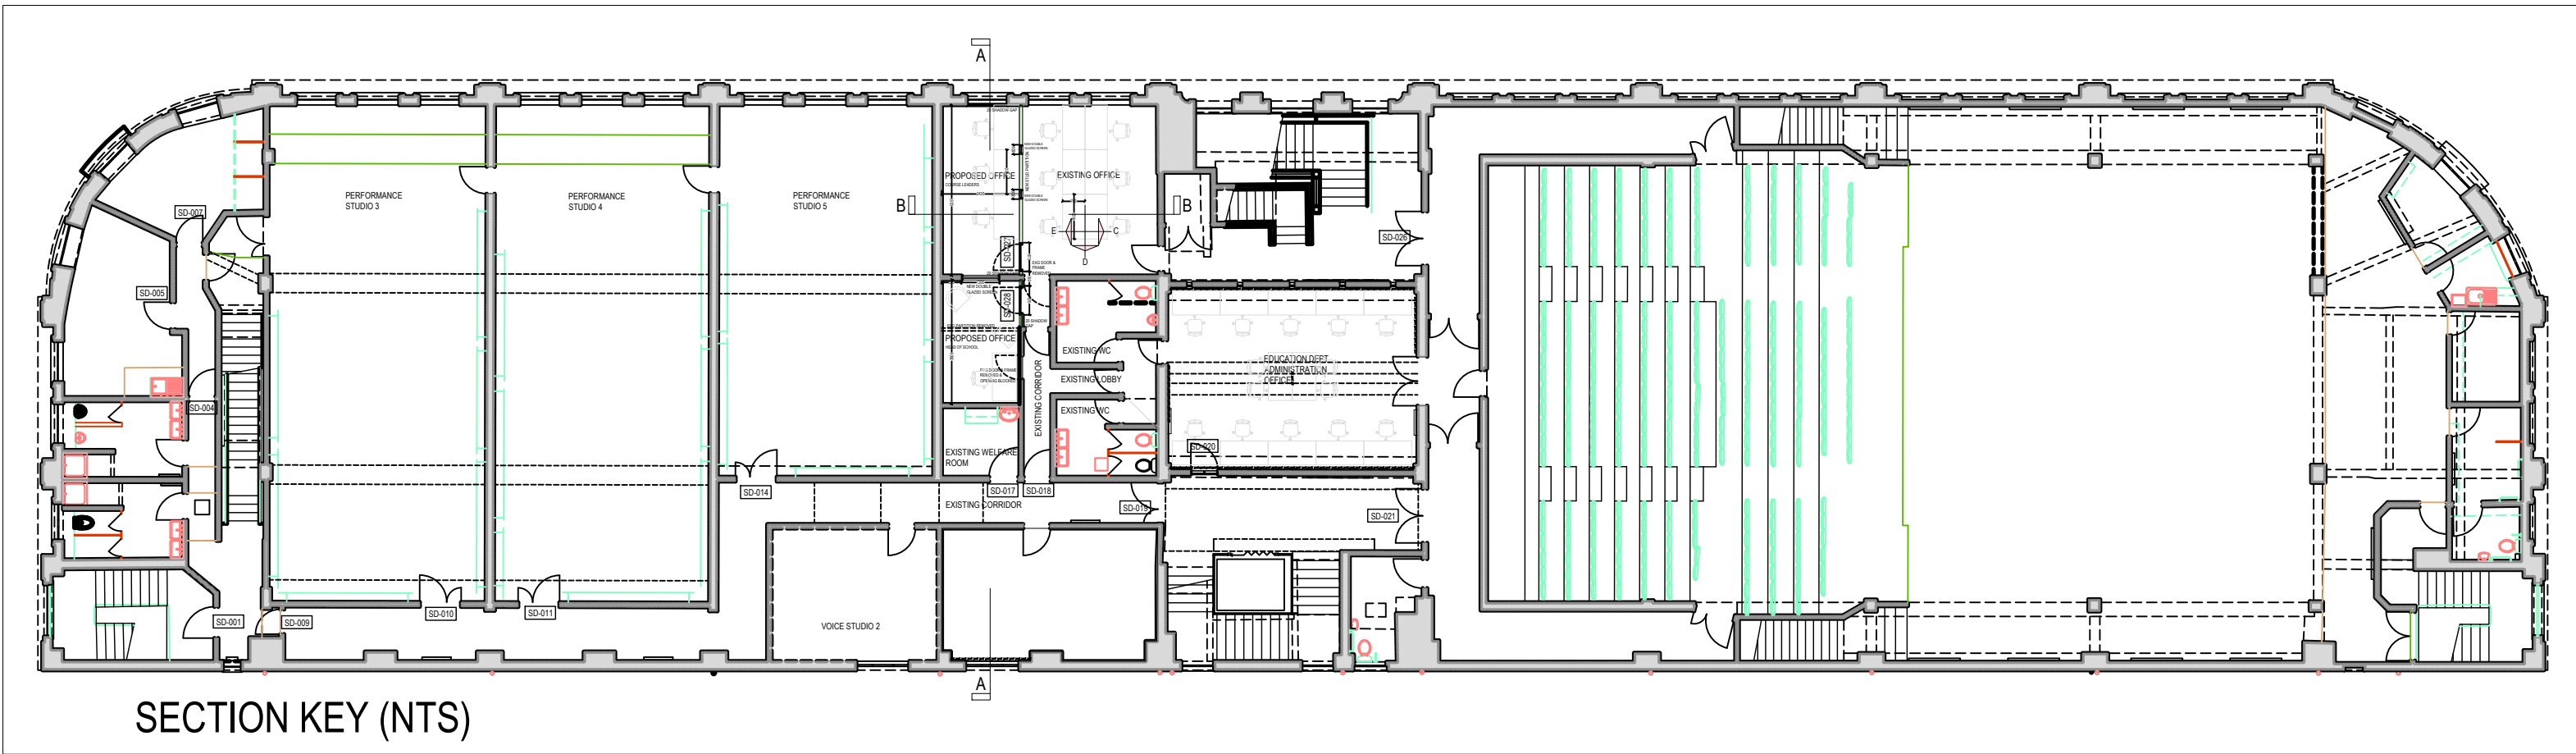

SECTION KEY (NTS)


SCALE 1:50@A1

DO NOT SCALE DRAWING

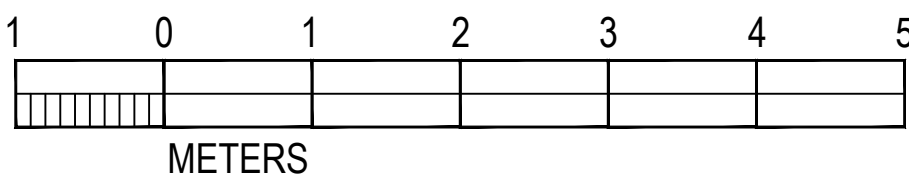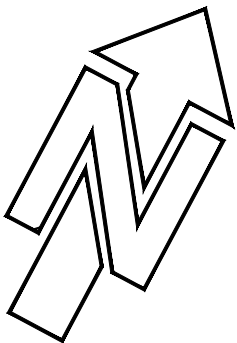

notes: This drawing is copyright. Do not scale from drawing. The Main Contractor is to check all dimensions and report any discrepancies to the Project Architect prior to work on site.

			client	BIMM	
			project	MANCHESTER - DANCE HOUSE	
				PROPOSED OFFICE	
			title	SECTIONS A-A & B-B	
			scale	as shown	
B			date	JULY 2024	status P
A			drawn by	MN	checked by KT
			job no.	1440	dwg no. P-006 B
rev.	date	notes	drawn by	rev.	date

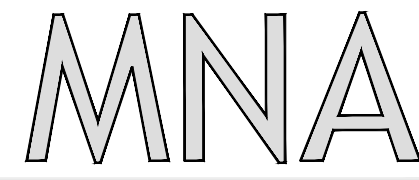

MARK NEWTON ASSOCIATES
SOUTH LODGE
HOWE GREEN, HEYFORD, HEYFORDSHIRE, SG13 8LH
t: 01707 256366 m: 07966 380613
e: mark@marknewtonassociates.com