
19-21 George Street M1 4HE

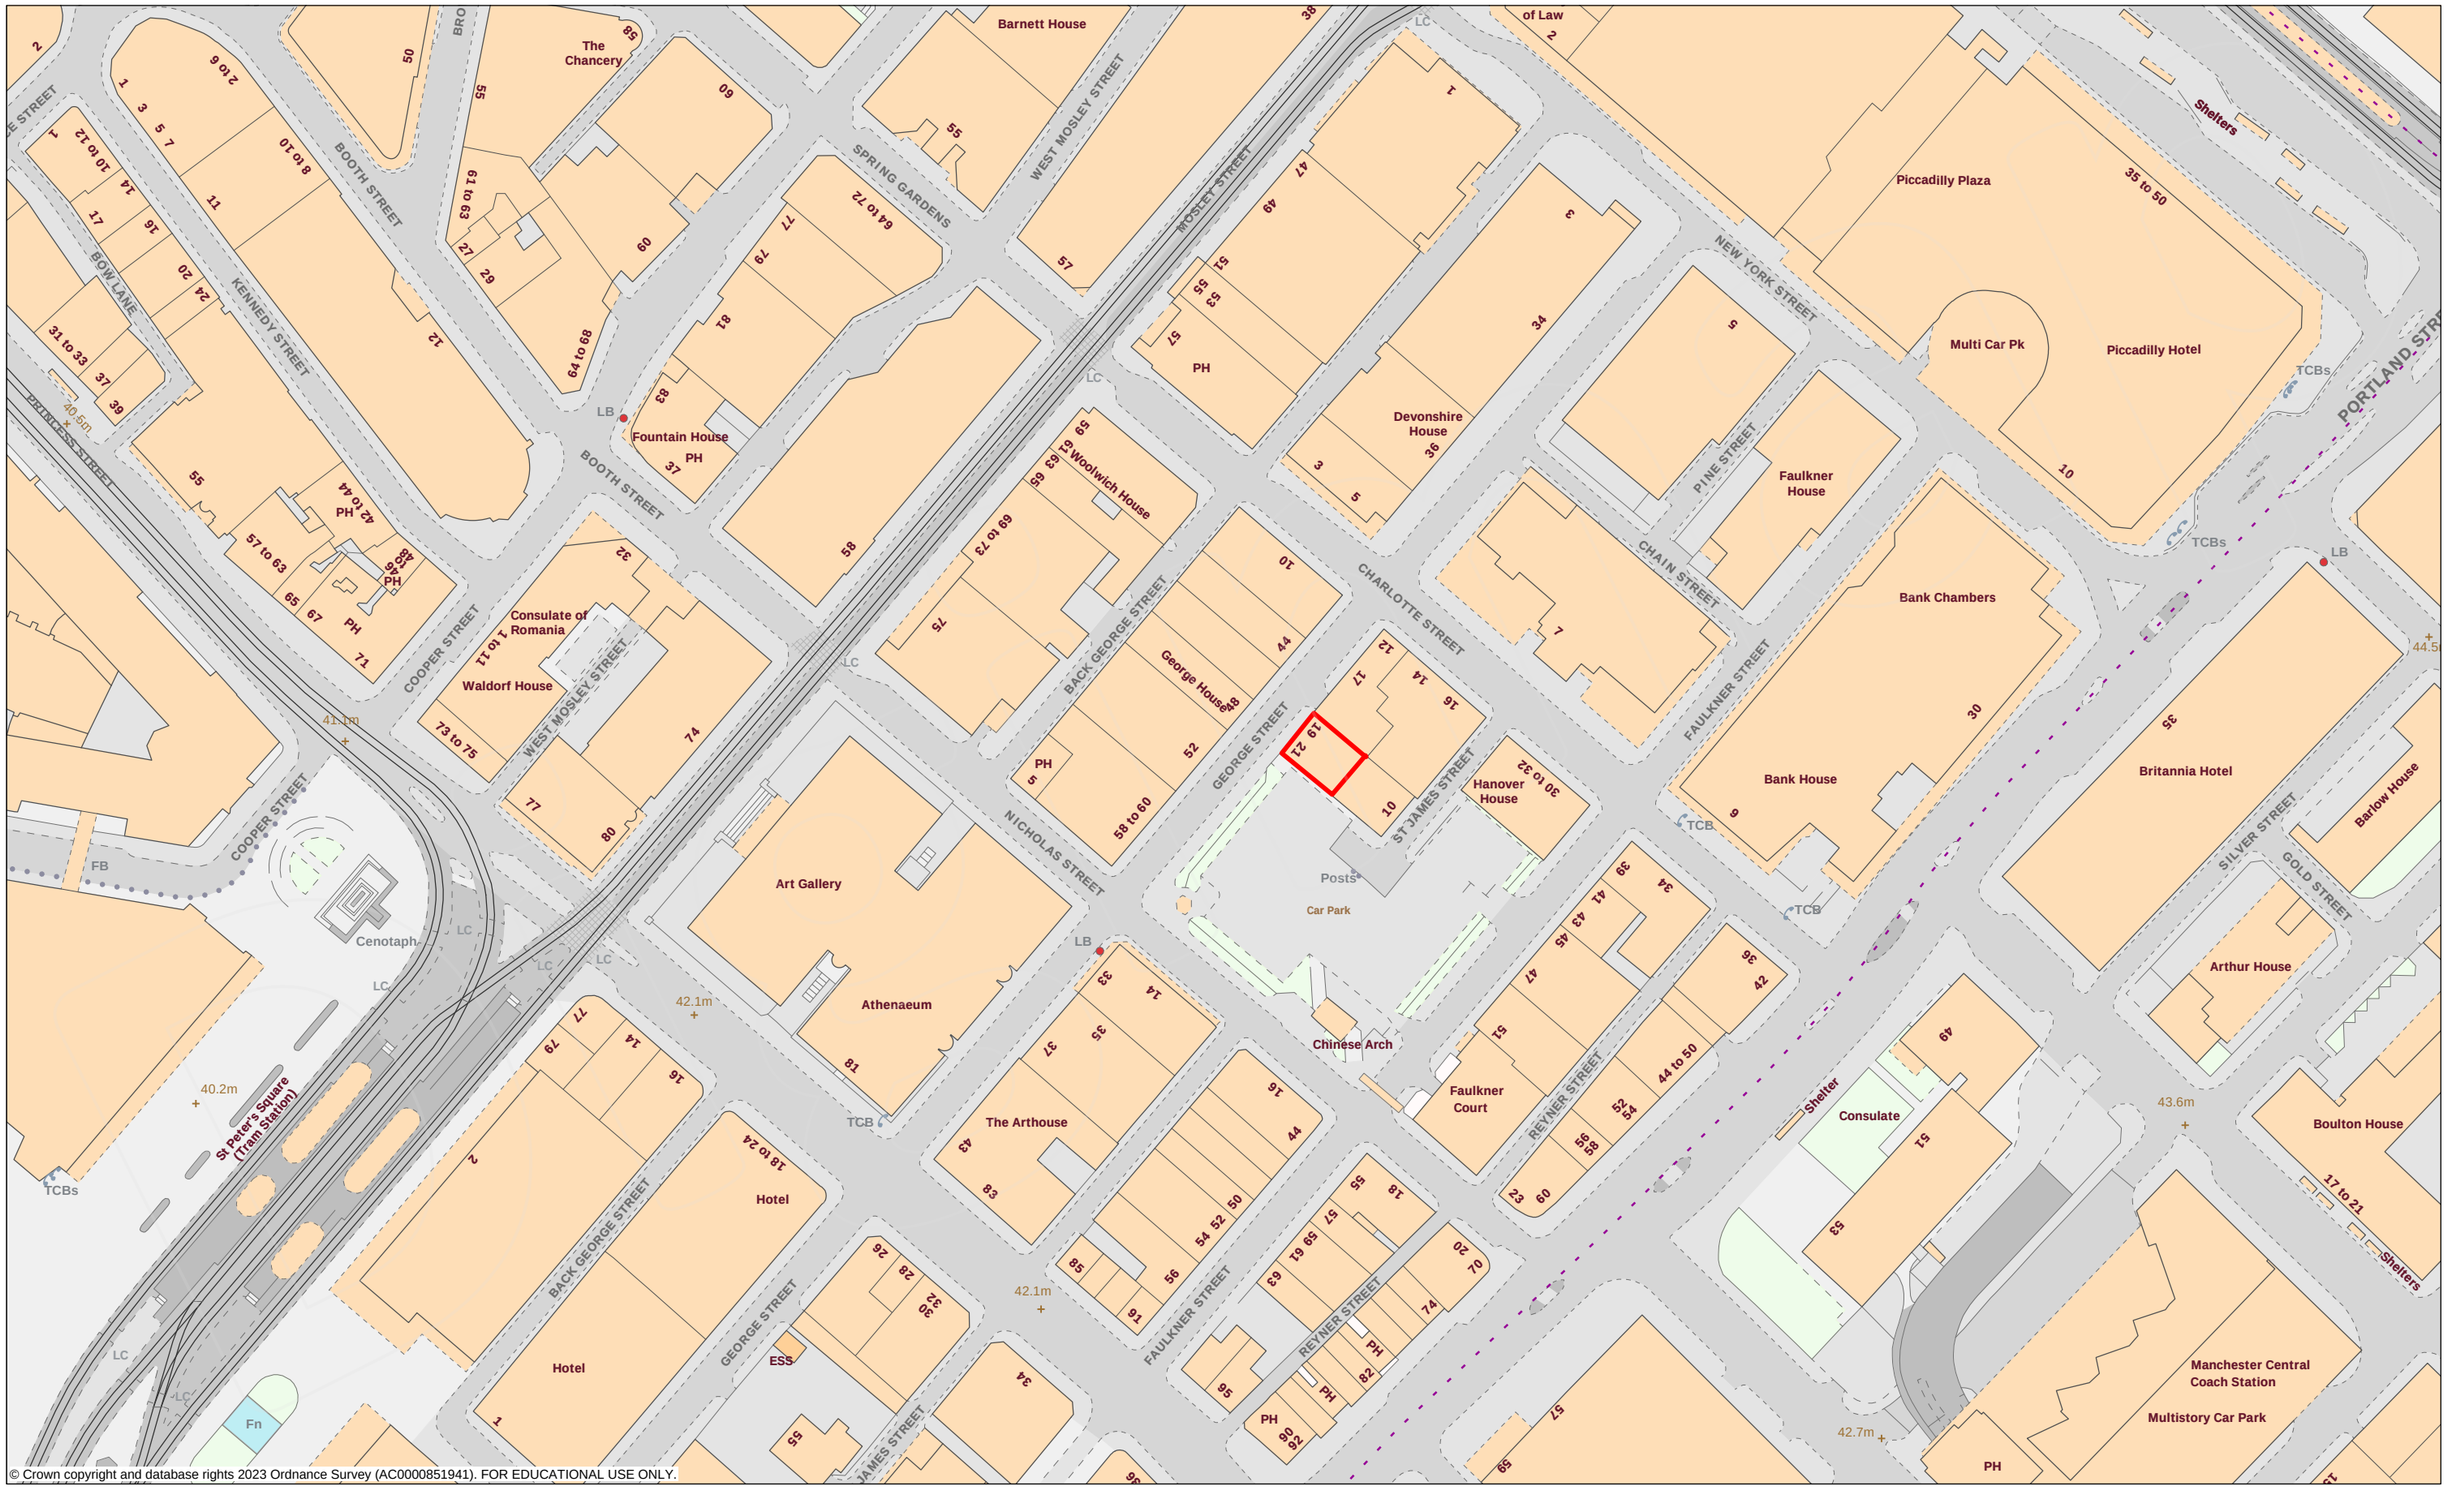

© Crown copyright and database rights 2023 Ordnance Survey (AC0000851941). FOR EDUCATIONAL USE ONLY.

Digimap®

San Tou
University of Central Lancashire

Scale 1:1250

0 10 20 30 40 50 60 70 80 90 100 m

Projection: British National Grid
27 November 2023 14:52

Ordnance Survey
Licensed Data