


VISUAL SCALE 1:100 @ A3

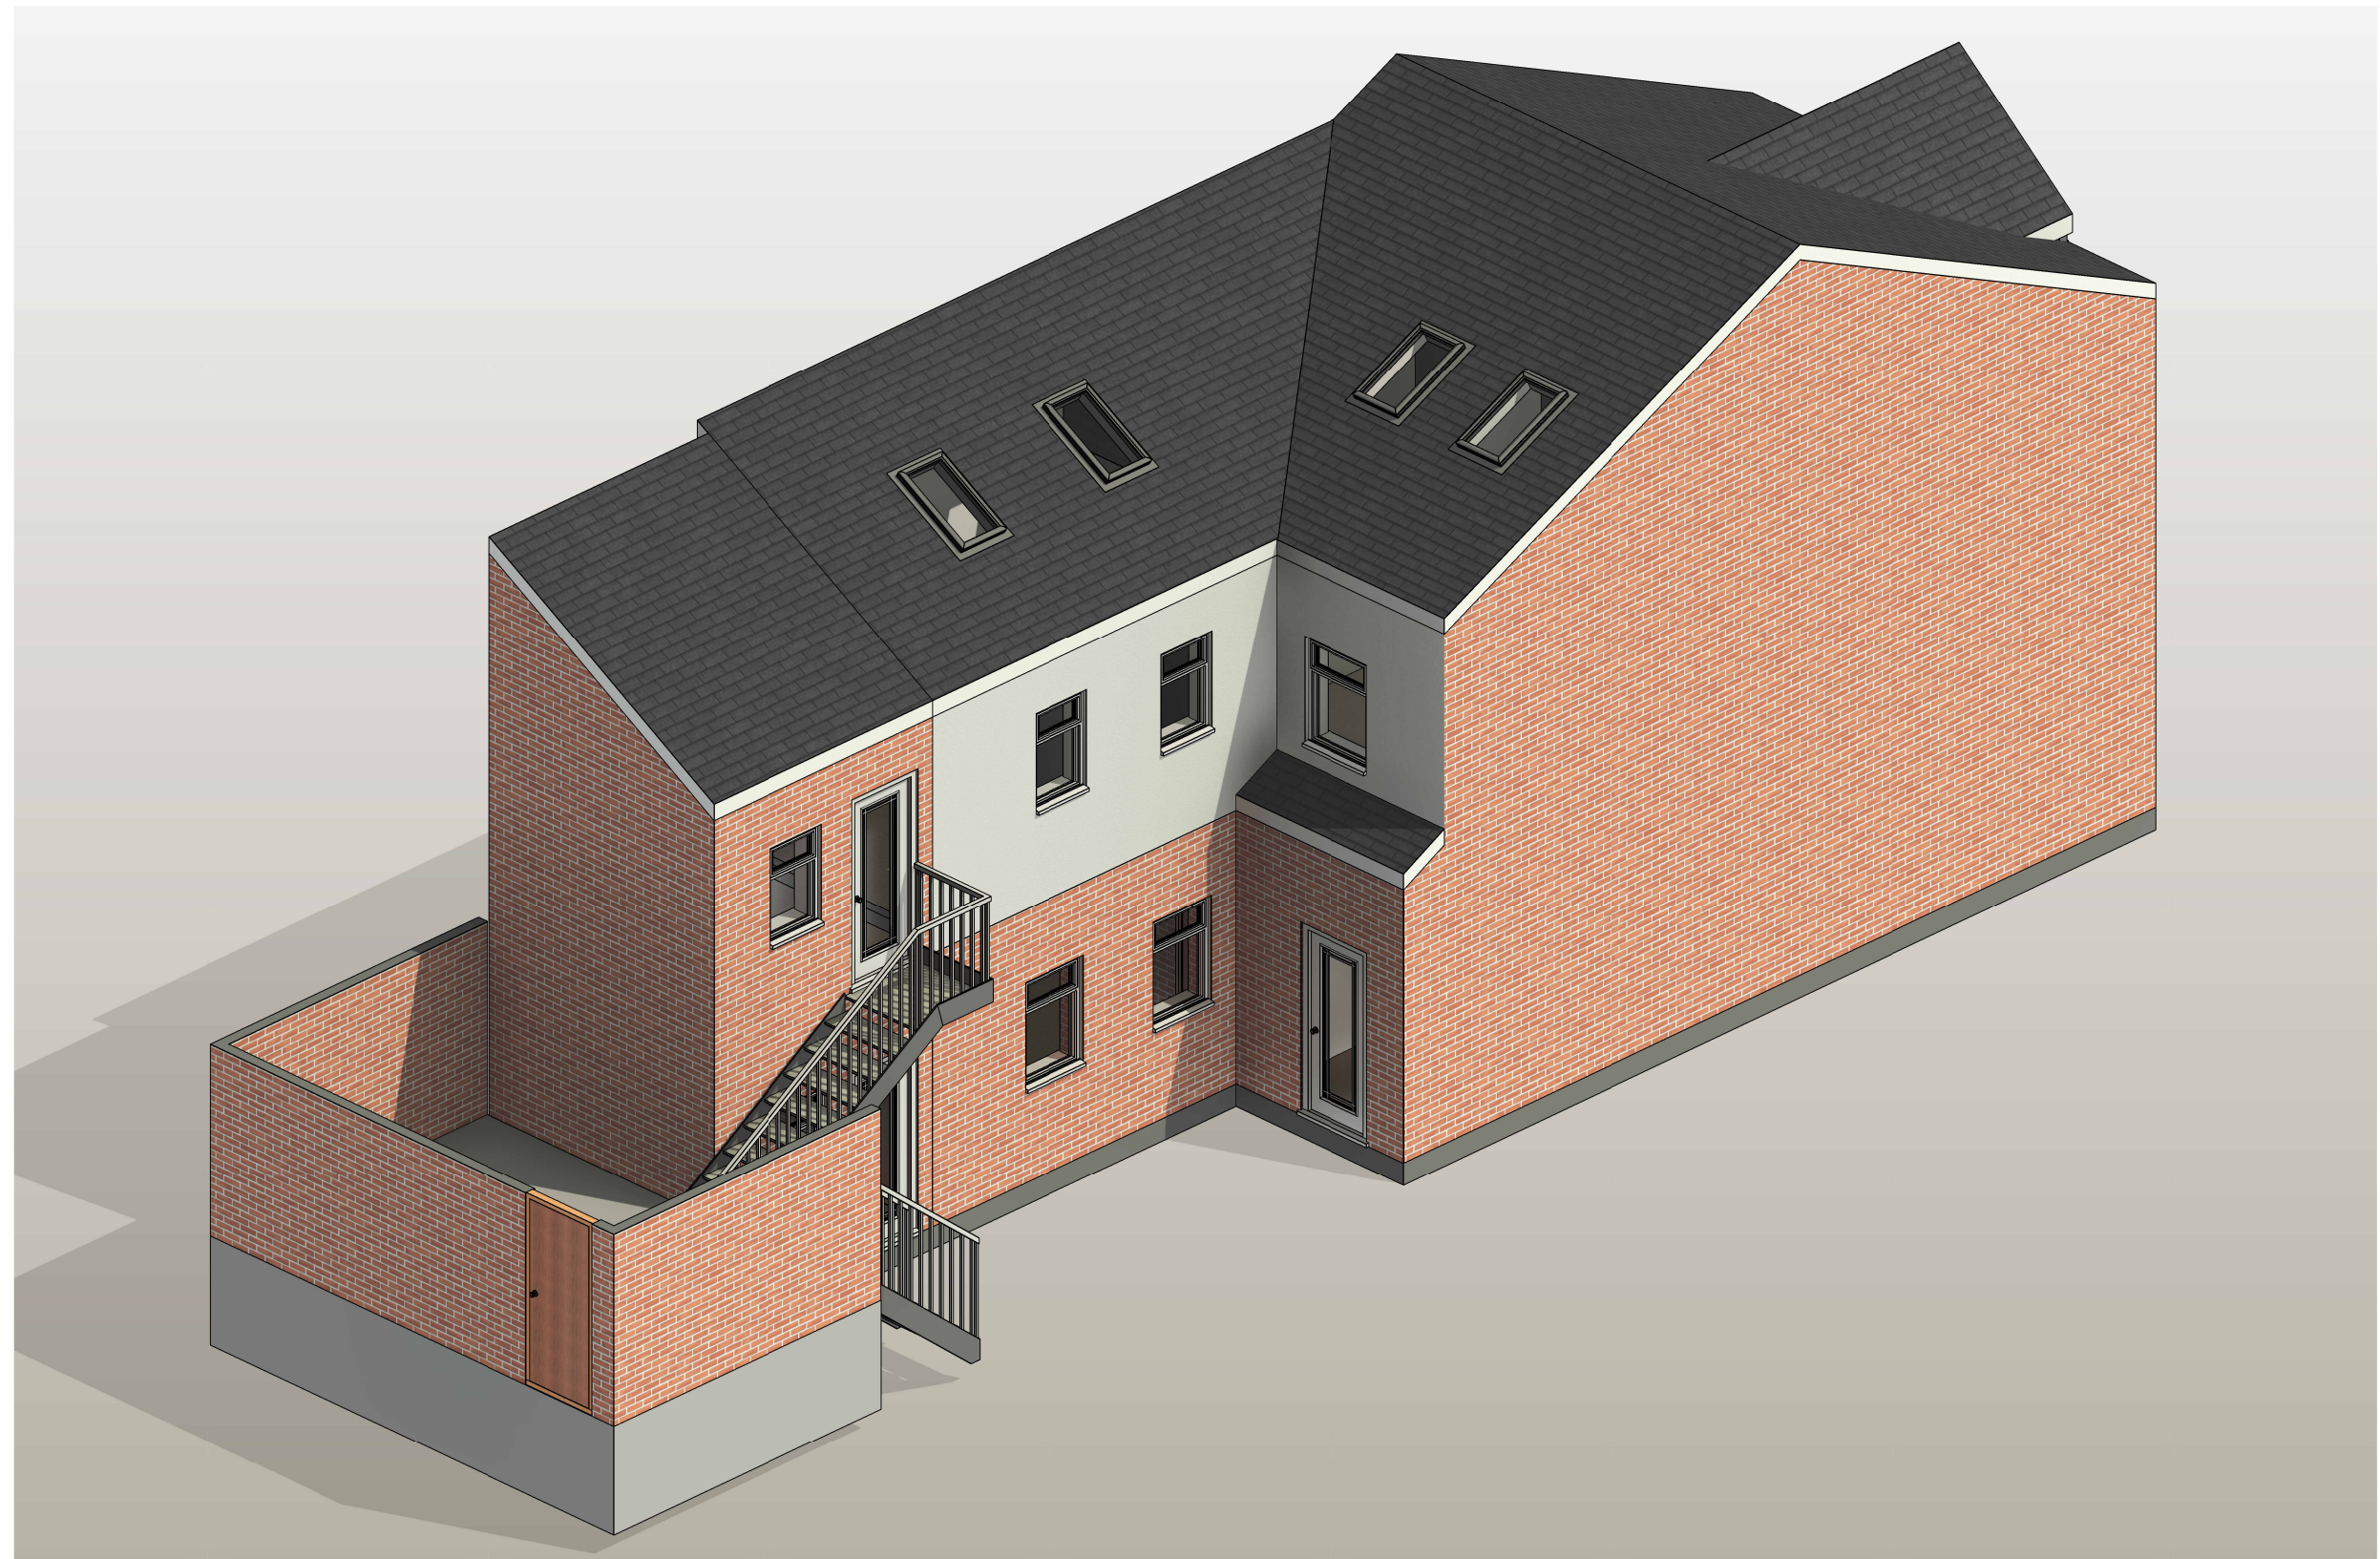

THIS DRAWING IS THE COPYRIGHT OF MD DESIGN CONSULTANCY. DO NOT SCALE FROM THESE DRAWINGS. ALL LEVELS/DIMENSIONS TO BE CHECKED ON SITE PRIOR TO WORKS COMMENCING. REPORT ALL DISCREPANCIES TO CLIENT/DESIGNER.

Proposed Double Storey Rear Extension

1 Byrom Parade, Barlow Road Manchester M19 3HH

Proposed 3D Views

(DR) A202

Project Number
0030

Client Name
KETI BUILDING LTD

Drawn By
MDR

Rev	Description	Date
A	First Issue To Client	12.08.24
B	Issued For Planning	15.08.24
C	Plans amended following planners comments	27.08.24
D	Amended Plans	04.09.24

Revision **D**