




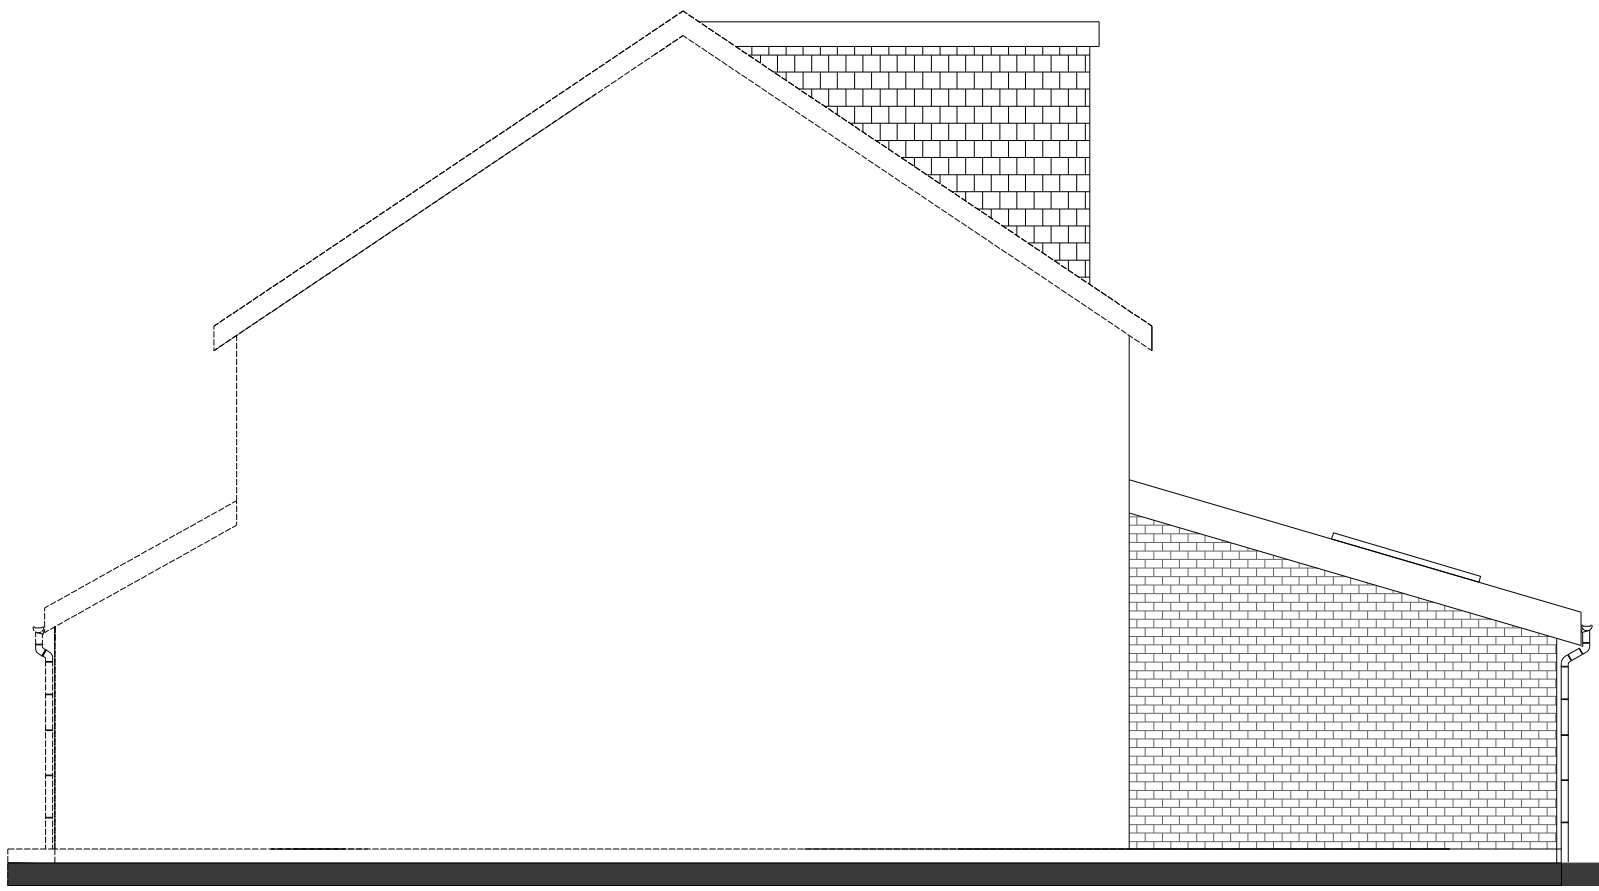


Proposed Side elevation

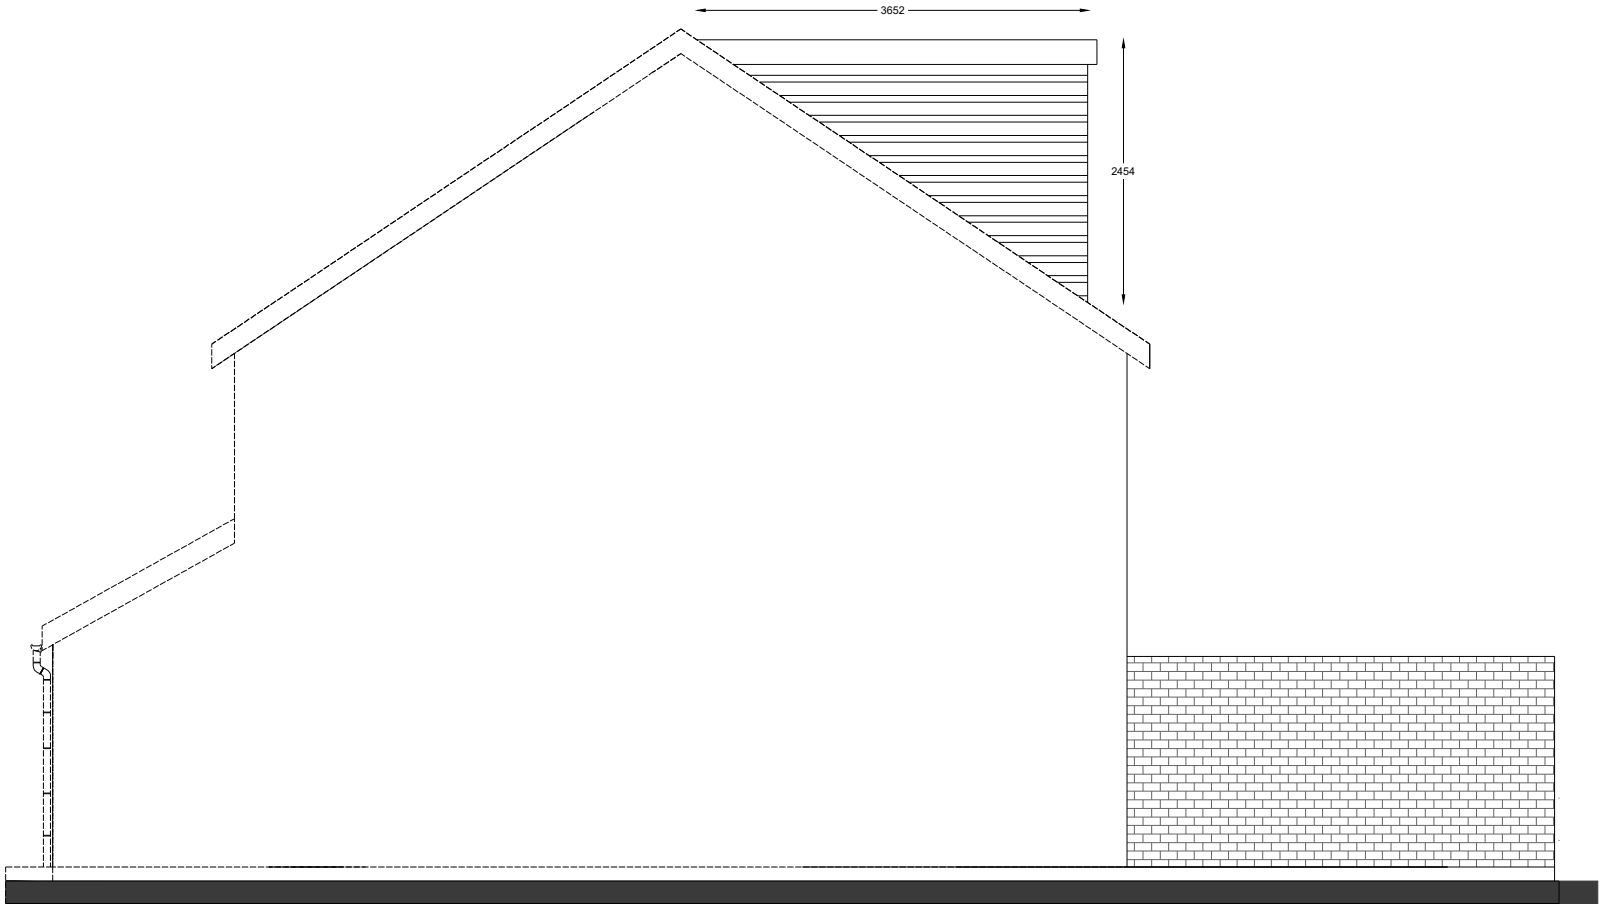

Existing Side elevation (under construction)

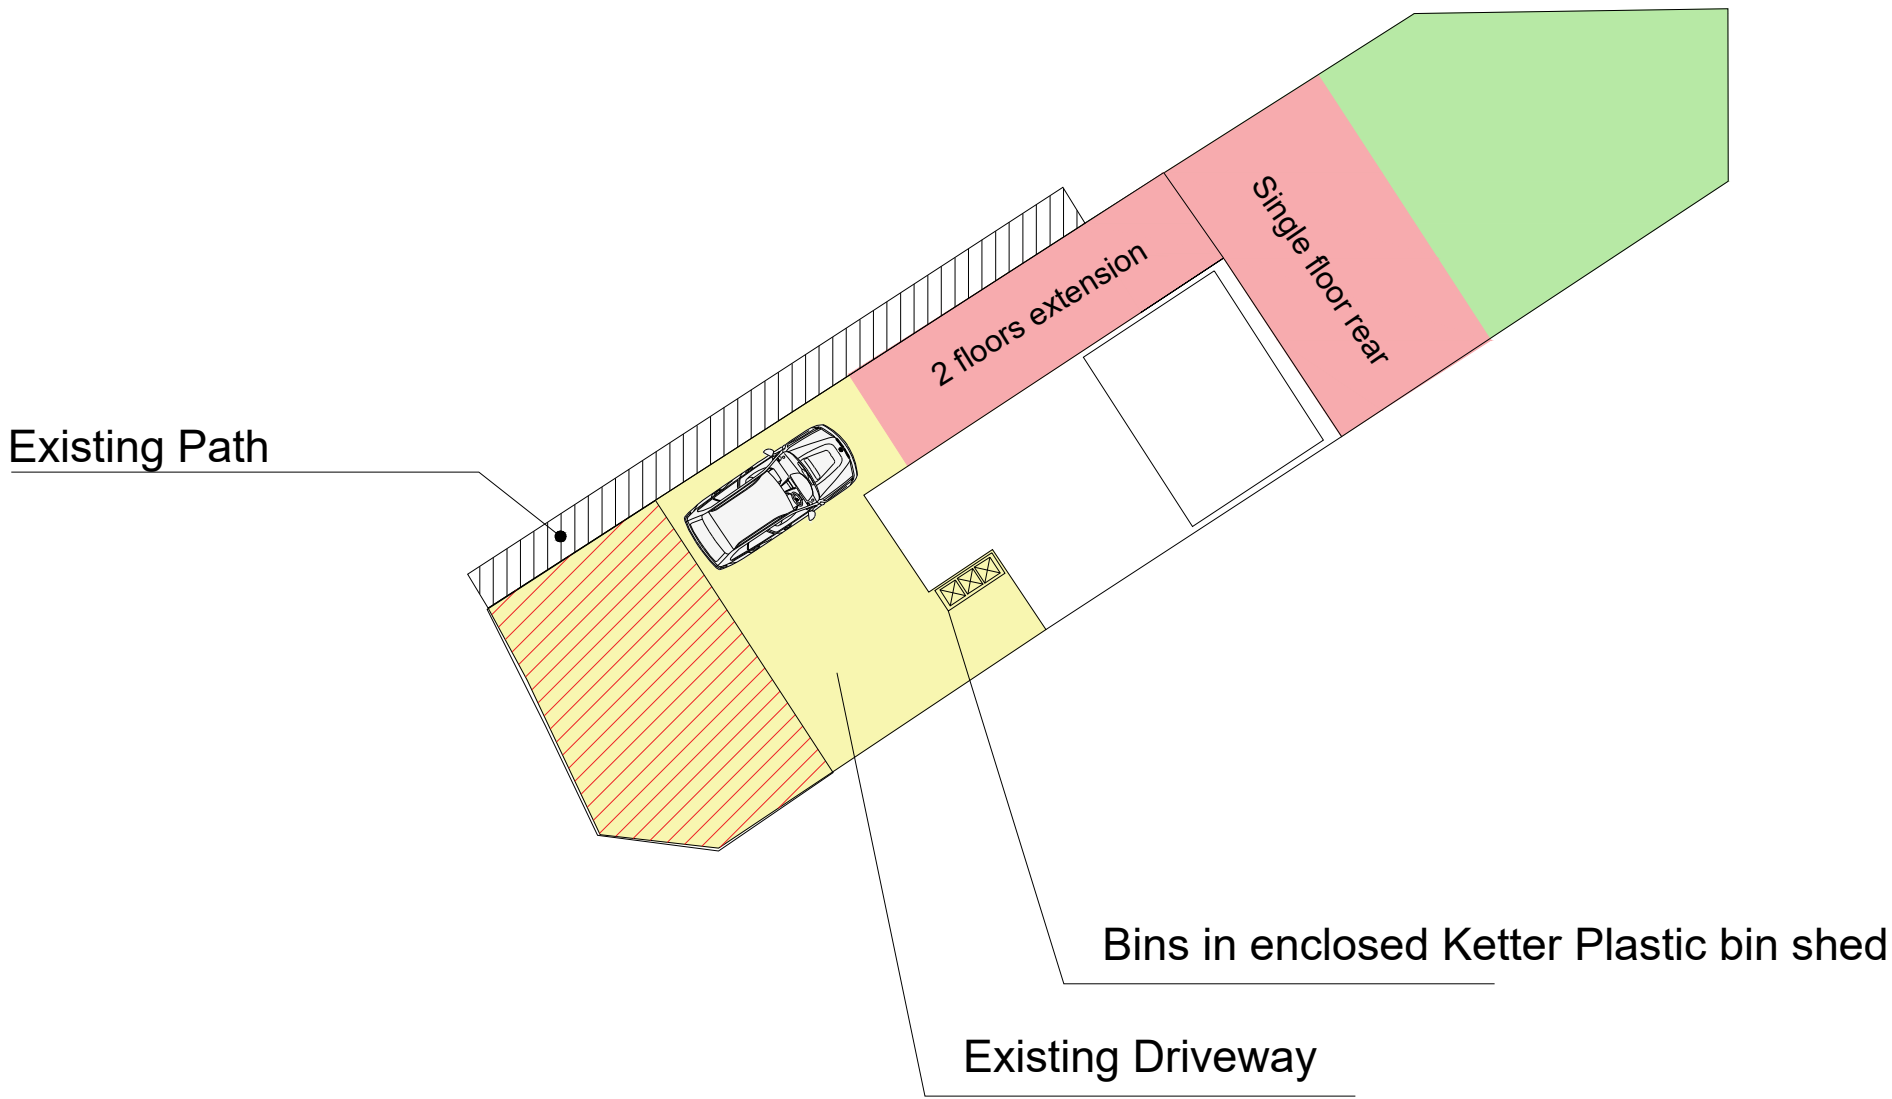

Proposed block plan

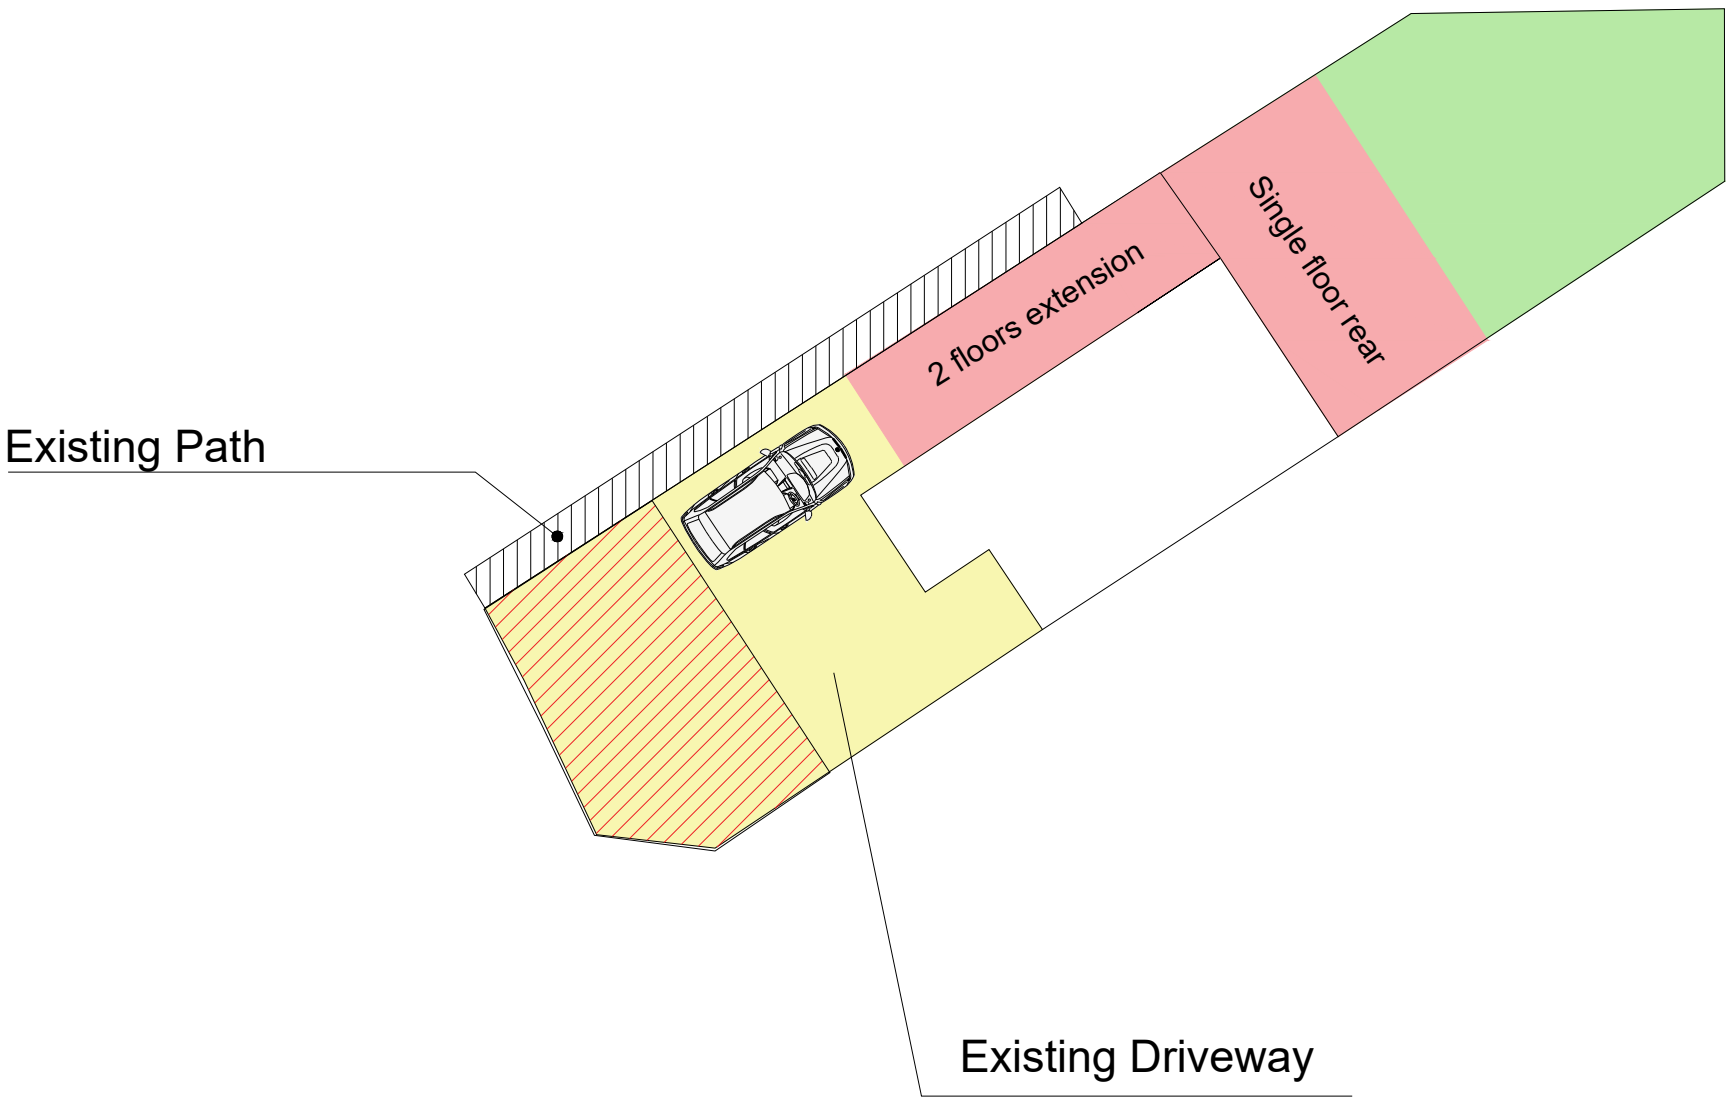

Existing block plan