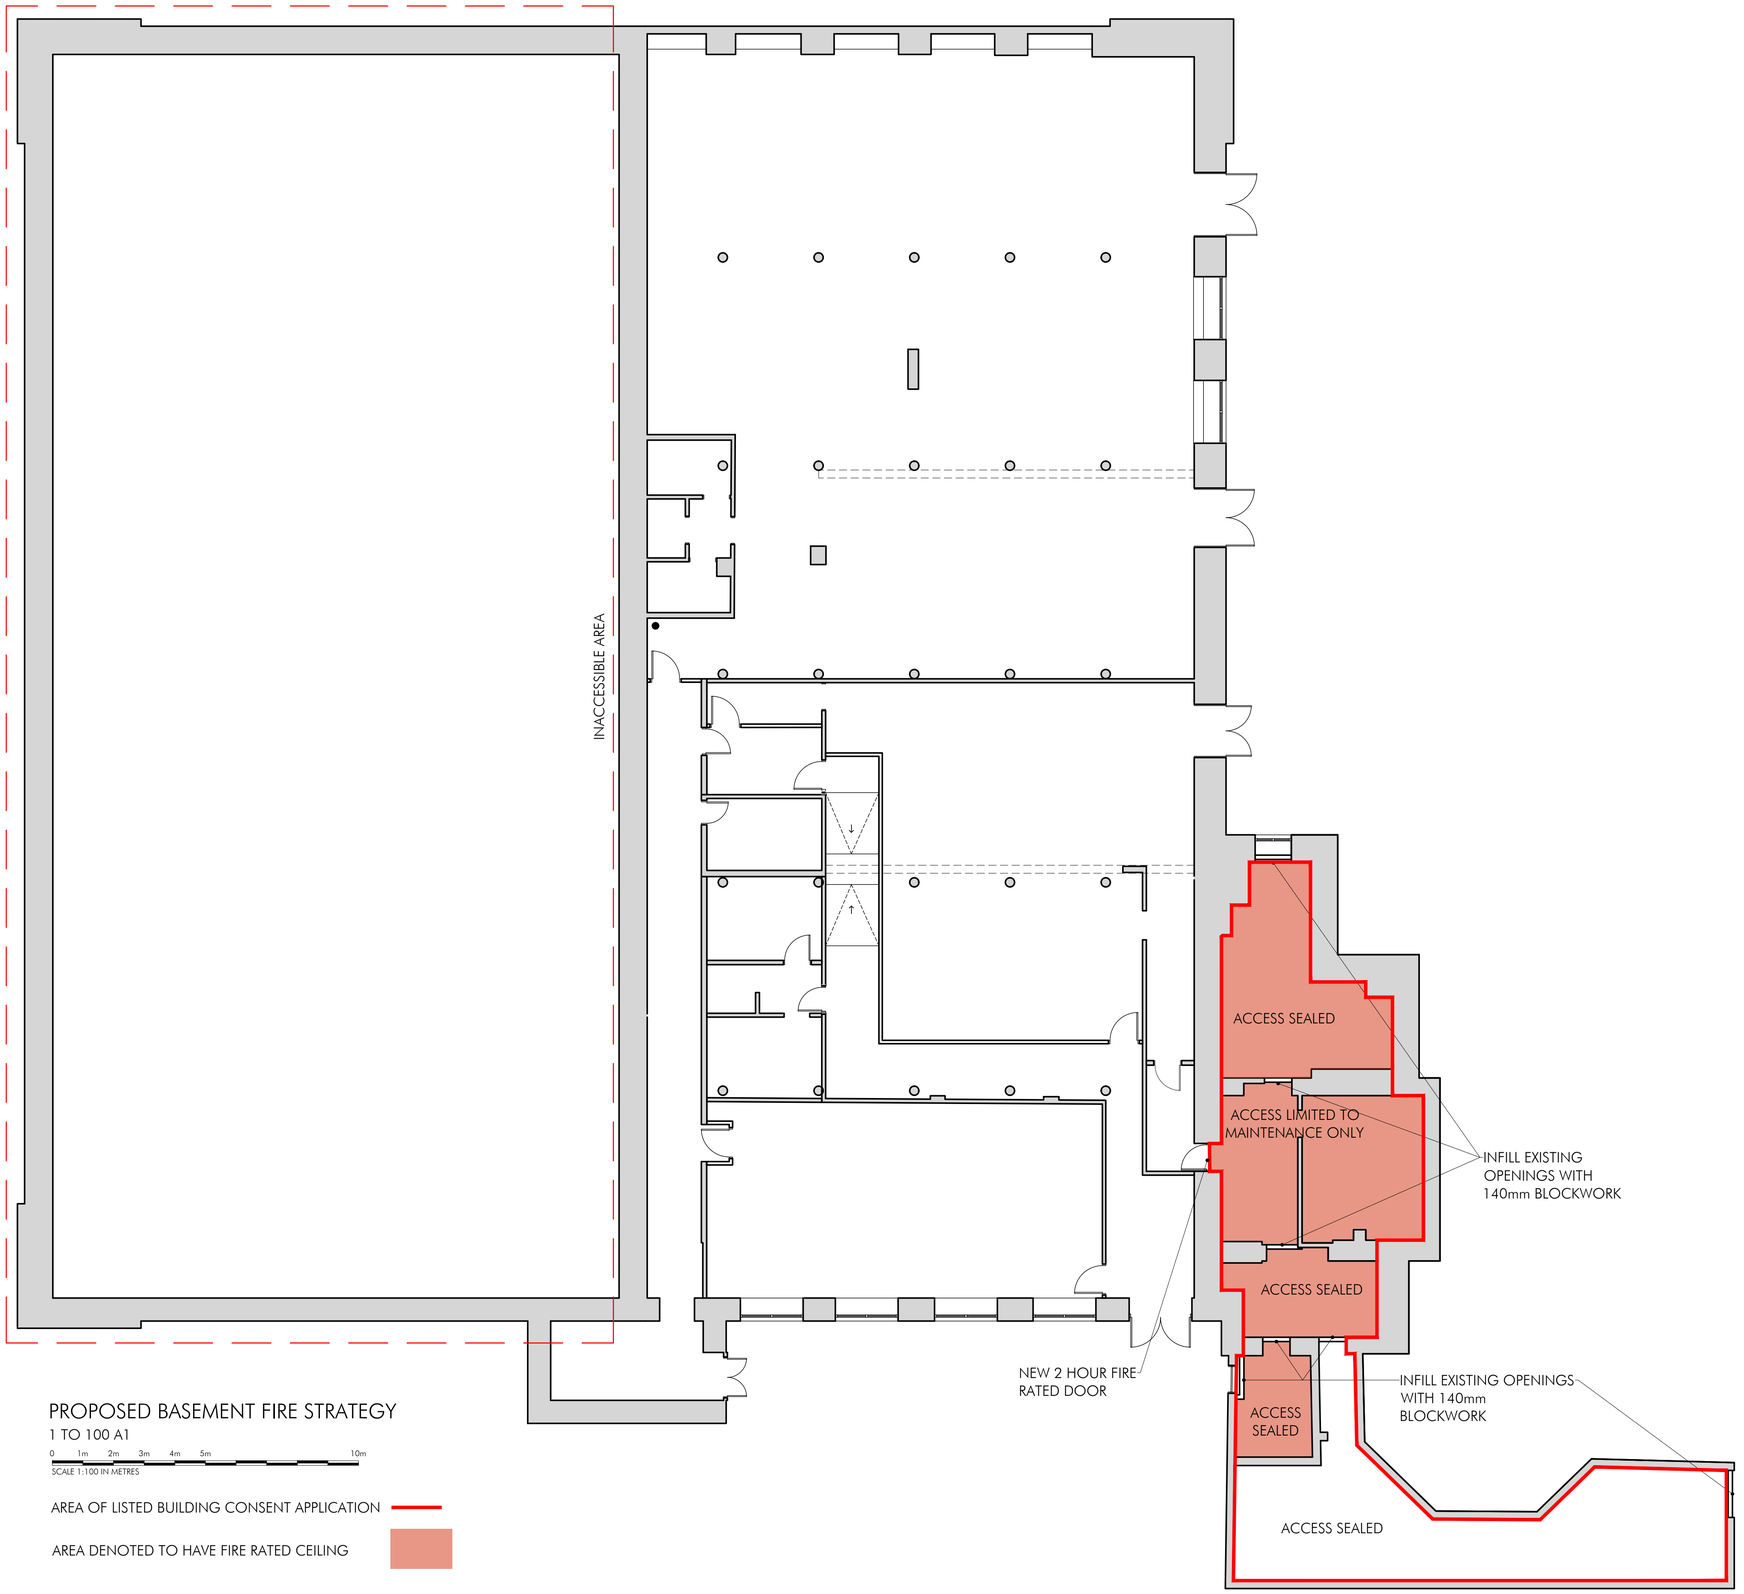



## PROPOSED BASEMENT FIRE STRATEGY

1 TO 100 A1

0 1m 2m 3m 4m 5m 10m

SCALE 1:100 IN METRES

AREA OF LISTED BUILDING CONSENT APPLICATION

AREA DENOTED TO HAVE FIRE RATED CEILING

| BN | DRAWN | 06/09/24 | DMG |
|---|---|---|---|
| DRAWN | REVISION | DATE | VER |

LISTED BUILDING ISSUE

ALLISON PIKE

ARCHITECTS & DESIGNERS

7 Buxton Road West, Disley,
Stockport, Cheshire, SK12 2AE.
Website: www.allisonpike.com

Telephone: 01663 763000
Facsimile: 01663 766772
Email: studio@allisonpike.com

© Allison Pike Partnership Limited.

PROJECT

TRUMAN
VICTORIA MILL
MILES PLATTING

TITLE

PROPOSED BASEMENT
FIRE CEILING EXTENT

SCALE

1:100 @ A1

| JOB No | DRAWING No | REV |
|---|---|---|
| TRU01 | AP12 | // |