1 0 1 2 3 4 5
SCALE 1:100 m

NOTES

ORIGINAL A1

DO NOT SCALE FROM THIS DRAWING.
(DRAWING MAY BE SCALED FOR LOCAL AUTHORITY & PLANNING PURPOSES ONLY)
ALL DIMENSIONS TO BE CHECKED ON SITE .
COPYRIGHT PROTECTED.

LANDLORD MODELS / DRAWINGS:

REF TO ARCHITECTURAL MODEL:
xx.rvt

REF TO STRUCTURAL MODEL:
xx.rvt

REF TO MEPH MODEL:
xx.rvt

SERVICES MODELS:

REF TO MECHANICAL MODEL:
xx.rvt

REF TO ELECTRICAL MODEL:
xx.rvt

REF TO SPRINKLERS MODEL:
xx.rvt

DATUM / SHARED COORDINATES:

XX

ALL DEMOLITION WORK TO BE REVIEWED AND DETAILED BY STRUCTURAL ENGINEER.

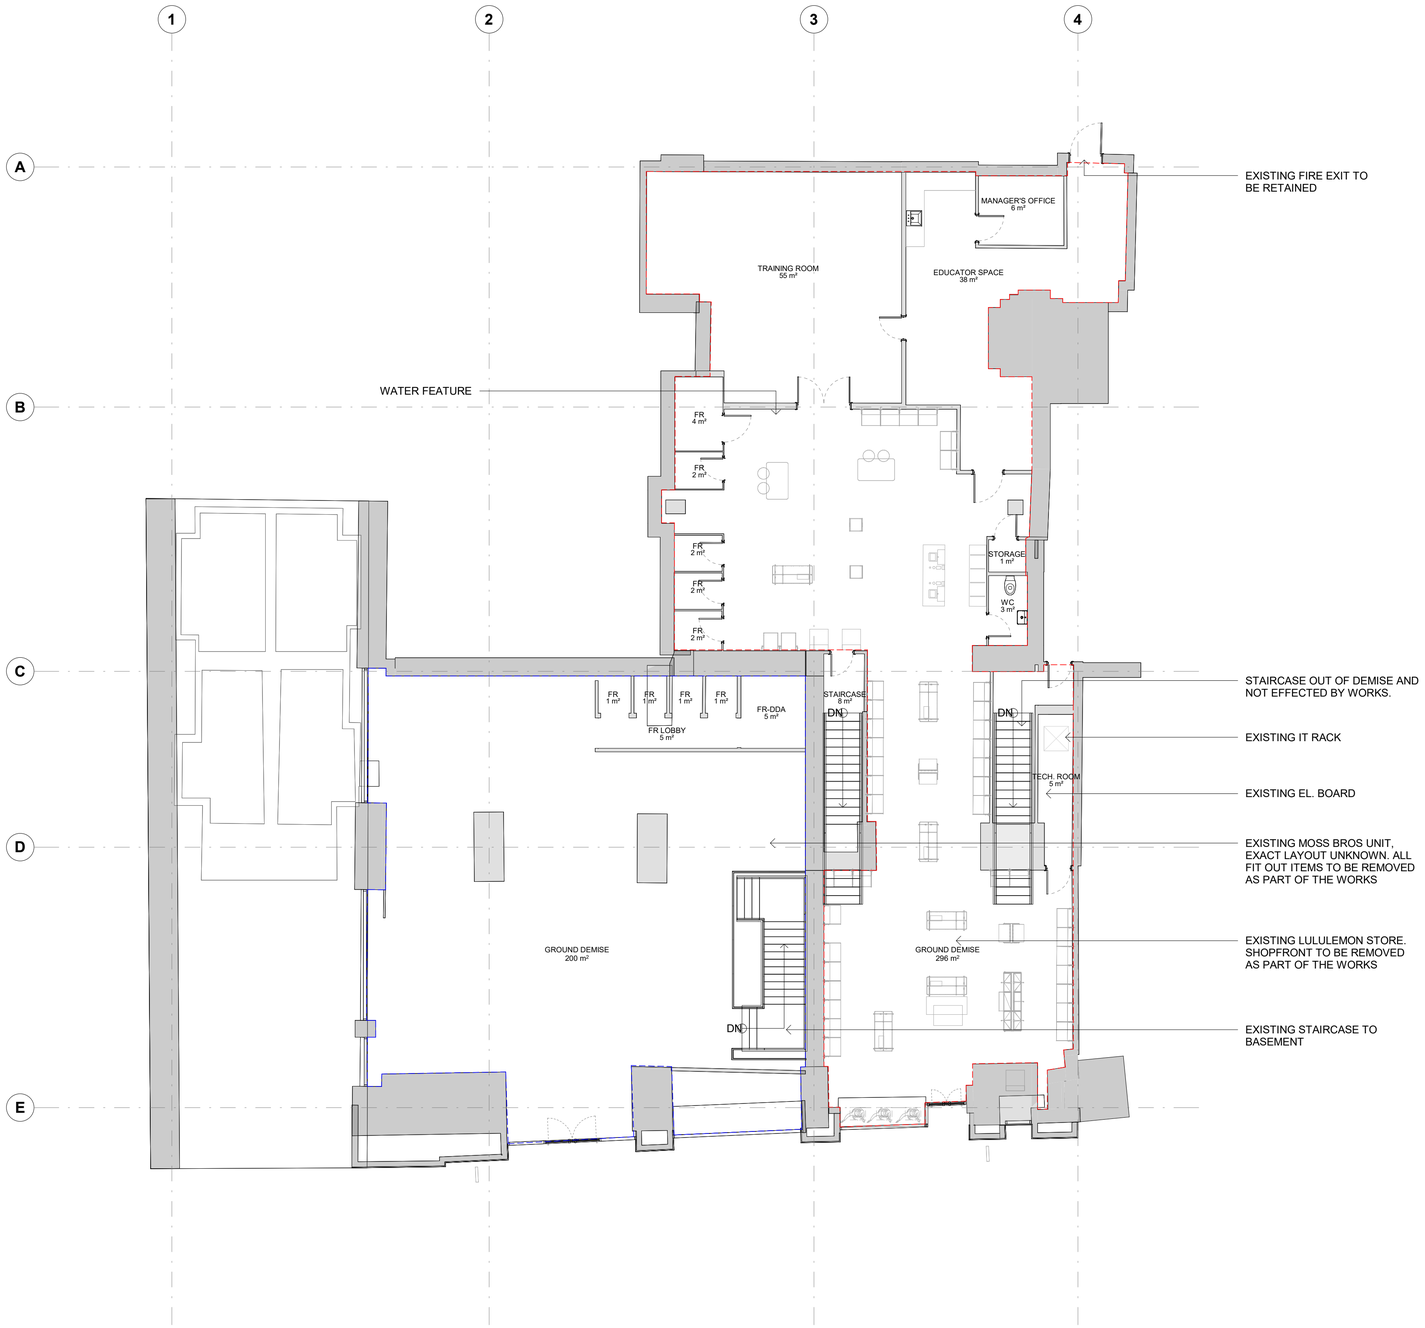

Rev	Date	Revision Description	Drw/Chk
1-02	25/10/24	ISSUED FOR APPROVAL	LG/JC
1-01	17/07/24	TESTFIT REISSUE	KR/SC
1-00	15/07/24	FIRST ISSUE	KR/SC

Client

lululemon

IDL: Architects

LONDON
17 Blackfriars Lane
St Paul's, London
EC4V 6ER

+44 (0)20 7248 1234

PRAGUE
The Forum, Fifth Floor,
Wenceslas Square 19
Prague, 110 00

+42 (0) 72 0279 588

idl:group
Registered in England No.7111665
RIBA Accreditation No.20014346

Project
LULULEMON MANCHESTER EXPANSION
7 ST ANNE SQUARE

Drawing Title
GROUND FLOOR EXISTING GA

Project No
24-2879

Scale @A1
As indicated

Drawn by
LG

Checked by
SC

File Identifier
2879-IDL-NA-GF-DR-A-00002

[Status -Revision]
[3-02]

Purpose of Issue
FOR APPROVAL