
BONAR | ASSOCIATES

ARCHITECTS

3

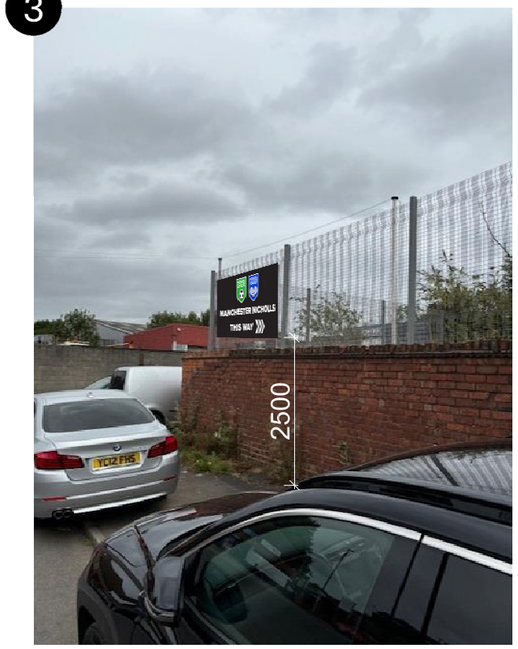

Location 3 Photomontage

not to scale

4



Location 4 Photomontage

not to scale



1 x non-illuminated 3mm thick dibond panel fixed to existing fence.
Overall size - 2440mm x 1220mm
All graphics in self adhesive vinyl
Letter height over W = 125mm
Shield height = 500mm

900mm

150mm


Location 3 Sign

(non-illuminated)

Scale 1:20 @ A3

Internally illuminated shield 1500mm high fabricated in aluminium painted white with perspex face panel.
Graphics in self adhesive vinyl
Illumination from white LED - 300 candles per sq.m.



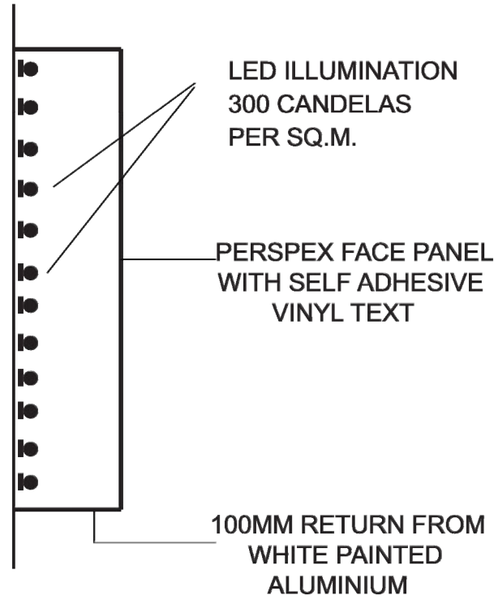

Location 4 Sign

(illuminated)

Scale 1:20 @ A3

0 200mm 400 600 800 1m 2m

Scale 1:20

Drawing Title: SIGNAGE LOCATIONS 3 & 4			Project: NICHOLLS COMMUNITY FOOTBALL CENTRE, DALBERG ST, MANCHESTER M12 6BN SIGNAGE PROPOSALS (PADEL COURTS)	Notes	Drawing No. S3
Scale: 1:20 @ A3	Date: SEPT 2024	Rev. .			