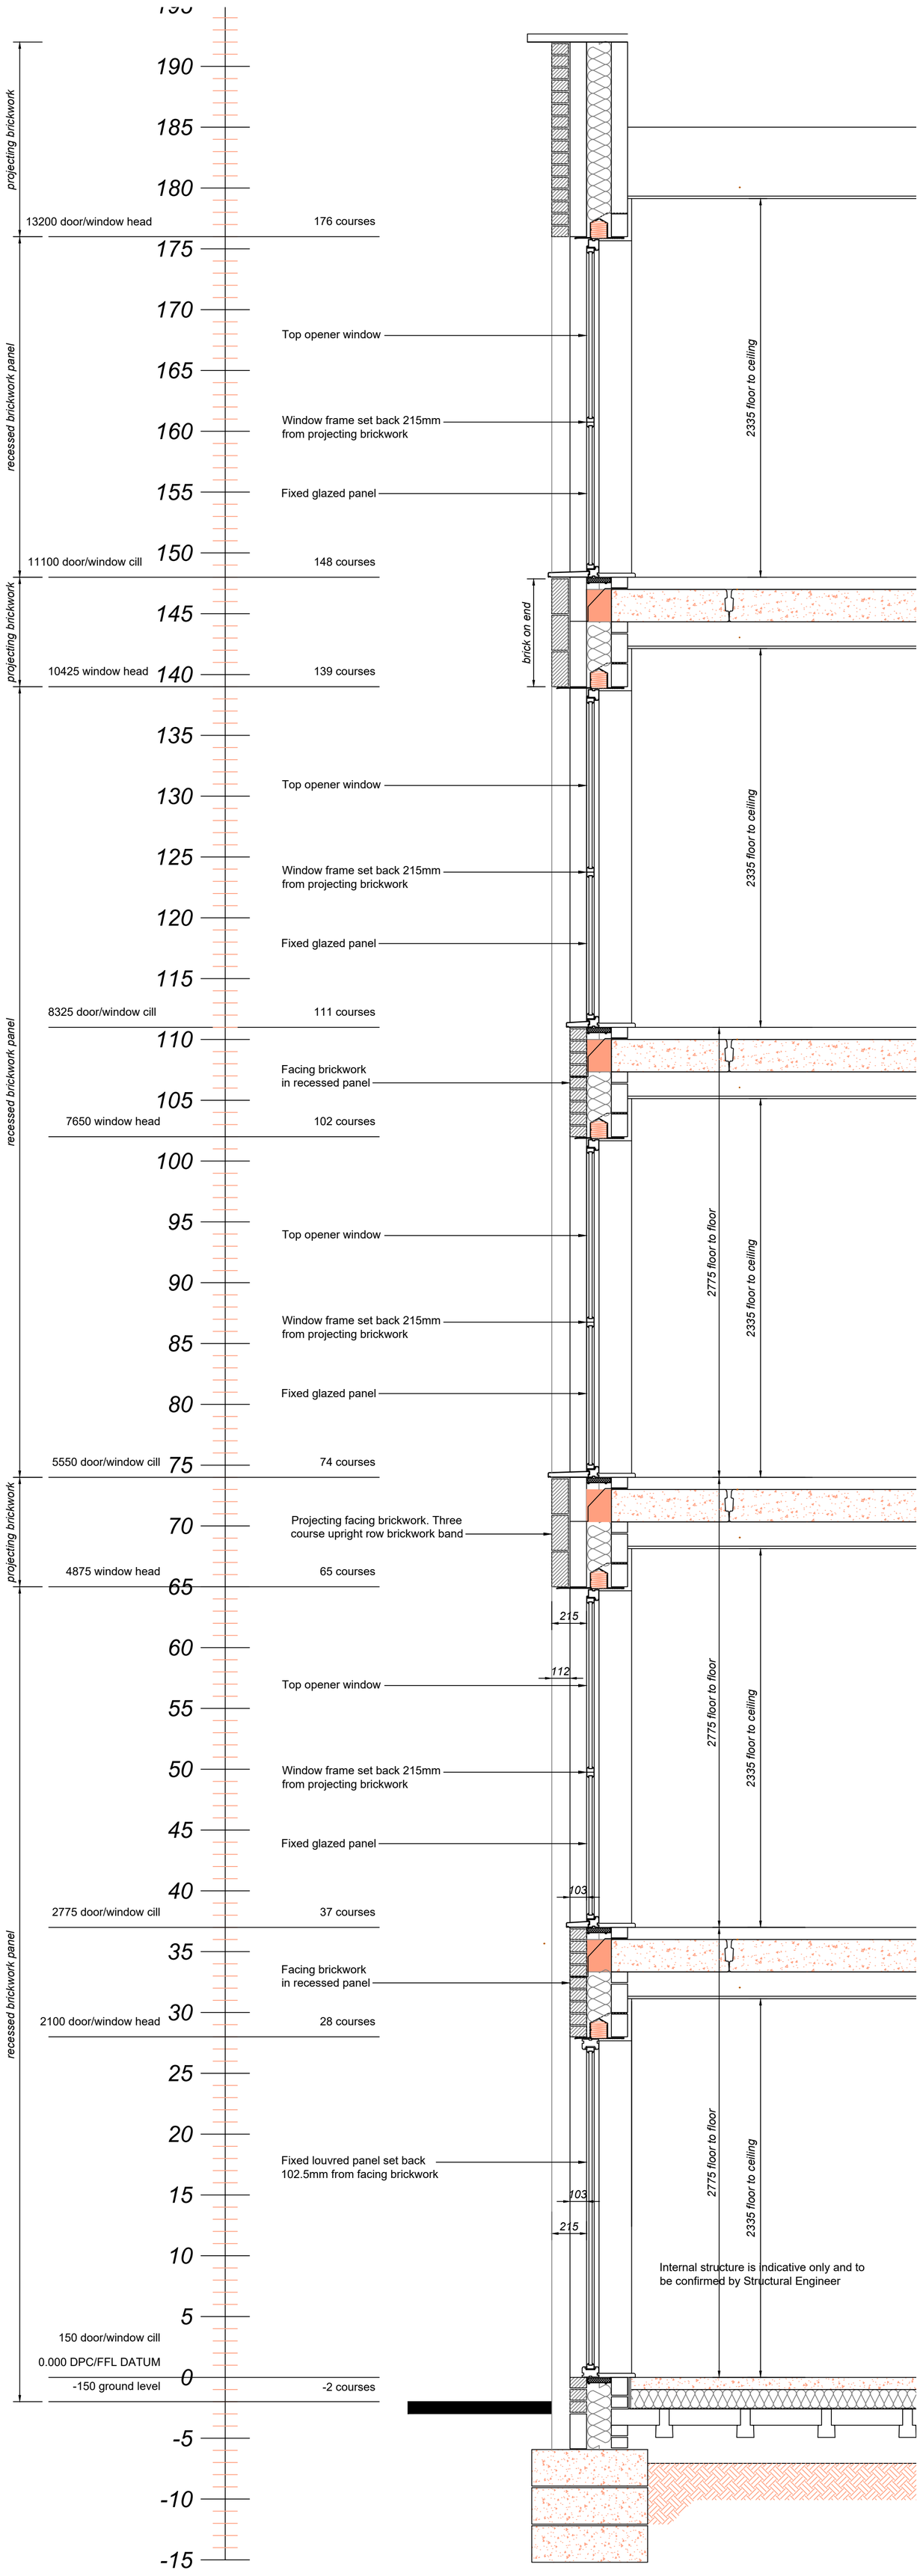


# Section B-B

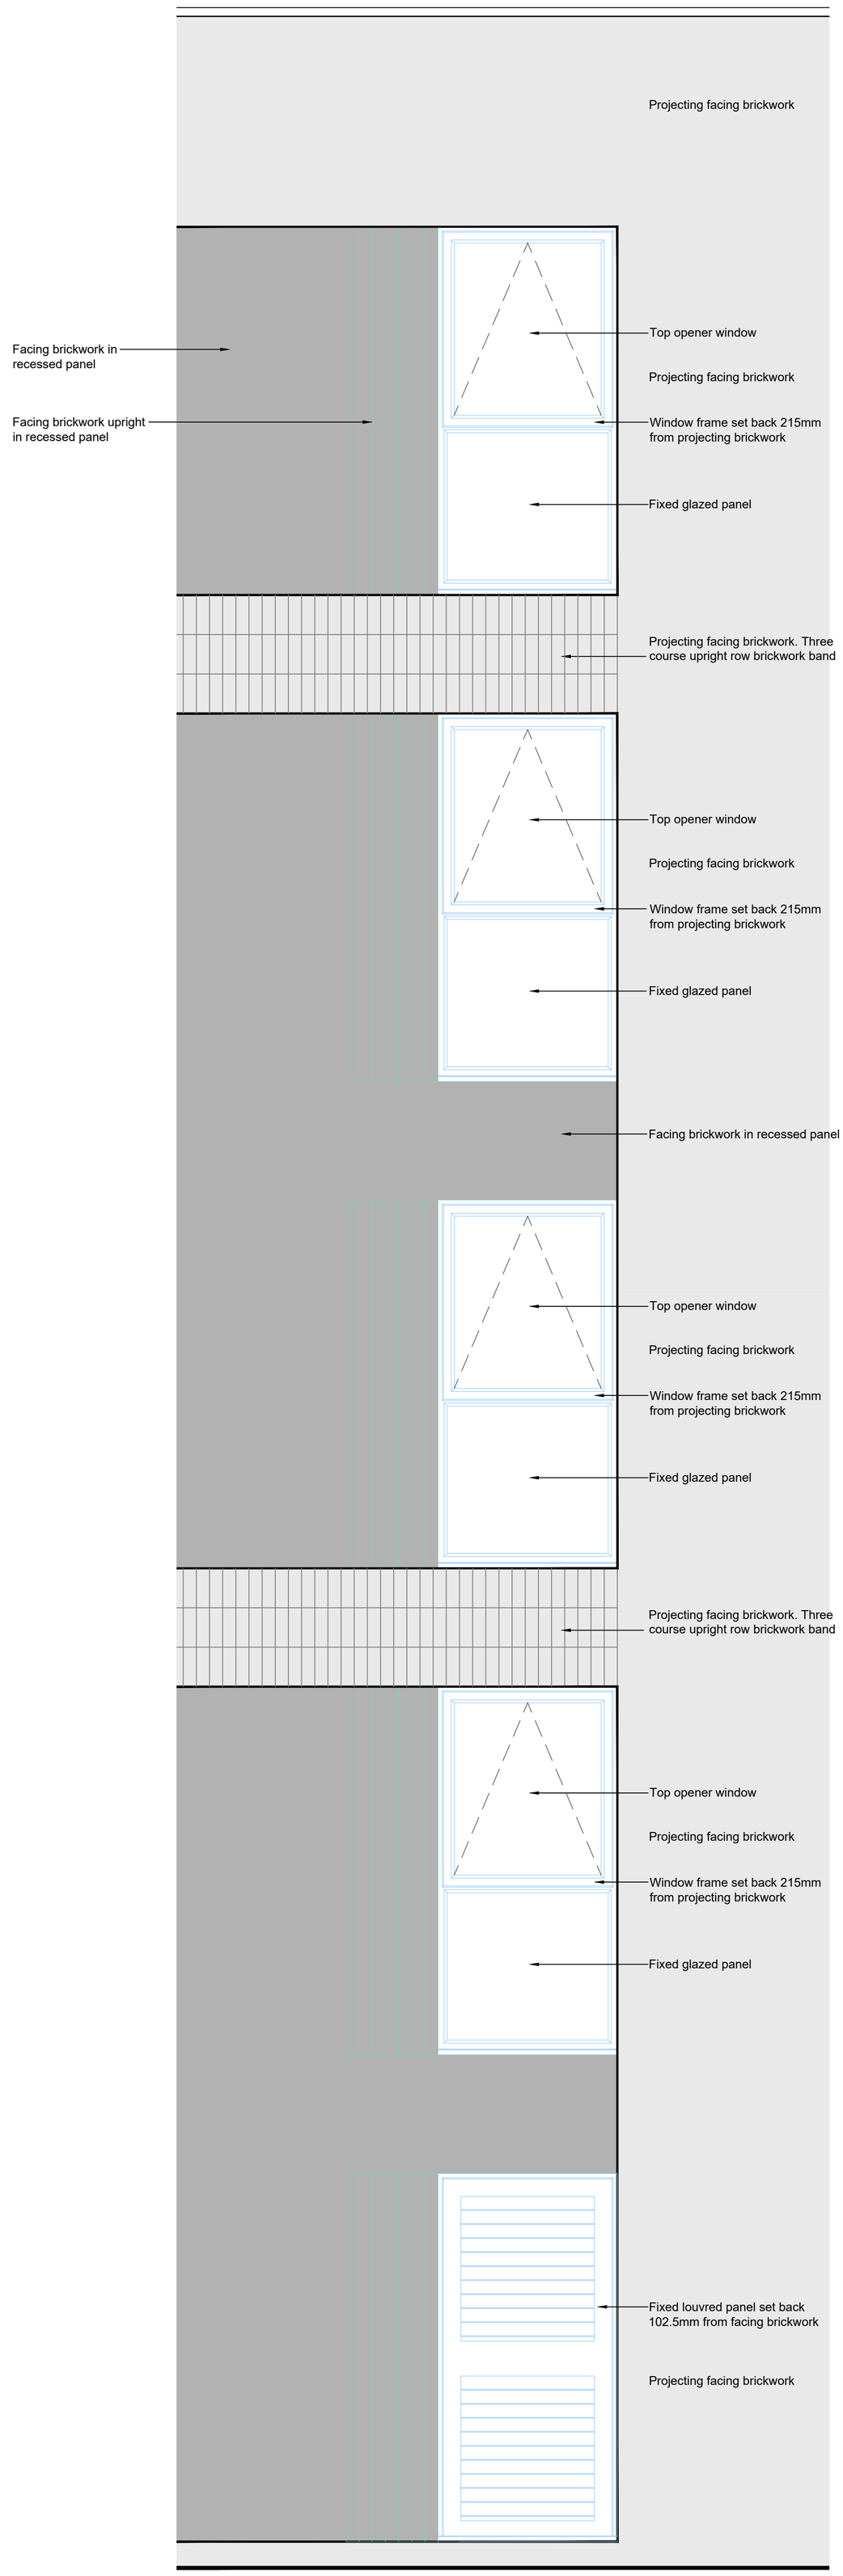


# Elevation B-B


STEN ARCHITECTURE
STEN Architecture Ltd
The Studio
Harrison Street
Wakefield
WF1 1PS
Tel: 01924 950985
Web: www.sten-architecture.co.uk
Twitter: @STEN_arch
Facebook: stenarchitectureltd
Linkedin: Sten Architecture


| | |
|---|---|
| CLIENT: | Triple Jersey Limited |
| SITE: | Kingsway, Burnage |
| TITLE: | TYPE 5 Section B-B |

| SCALE AT A1: | DATE: | DRAWN: | CHECKED: |
|---|---|---|---|
| 1:20 | June 24 | SD | SSH |
| PROJECT NO: 2425 | DRAWING NO: 2425.T5.11 | | REVISION: |