


POINTING NORTH

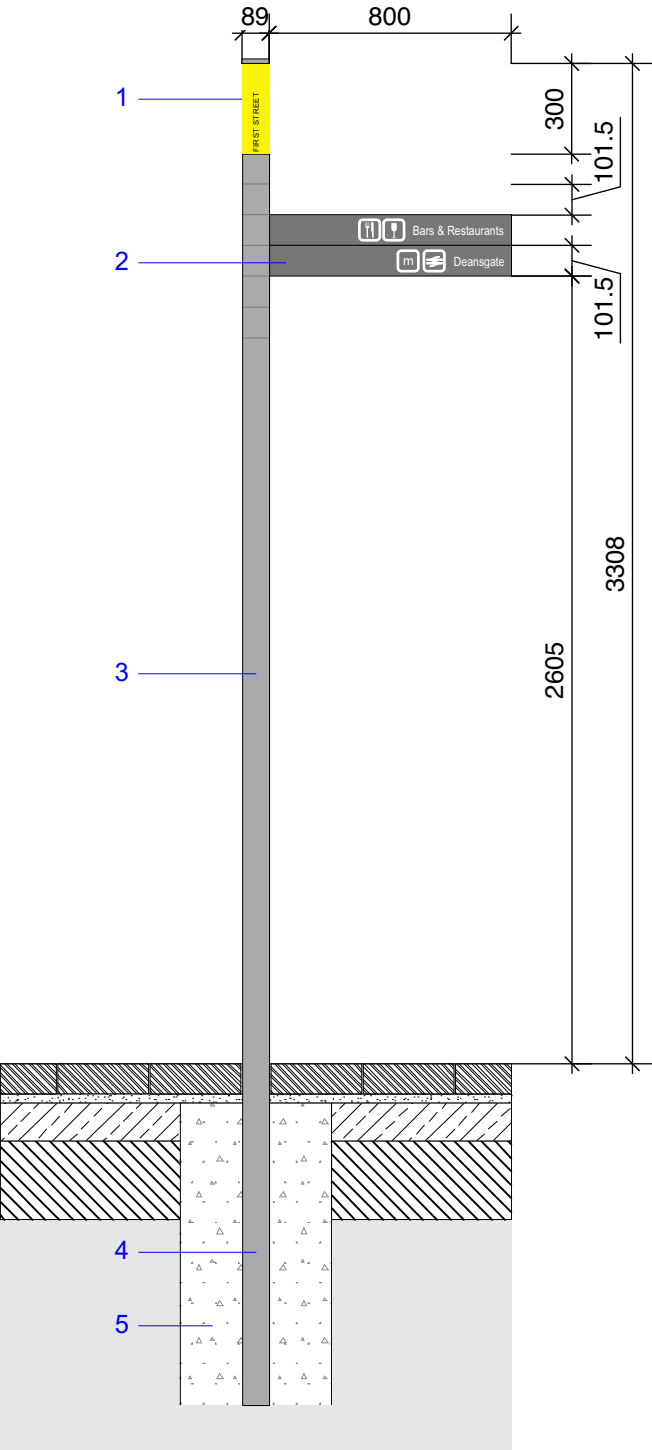


FP WAYFINDING FINGERPOST DETAIL
Product: WAY2GO Wayfinding Fingerpost with Supplier: IS Group

Configuration: 6no. directional fingers - Double sided
Material & Finish: Brushed stainless steel post with powder coated directional arms. Bespoke resin finial to top to match First Street

1. Bespoke resin finial with 'FIRST STREET' text
Background: RAL 1016 Sulphur Yellow
Text: RAL 7019 Anthracite Grey
Font type and size tbc


POINTING EAST

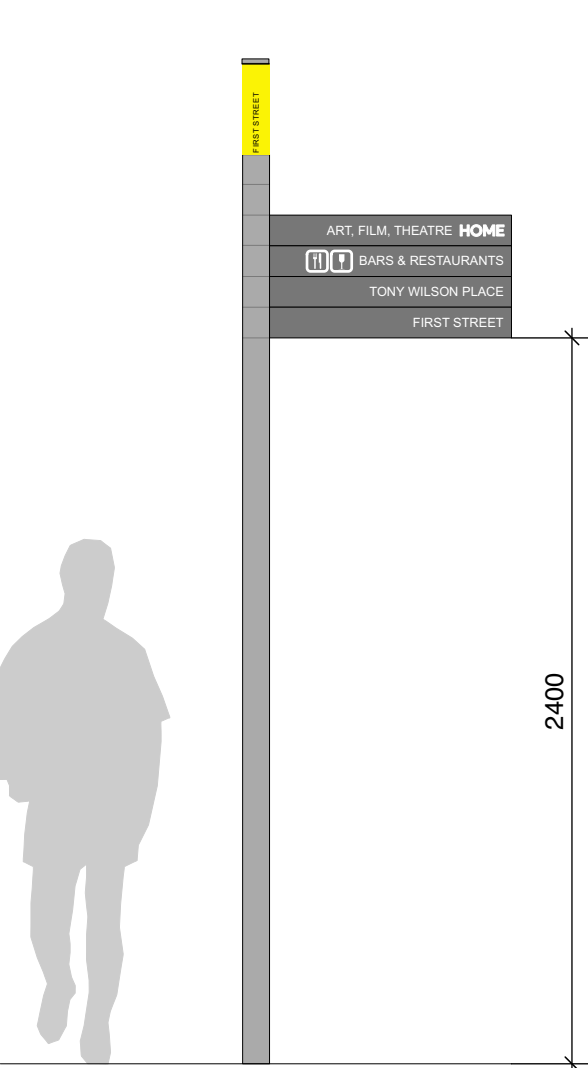

2. Directional fingers - square end
Dimensions: 800 (W) x 101.5 (H) mm
Material: aluminium
Finish: powder-coated in mid grey colour tbc
Text: RAL9016 Traffic White tbc
All lettering to be routed and painted.
Infographics: to be advised by supplier.

3. Column
Dimensions: 89 ø x 2400 mm clear column height above ground (allow for planted fixing method)
Material: stainless steel
Finish: bead-blasted

LOCATION PLAN

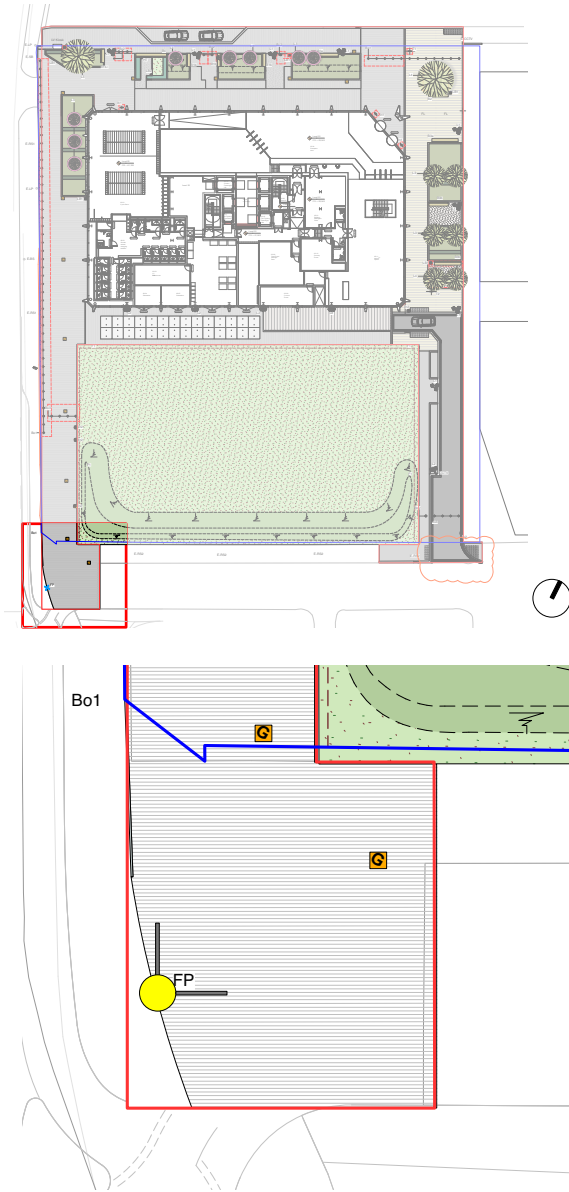

4. Fixing: planted to supplier details

5. Base type 3 - Gen 3 concrete foundation:
500mm(w) x 500mm(d) x 1000mm(h)
Subject to local ground conditions.

Notes:
Supplier to provide fabrication drawings to Landscape Architect and Client for approval prior to fabrication.
Refer to spec clause Q50/340A

This drawing is copyright protected and may not be reproduced in whole or part without written authority from the owner.

- NOTES:**
1. Do not scale from this drawing.
 2. Always work to noted dimensions.
 3. All dimensions are in millimetres unless otherwise stated.
 4. All setting out, levels and dimensions to be agreed on site.
 5. The dimensions of all materials must be checked on site before being laid out.
 6. This drawing must be read with the relevant specification clauses and detail drawings.
 7. Order of construction and setting out to be agreed on site.

DESIGN INTENT



Existing fingerpost in First Street

C01	03/05/24	S4 - First issue	VE/VS	RM
Revision	Date	Description	Drawn	Apprvd.

PLANIT

Manchester | London | Liverpool | Leeds | Standish

Manchester
2 Back Grafton Street,
Altrincham,
Cheshire,
WA14 1DY

W: planit-ie.com
E: info@planit-ie.com
T: 0161 928 9281

Client First Street Developments LTD

Project First Street Plot 9

Drg Title FP Wayfinding Fingerpost Detail

Created on 30-04-24
Created by BR/VS
Approved by RM

Scale 1:20
Size A3
Workstage Stage 5

Drg No. MN2A-PLA-ZZ-00-DR-L-009002
Suitability S4
Revision C01