


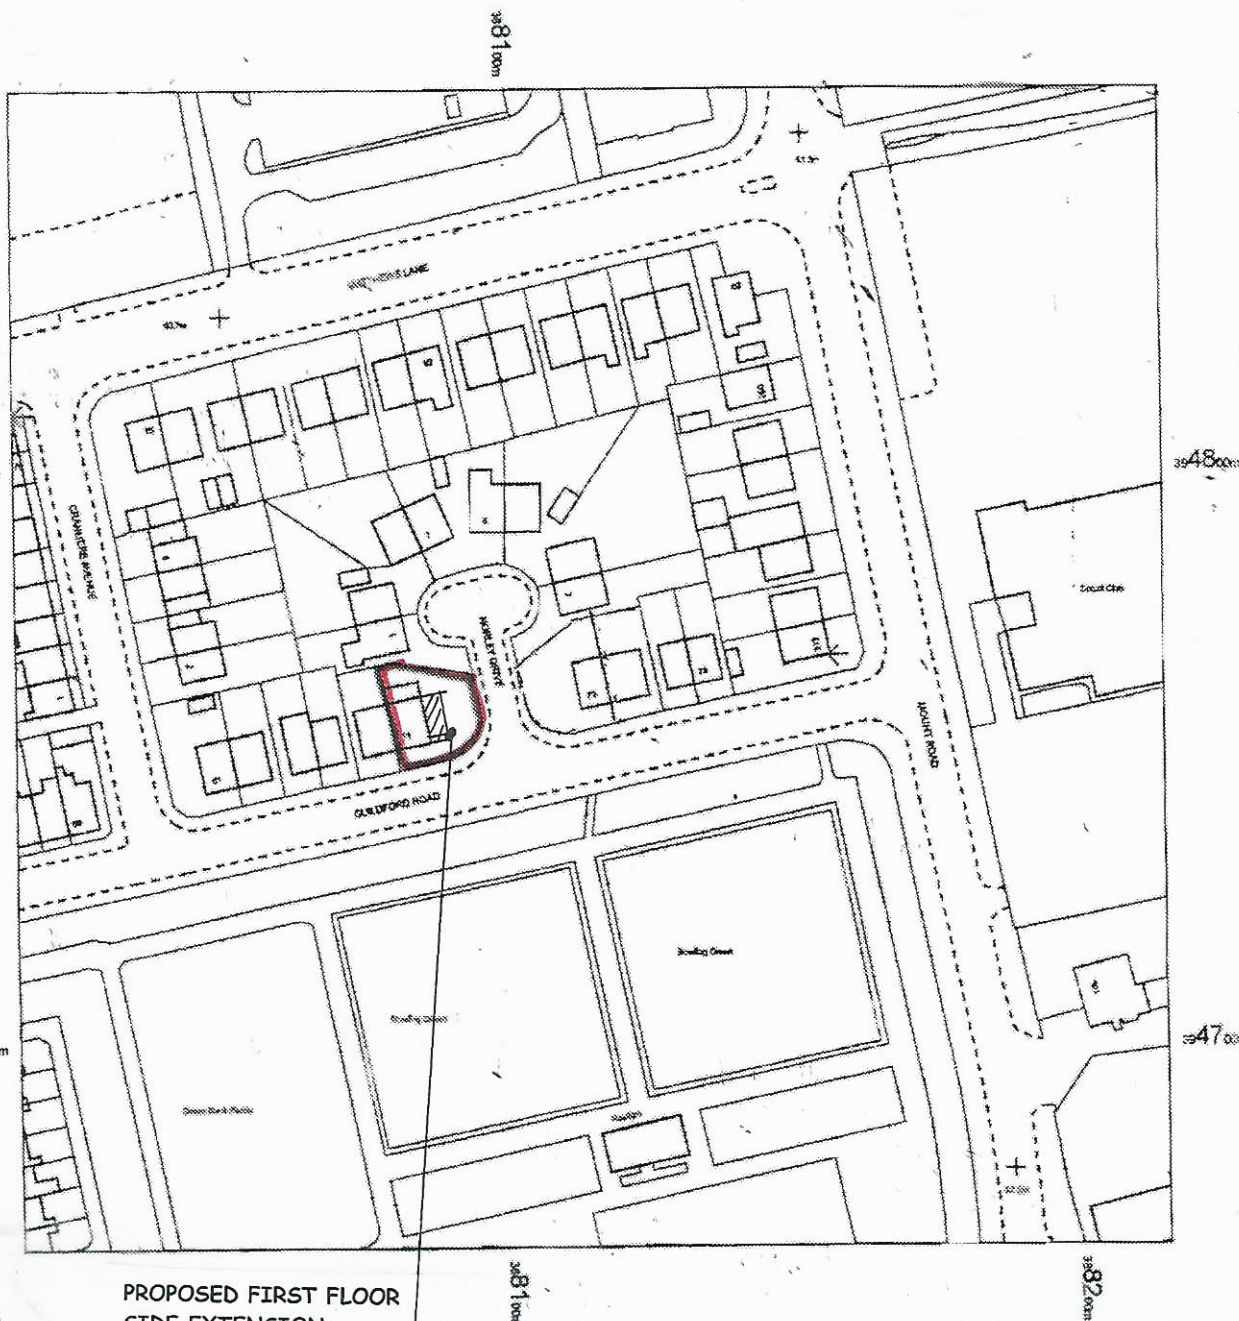

PROPOSED FIRST FLOOR
SIDE EXTENSION.

71, GUILDFORD ROAD,
LEVENSHULME, MANCHESTER.
M19 3ER.

LOCATION PLAN
SCALE 1:1250

PROJECT

PROPOSED FIRST FLOOR
SIDE EXTENSION.

DRAWING TITLE

LOCATION PLAN.

CLIENT

MS. P. ANWAR.

ADDRESS

71, GUILDFORD ROAD,
LEVENSHULME, MANCHESTER.
M19 3ER.

SCALE

SCALE 1:1250@A4

DRAWING No

CL 09245911/7.

DATE

SEPT 2024.