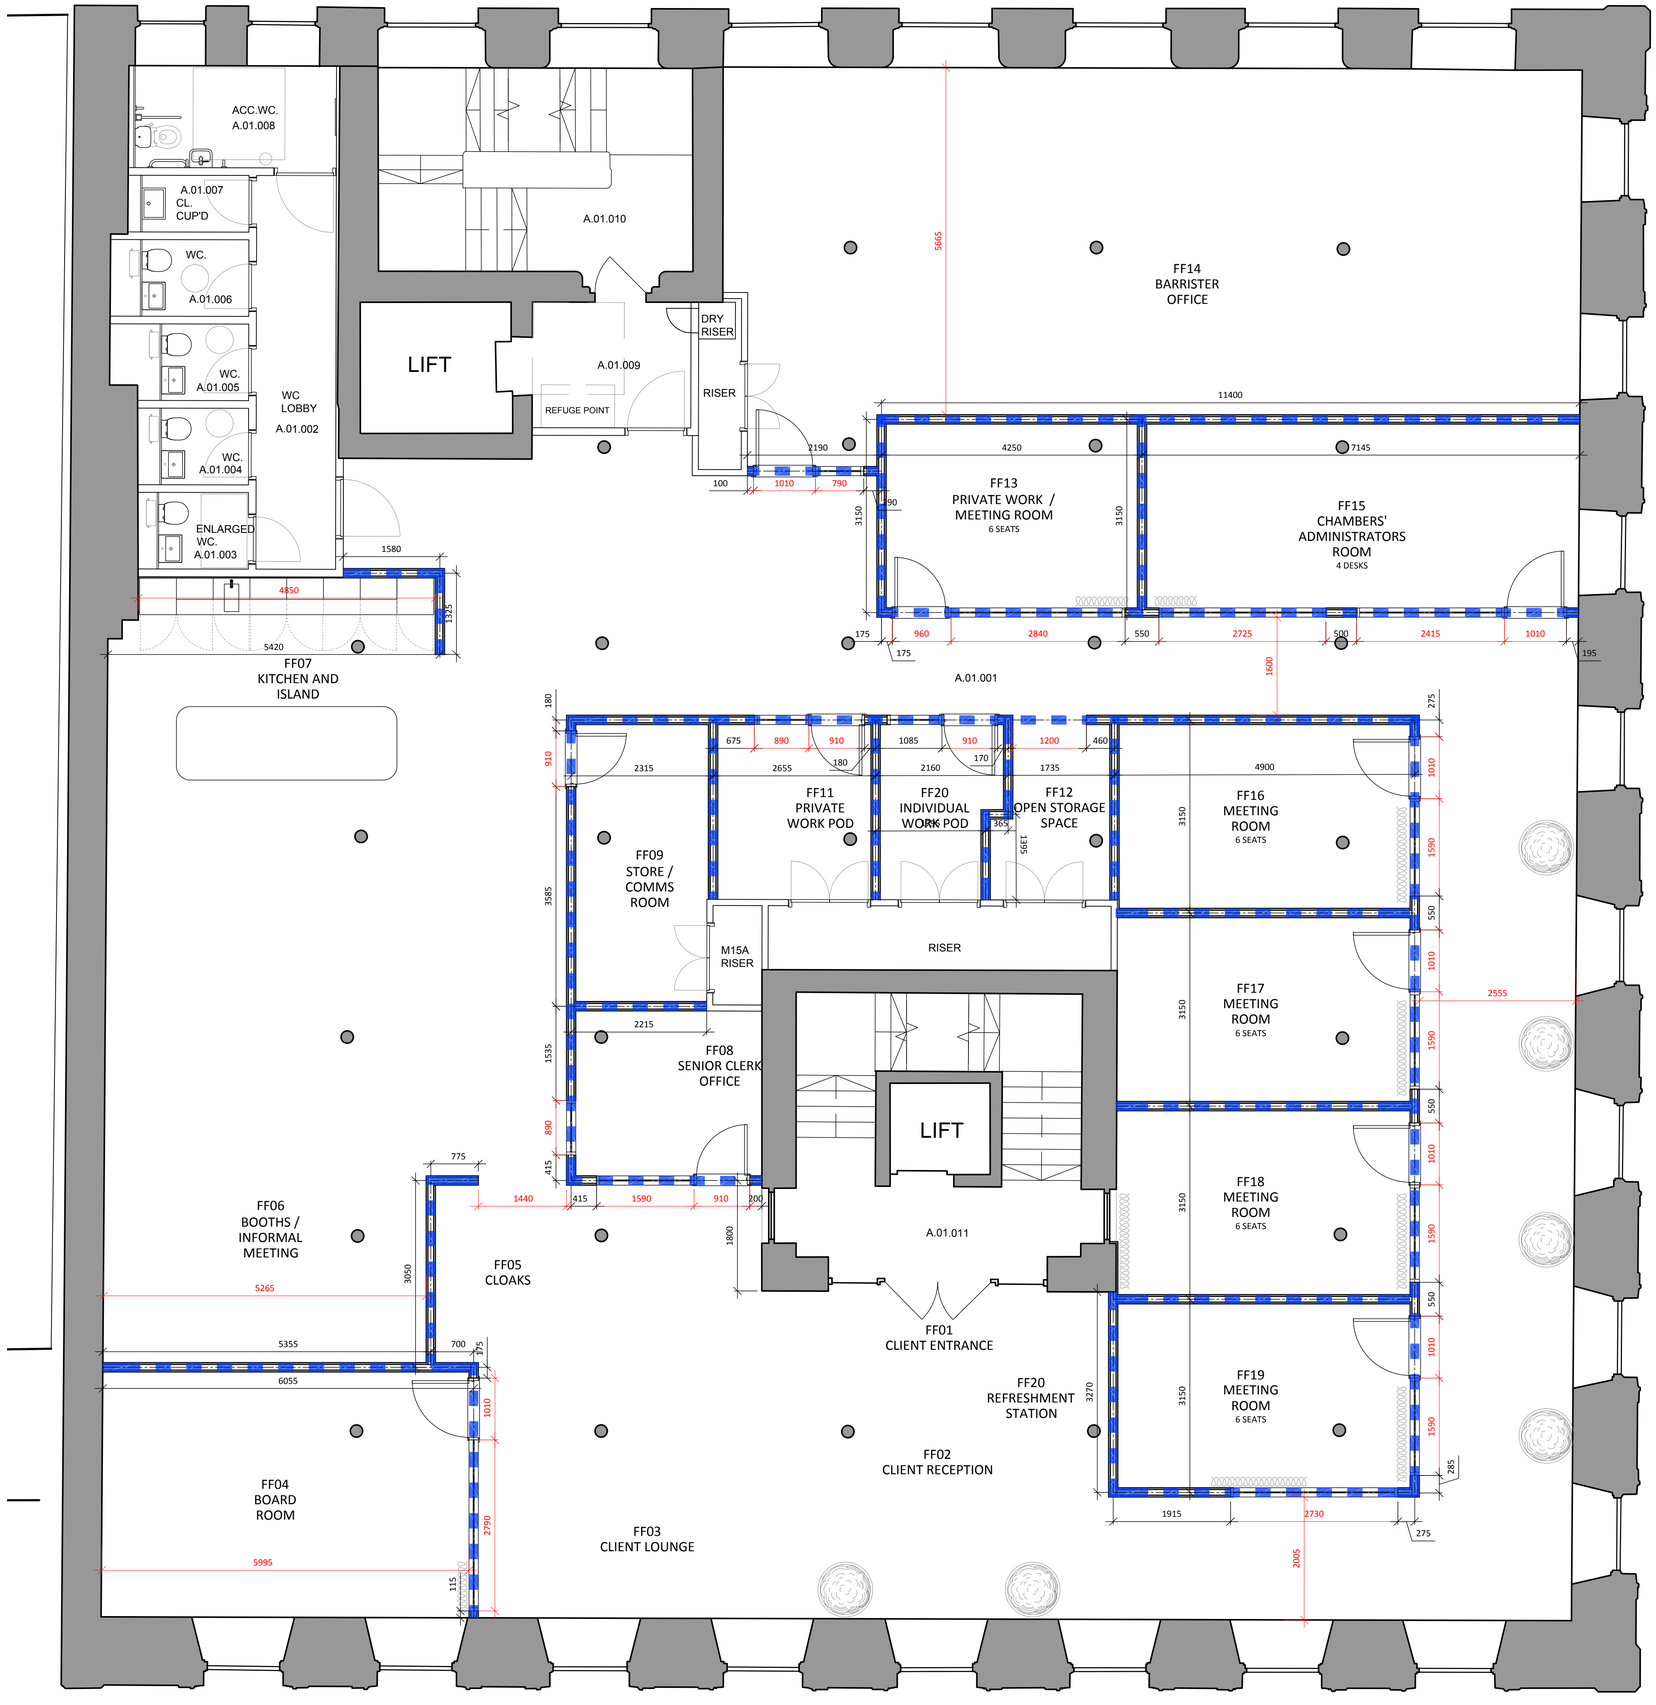


01 401 FIRST FLOOR PARTITION SETTING OUT, AS PROPOSED

SCALE - 1:50 @ A1 PLAN

NOTES

ORIGINAL A1

DO NOT SCALE FROM THIS DRAWING.
ALL DIMENSIONS TO BE CHECKED ON SITE.
(DRAWINGS MAYBE SCALED FOR LOCAL AUTHORITY & PLANNING PURPOSE ONLY)
COPYRIGHT PROTECTED.

0 0.5 1.0 2.0 2.5m

Scale 1:50

FOR PLANNING
DO NOT USE FOR CONSTRUCTION

CONSULTANT REFERENCES IN DRAWING:

STRUCTURAL - REF/REVISION

GENERAL NOTES:

THE CONTRACTOR IS NOT TO SCALE FROM THIS DRAWING BUT FOLLOW THE WRITTEN FINISHED DIMENSIONS. ANY DISCREPANCIES BETWEEN THE DRAWING AND THE OTHER CONTRACT DOCUMENTS OR ANY DISCREPANCIES WITHIN A DRAWING OR BETWEEN DRAWINGS MUST BE REPORTED IMMEDIATELY TO THE ARCHITECT.

THE CONTRACTOR IS TO INSPECT THE SITE PRIOR TO TENDER AND IS RESPONSIBLE FOR STRIPPING OUT IN ACCORDANCE WITH THE DRAWINGS ENSURING THAT THE WORK IS UNDERTAKEN SAFELY.

THE CONTRACTOR WILL BE RESPONSIBLE FOR THE SETTING OUT OF THE WORKS.

CONTRACTOR IS TO ALLOW FOR ALL FIRE STOPPING THROUGH WALLS, CEILINGS AND FLOORS.

THE ELECTRICAL INSTALLATION IS TO BE IN ACCORDANCE WITH THE CURRENT EDITION OF THE IEE REGULATIONS AND ALL CABLING TO BE LSF.

THE CONTRACTOR IS RESPONSIBLE FOR THE DETAILED SERVICES DESIGN INCLUDING LOADINGS, CABLE AND PIPEWORK ROUTES AND PIPEWORK / CABLE SIZING AND SPECIFICATION. ALL CABLE TRAY, MS CONDUIT AND OTHER SERVICES ARE TO BE EXPOSED BELOW SLAB/ CEILINGS.

ANY H&V PROPOSAL IS INDICATIVE ONLY AND THE SPECIALIST CONTRACTOR IS TO BE RESPONSIBLE FOR THE DETAIL DESIGN & ALL SWITCH/ SOCKET OUTLETS TO COMPLY WITH CLIENT'S STANDARD SPECIFICATION. ANY SOCKETS IN RETAIL AREA TO BE FINISHED BRUSHED STAINLESS STEEL.

NOTE - ALL EXISTING FIRE RESISTING ENCLOSURES TO SERVICE RISERS TO BE MAINTAINED OR MADE GOOD WHERE DISTURBED. NEW AND EXISTING CABLES, PIPES,AND DUCTS PASSING THROUGH FIRE RESISTING CONSTRUCTION TO BE ADEQUATELY FIRE STOPPED. NEW AND EXISTING DUCTWORK PASSING THROUGH FIRE RESISTING CONSTRUCTION TO HAVE FIRE DAMPERS.

ANY WALL, CEILING LININGS TO BE TO EUROCLASS A (CLASS O EQUIVALENT).

CONTRACTOR AND SUPPLIERS OF SPECIALIST JOINERY/ EQUIPMENT TO ENSURE ALL TIMBER MATERIALS ARE TREATED WITH FIRE RETARDANT FINISH TO ACHIEVE CLASS 0 RATING. MDF TO BE ACHIEVE CLASS 0 RATED.

CONTRACTOR AND SUPPLIERS OF SPECIALIST EQUIPMENT TO PROVIDE FIRE RATING CERTIFICATES FOR ALL SPECIALIST LININGS AND LAMINATES TO BE USED FOR NWR APPROVAL.

ALL PAINTS TO BE WATER BASED

ALL DIMENSIONS TO BE CHECKED ON SITE PRIOR TO ANY MANUFACTURE OR CONSTRUCTION OF EQUIPMENT, FINISH, SIGNAGE ETC.

WT-00	1800mm HIGH PARTITION
WT-01	

WALL TYPE WT-01: ACOUSTIC RATED PARTITION

NOTE: THIS DRAWING IS TO BE READ IN CONJUNCTION WITH AXI DRAWING 500, WHICH DESCRIBES JUNCTIONS BETWEEN NEW PARTITIONS & EXISTING WALLS, BEAMS, FLOORS & CEILINGS.

- TO ACHIEVE 60 MINUTE FIRE INTEGRITY AND INSULATION, 61 Rw (dB) AIRBORNE SOUND INSULATION.
- NOMINAL THICKNESS OF 152mm.
- MAXIMUM PARTITION HEIGHT - 4200mm (CONTRACTOR TO ENSURE PARTITION DOES NOT EXCEED MAX. HEIGHT).

EXISTING SURVEY HAS BEEN PROVIDED BY LANDLORD, CONTRACTOR IS TO CHECK MEASUREMENTS ON SITE PRIOR TO CONSTRUCTION.

CONTRACTOR TO ALLOW FOR PLYWOOD PATTRESSING WITHIN WALLS TO PROVIDE SUPPORT FOR WALL MOUNTED ITEMS (TVs ETC).

DIMENSIONS KEY

xxx GENERAL SETTING OUT DIMENSIONS TO CENTRE OF STUDS AND FACE OF WALL LININGS

xxx CLEAR DIMENSIONS IN RED TO TAKE PREFERENCE OVER GENERAL SETTING OUT DIMENSIONS

REV	DATE	DESCRIPTION	DRAWN	CHECKED
3	30/09/24	PLANNING AMENDMENTS INCORPORATED	DC	FWE
2.1	19/07/24	ISSUED FOR COMMENT Issued for review.	DC	FWE

AXI

ADDRESS : 4th FLOOR CALICO 53-55 MOSLEY STREET, MANCHESTER ,M2 3HQ
TELEPHONE : +44 (0)161 879 7357
EMAIL : www.axi.studio
COMPANY No : 11847325

CLIENT

NINESTJOHNSTREET

PROJECT

FREETRADE EXCHANGE
37 PETER STREET,
MANCHESTER M2 5GB

DRAWING REFERENCE

FIRST FLOOR PARTITION SETTING OUT PLAN AS PROPOSED

JOB REFERENCE	DRAWING SCALE	DATE	DRAWN	CHECKED
24 - 200	1:50 @ A1	19/07/24	DC	FWE

DRAWING REFERENCE	STAGE	REV
AXI - 401	3	3