



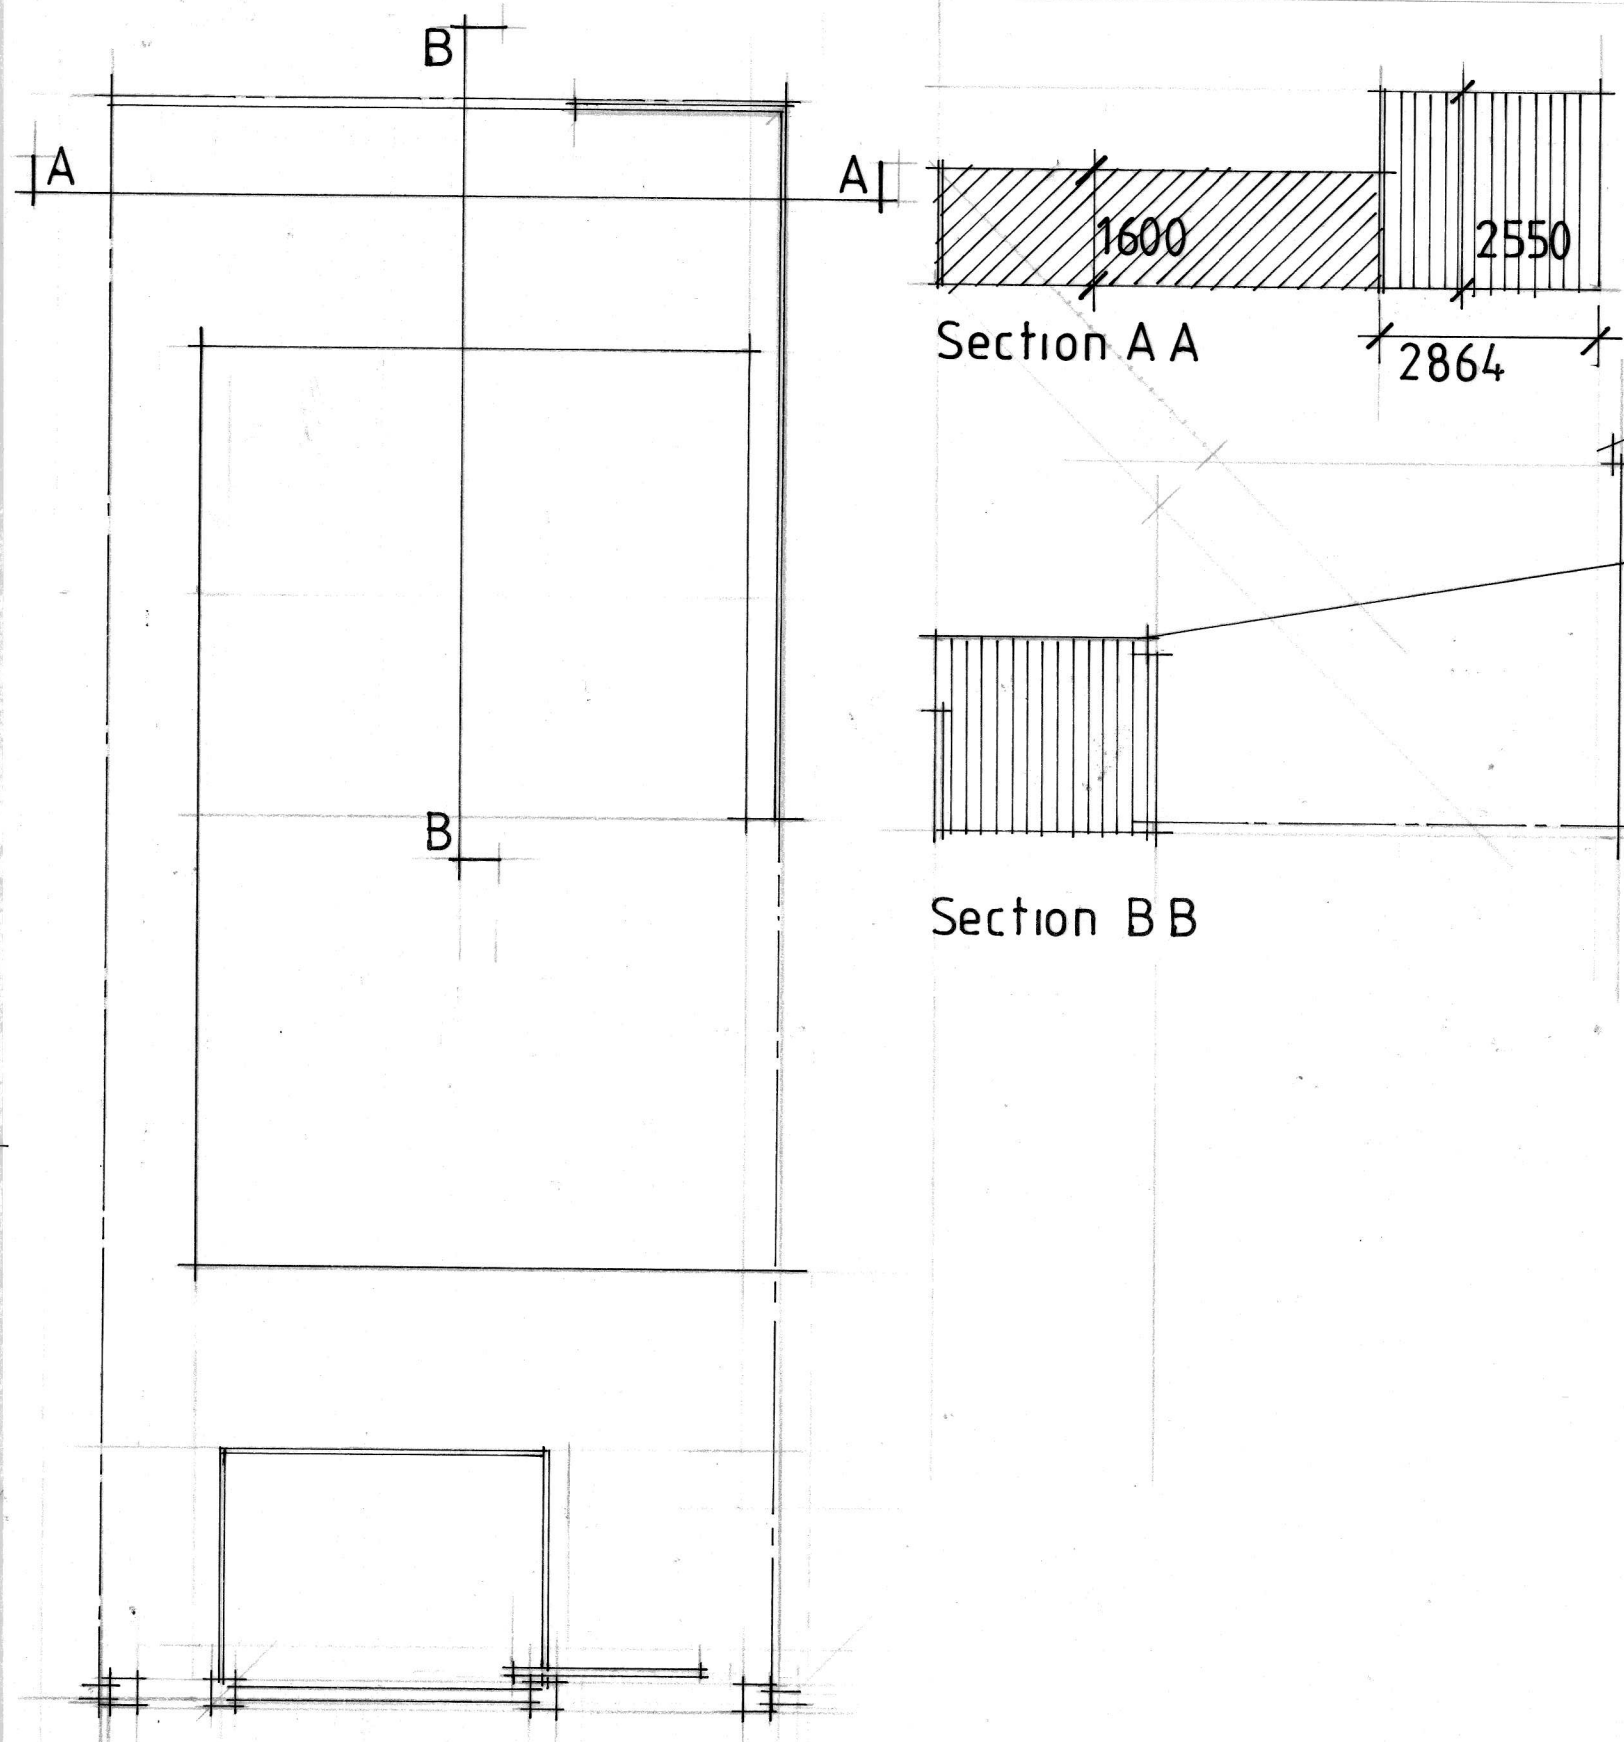

Existing Layout

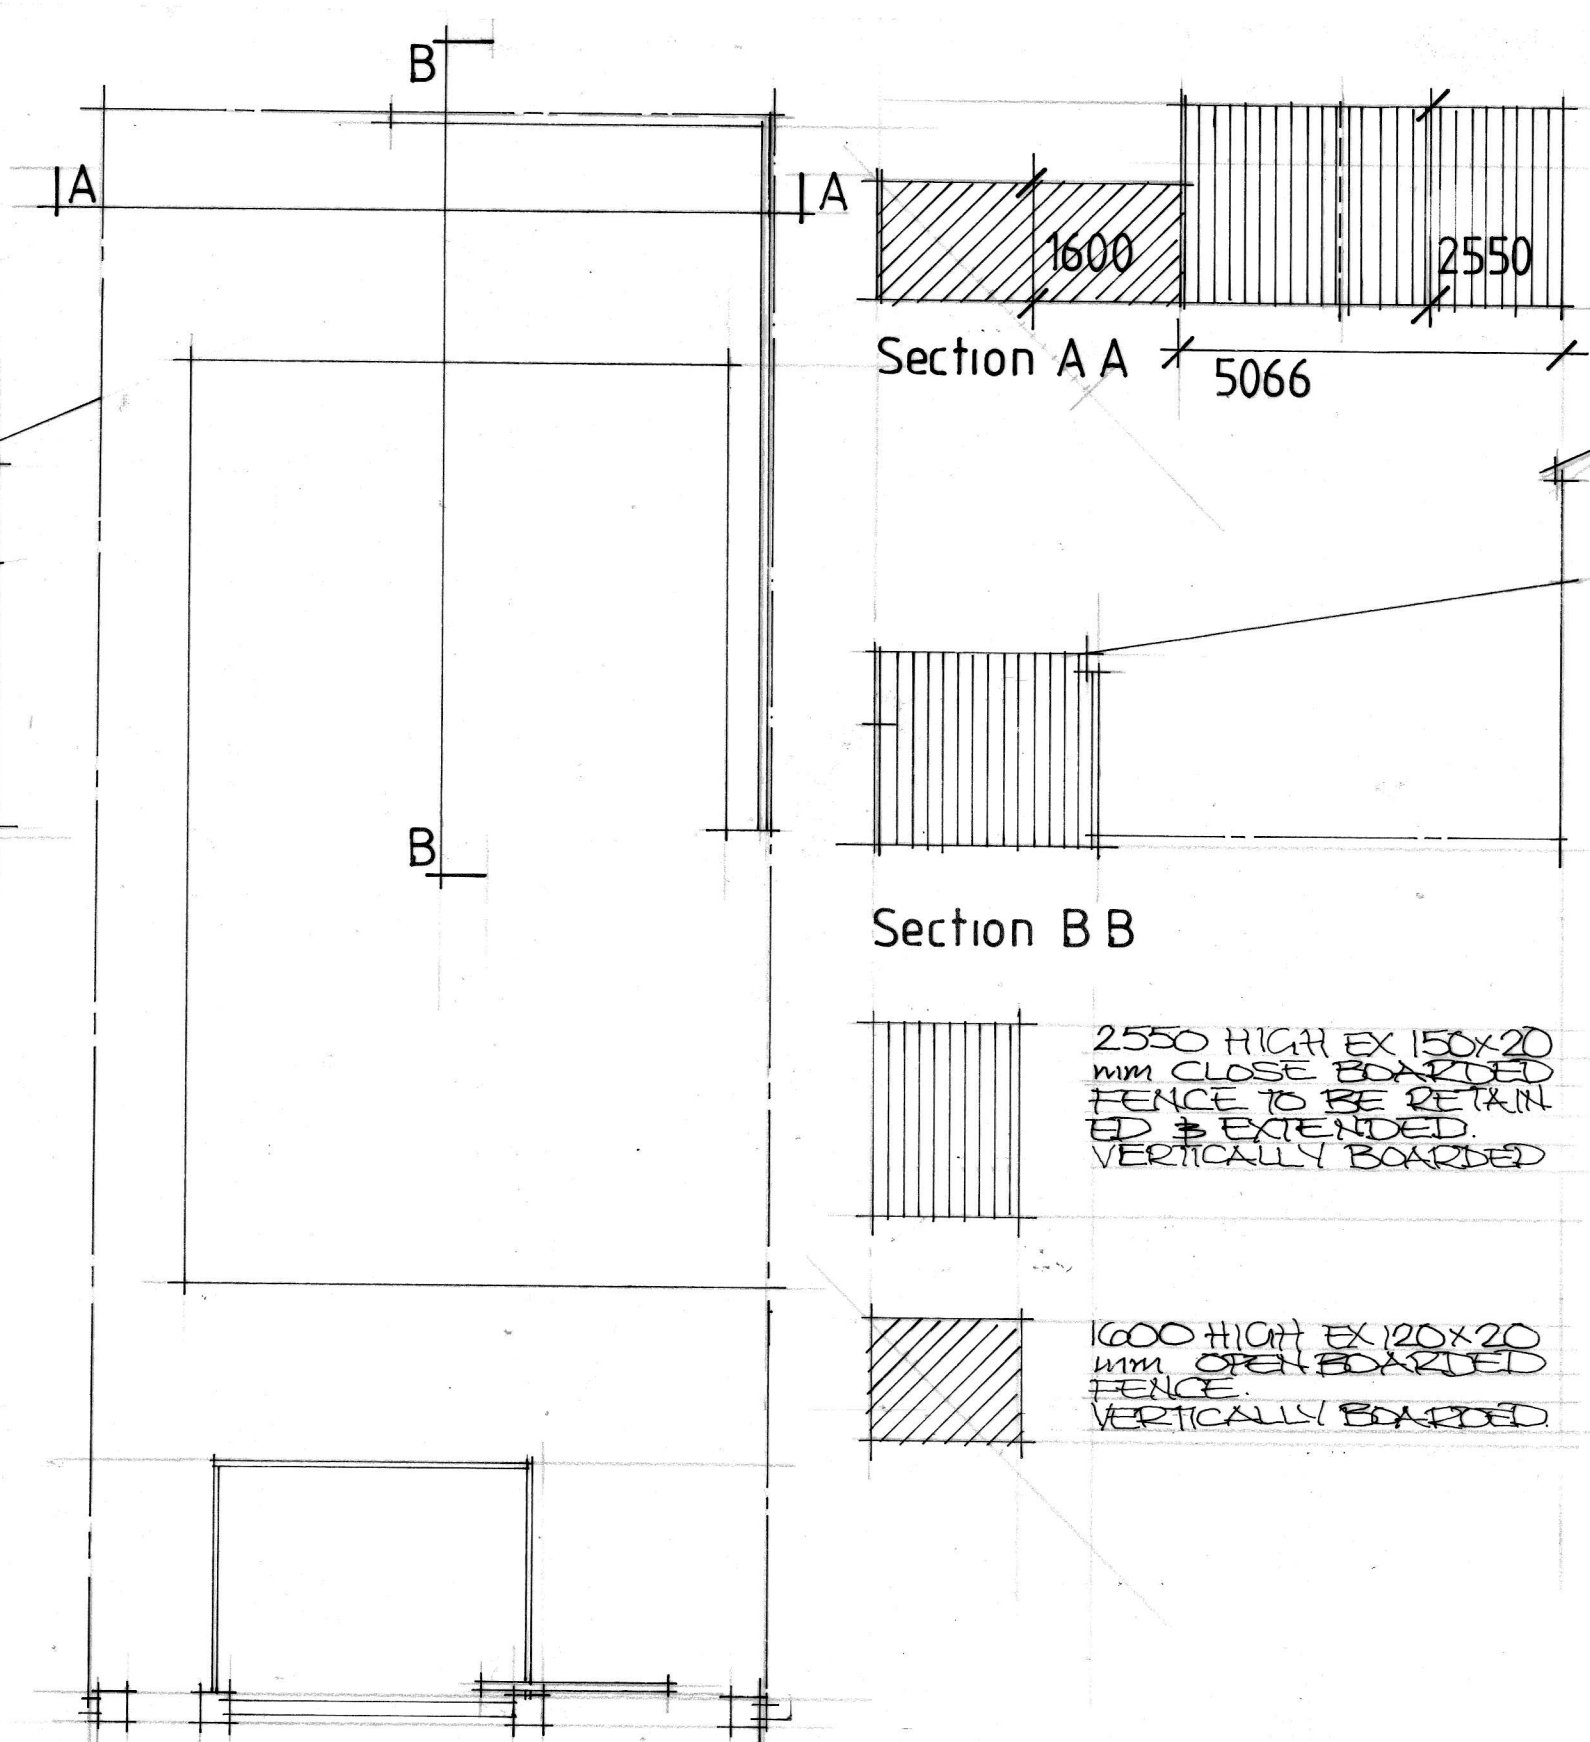

Proposed Layout

ALPHA DESIGN 11 GILDA CRESCENT ROAD ECCLES M30 9AG TELEPHONE :0161 707 5533		
Project: 1 Milnthorpe Way Ardwick Mcr		
Title: Existing/Proposed rear/side fence		
Scale: 1:100	Date: Aug 24	Initial: CTH
Drg. No: 1		