
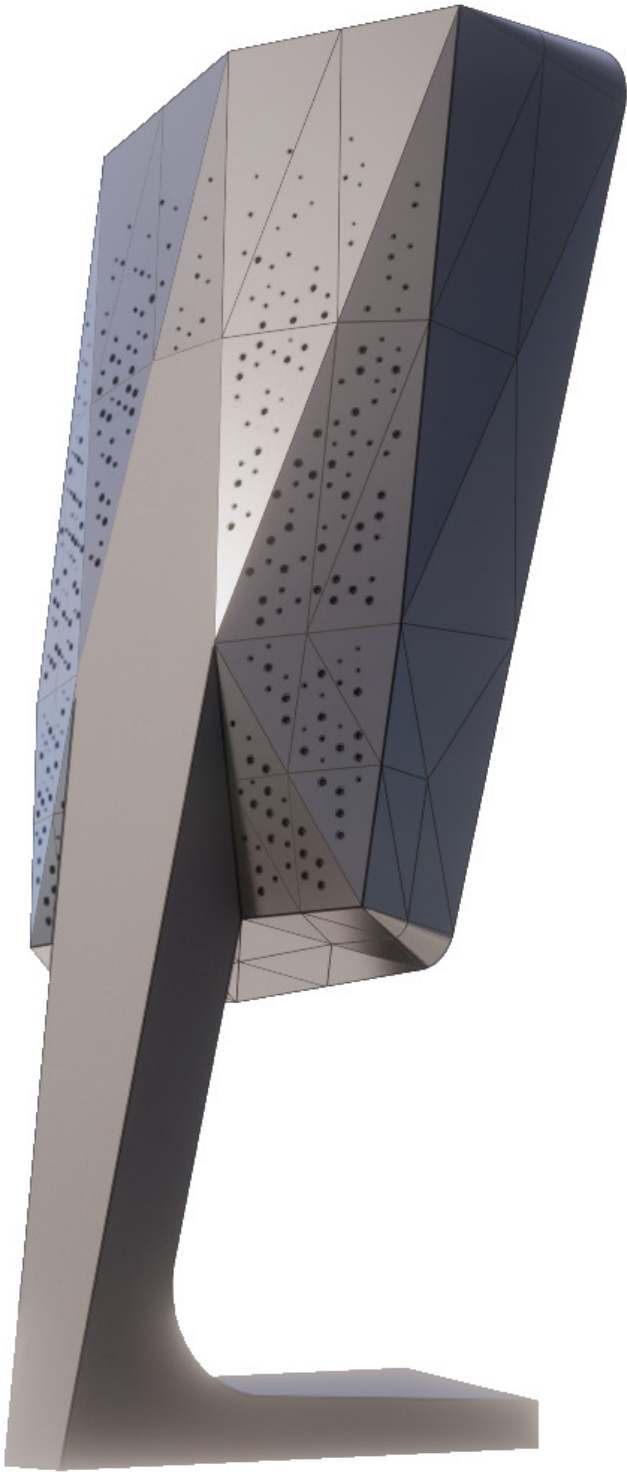


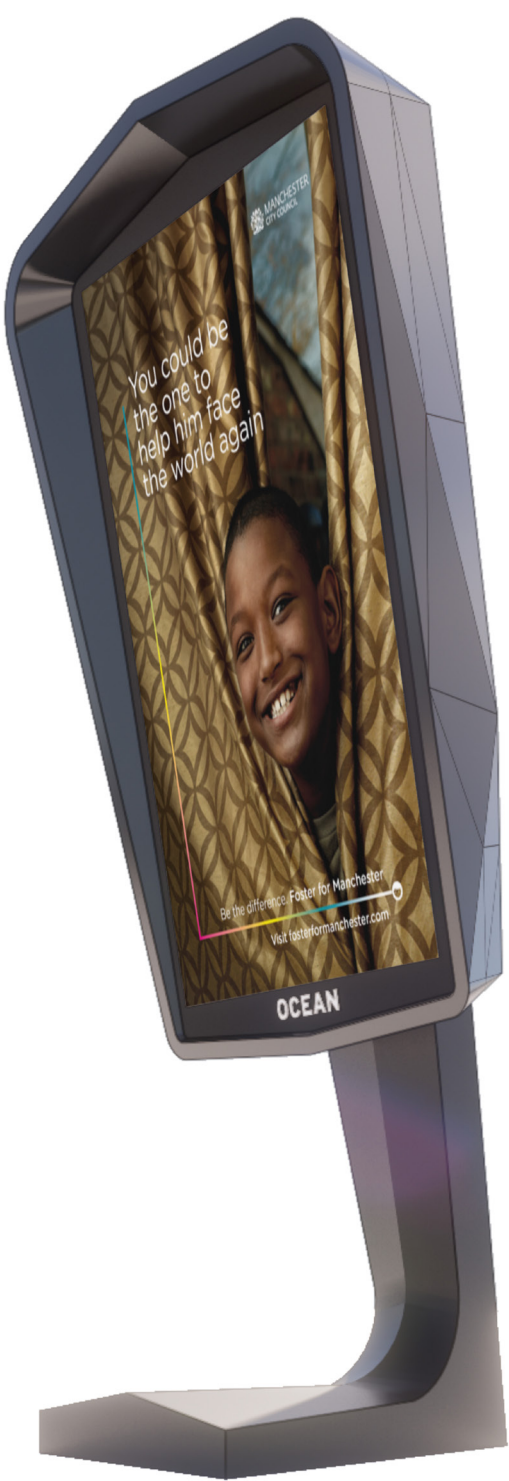

This drawing is copyright
Do not scale off dimensions.
All dimensions to be checked on site by contractor.
Contractor to report any dimensional discrepancies,
errors or omissions prior to commencing on site.

NOTE:

NORTH

Rev	Date	Description
P01	27-01-2023	Planning Issue
P02	12-01-2024	Planning Issue - Revised Screen Locations
P03	22-05-2024	Planning Issue - Reduced Number of Screens and Revised Display Sizes
P04	21-10-2024	Planning Issue - Reduced Number of Screens

Project Title
Chester Road Roundabout

Status
Planning

Drawing Title
Indicative 3D View - Portrait Screen

Job No 10293	Scale Not to Scale	Date January 2023
Drawing No 10293-SHP-A-B5D7-G200-3D-XX-006		Revision P04

simpsonhaugh

MANCHESTER
Riverside, 4 Commercial St
Manchester M15 4PQ
+44 (0)161 835 2345
www.simpsonhaugh.com

LONDON
5-8 Roberts Place
London EC1R 9BB
+44 (0)20 7549 4000
ma@simpsonhaugh.com