


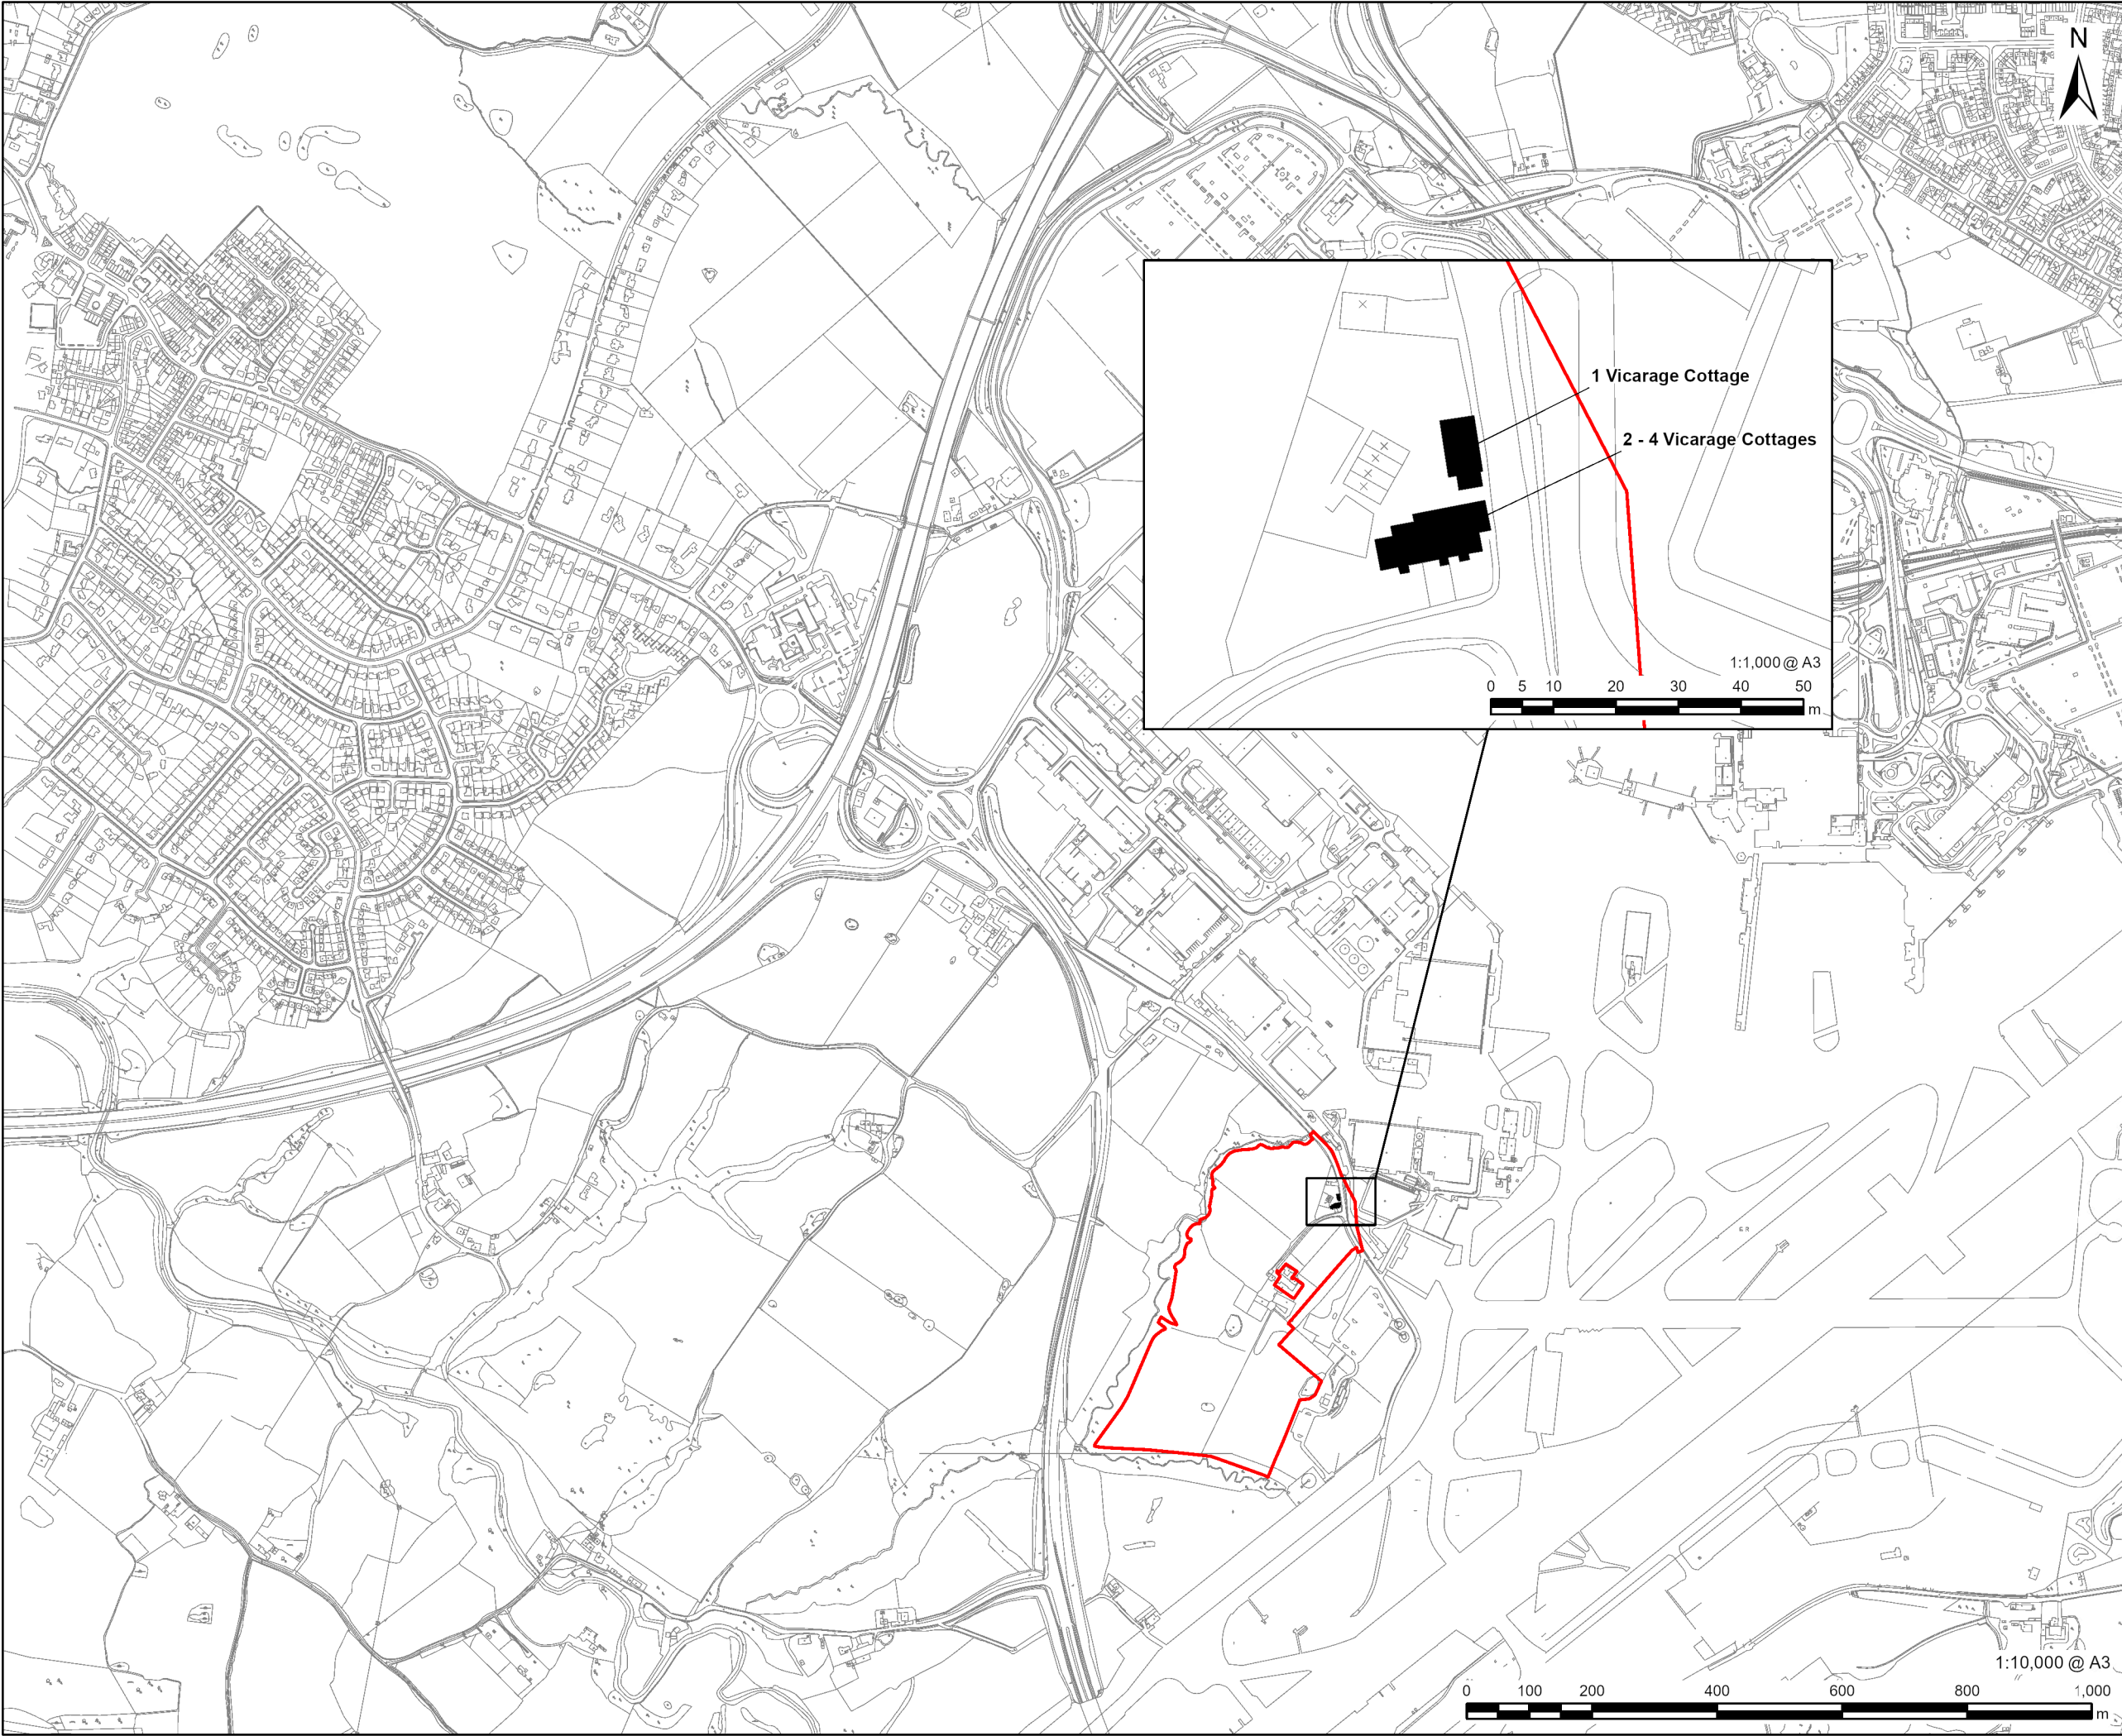

This drawing has been prepared for the use of AECOM's client. It may not be used, modified, reproduced or relied upon by third parties, except as signed by AECOM or as required by law. AECOM accepts no responsibility, and denies any liability whatsoever, to any party that uses or relies on this drawing without AECOM's express written consent. Do not scale this document. All measurements must be obtained from the stated dimensions.

**AECOM**

PROJECT

Clough Bank B

CLIENT



CONSULTANT

AECOM Limited  
100 Embankment  
Cathedral Approach  
Manchester, M3 7FB  
www.aecom.com

LEGEND

- Scheme Boundary
- Vicarage Cottages

NOTES

Contains Ordnance Survey Data © Crown  
Copyright and database right 2024.

ISSUE PURPOSE

FOR INFORMATION

PROJECT NUMBER

60719865

FIGURE TITLE

Location Map

FIGURE NUMBER

Figure C5a