Copyright of this drawing is vested in the architect and it must not be copied or reproduced without consent. Figured dimensions only are to be taken from this drawing. All contractors must visit the site and be responsible for taking and checking all dimensions relative to their work. Space Invader Design are to be advised of any variation between drawings and site conditions. Do not scale off this drawing

Location Plan:

Denotes site of application

NOTES:

- Drawing has been prepared by SID to record the scope of intent only
- Drawing to be printed in colour
- Survey information provided by others

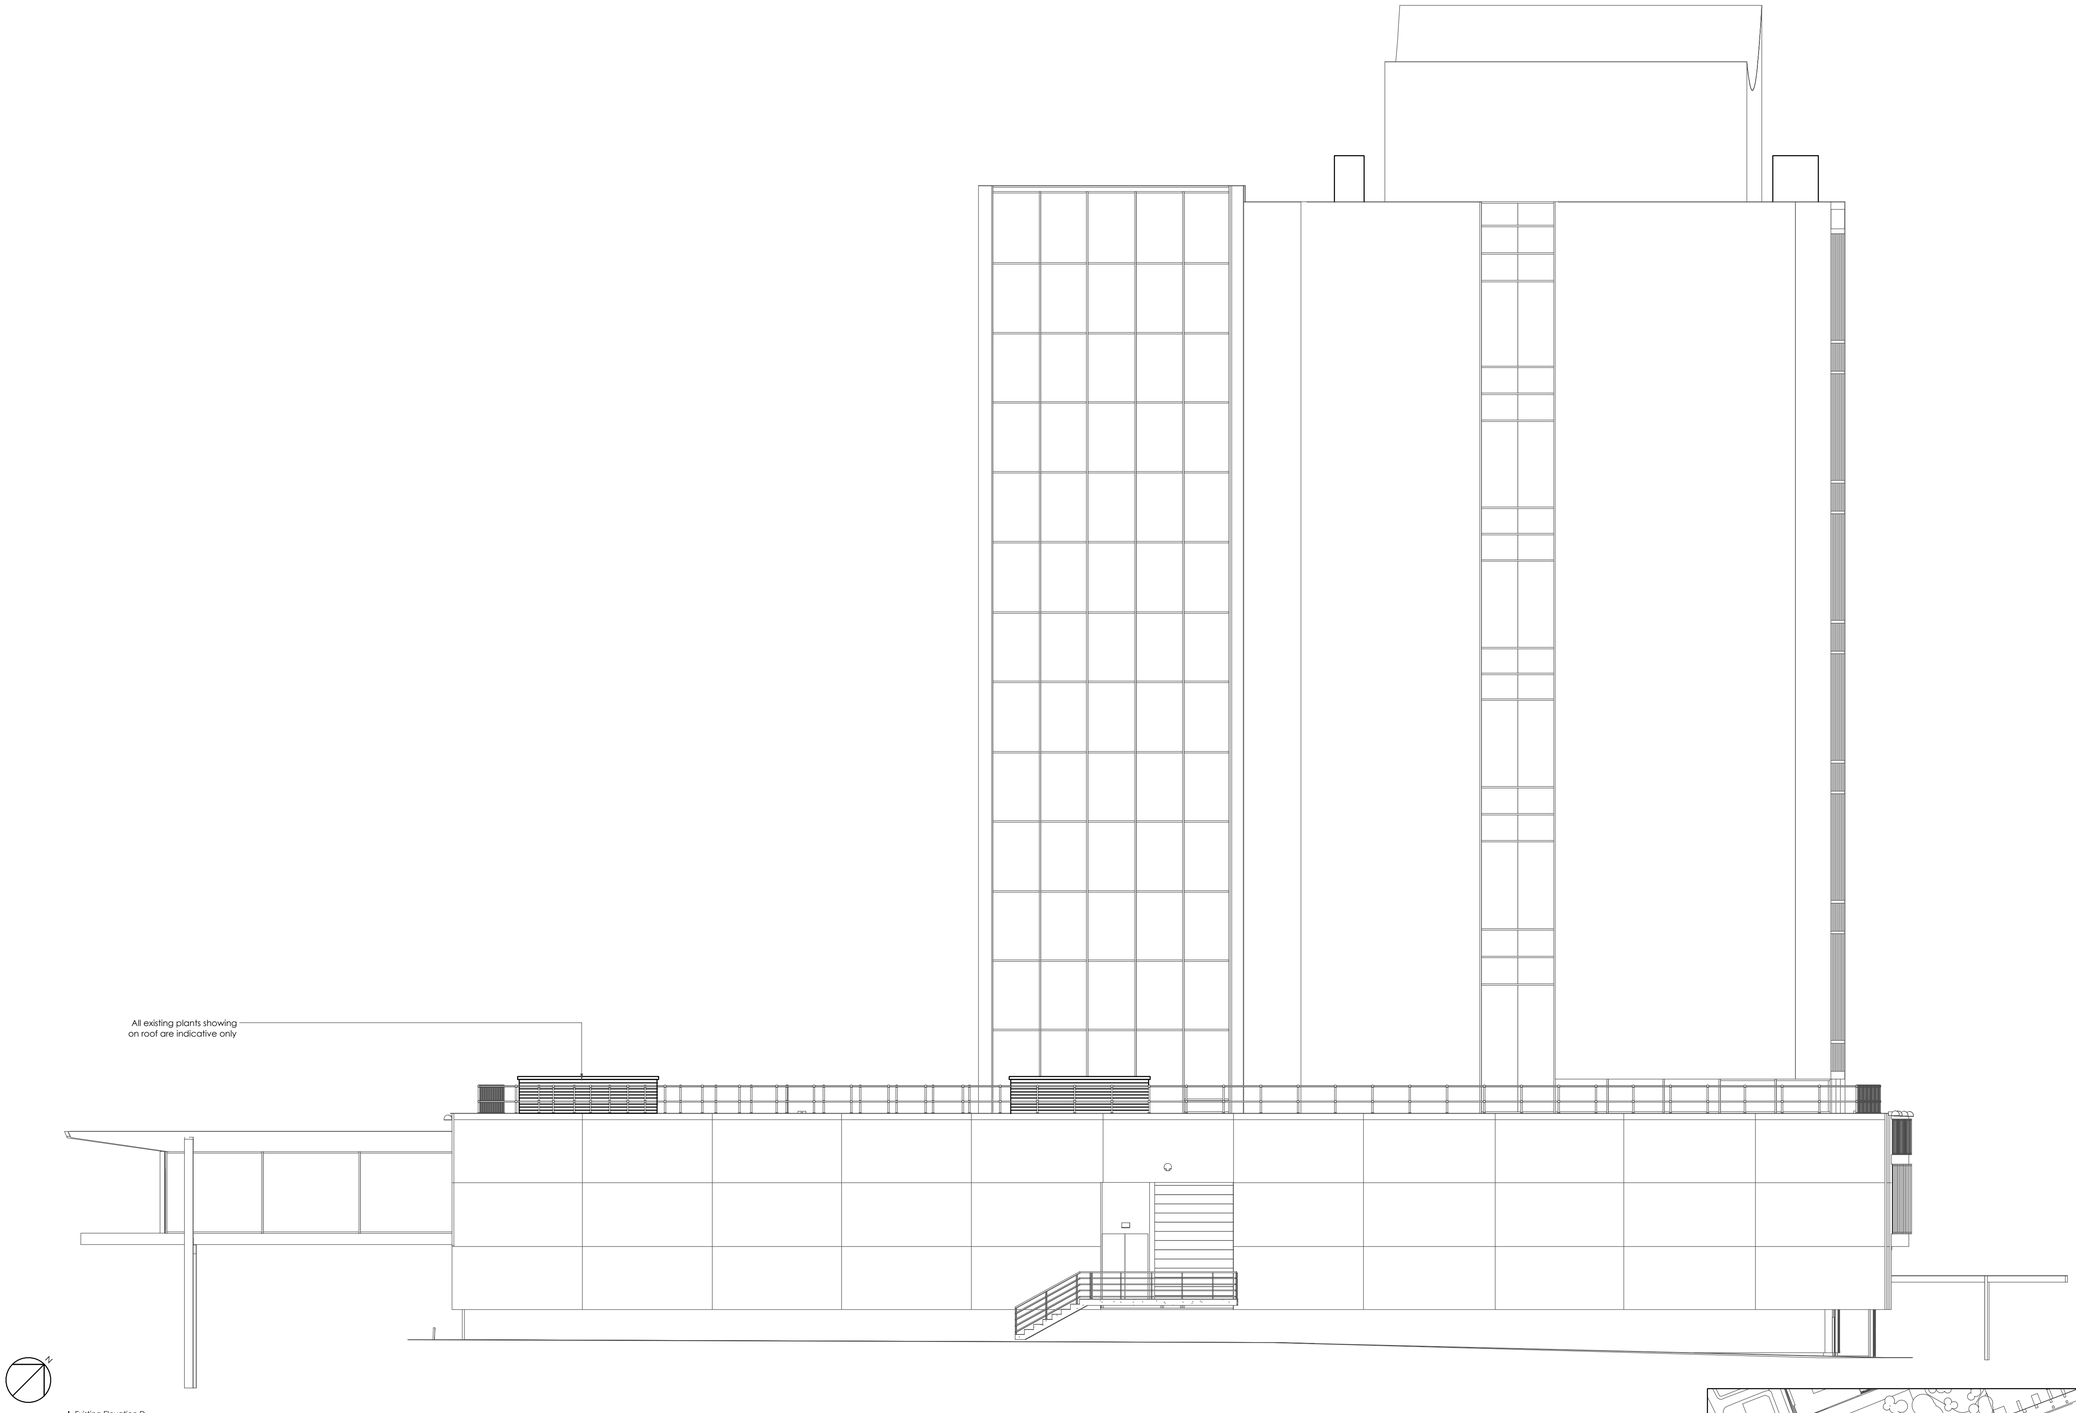

Existing Elevation D
1:100

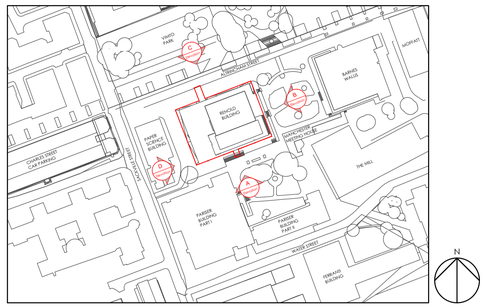

Location Plan
1:2500

N

0 1 2 3 4 5

Rev:	Details:	By:	Date:

FOR INFORMATION

Client:
IDM Bruntwood

Project:
IDM Renold

Drawing Title:
Existing Elevation D

Upload Reference:
-

SID Project Number:	SID Drawing Number:	Revision:
23035	(20)403	-
Scale at A1:	**Drawn By:**	**Workstage:**
As Indicated	ELT	WS5

spaceinvader

Email: info@spaceinvaderdesign.co.uk
Web: www.spaceinvaderdesign.co.uk