


Upper Campfield Windows
Liverpool Road
1 : 20

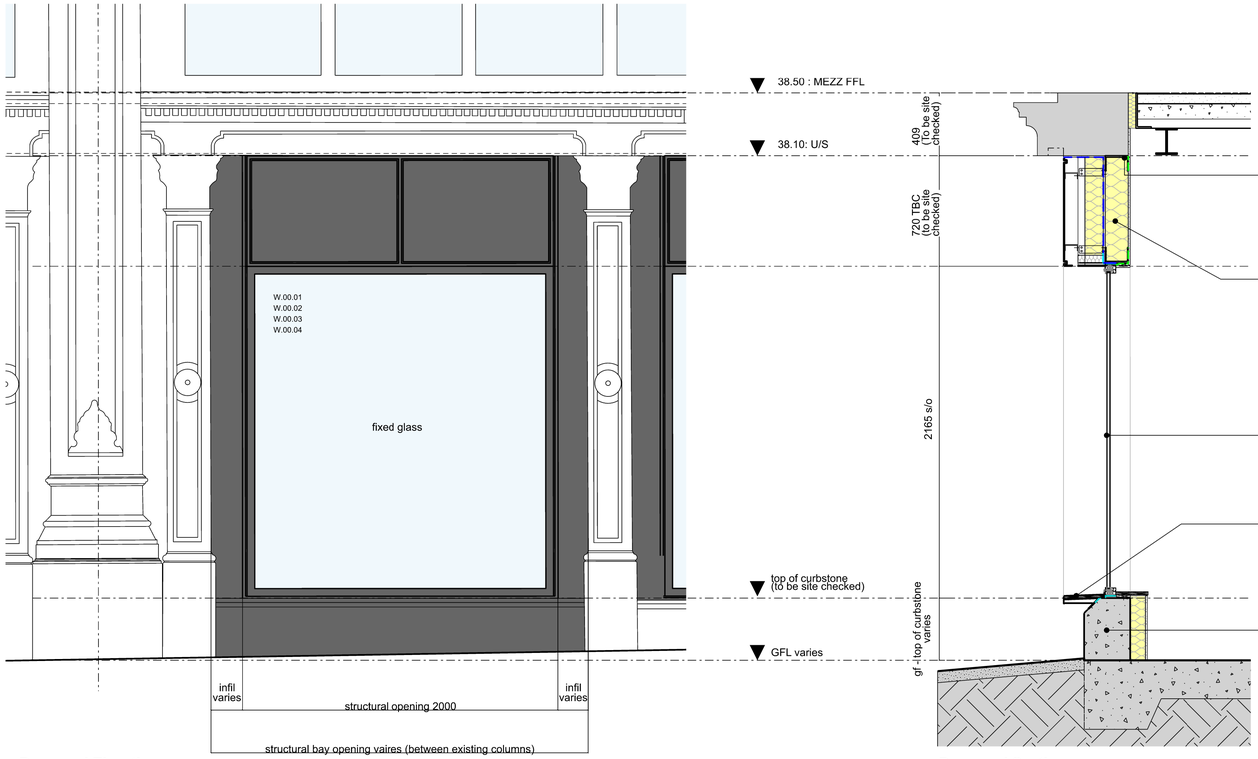


Proposed Elevation
scale 1:20 @ A1

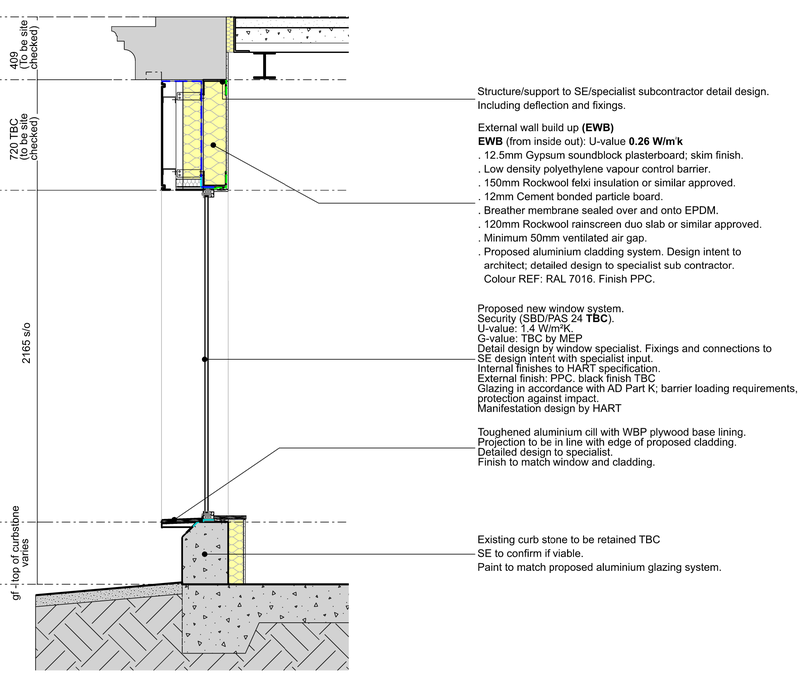

Proposed Section
scale 1:20 @ A1

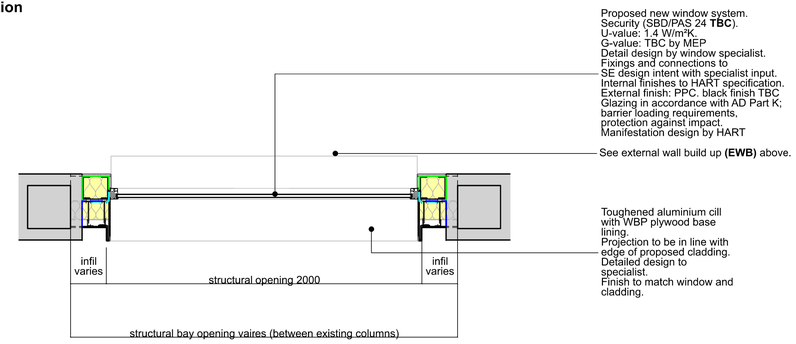

Proposed Plan
scale 1:20 @ A1

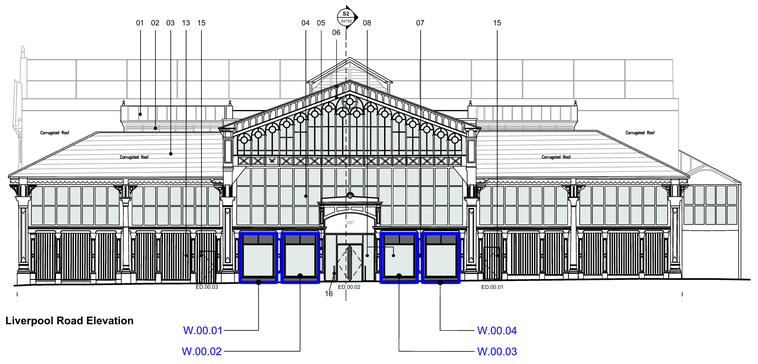

Liverpool Road Elevation

Notes:

Do not scale from this drawing.
All dimensions are in millimetres unless otherwise noted.
All dimensions to be checked on site before proceeding with work.
All omissions and discrepancies to be reported in writing to Project 3 Architects Ltd.
Areas indicated on this drawing are approximate and indicative only.
© Project 3 Architects Limited Registered in England & Wales Number 08021795.

NOTES

1. All to comply with **British Standards** and other relevant standards.
2. All to comply with **Building Regulations**.
3. This is **Design Intent** information only for tender purposes only.
4. All to manufacturer's recommendations.
5. For **Fire** Strategy and related requirements, refer to Project 3 drawings and Detailed Fire Strategy by Jensen Hughes Fire Engineers.
6. For **Acoustics** Strategy and related requirements, refer to Project 3 drawings and Detailed Acoustic Strategy by Sandy Brown Acoustics Engineers.
7. For **Structural** design intent refer to Structural Engineer information.
8. For **Mechanical and Electrical** design intent refer to M&E Engineer information.
9. All finishes to **HART**, client's & fit out contractor.
10. All **dimensions** to be checked on site prior to full design and fabrication.
11. Detail Design by **Specialist** sub-contractor and to manufacturer's recommendations.
12. **Read in conjuction** with other relevant information and packages [see (04)-series for list] and project specific information.
13. Information subject to any design development.
14. **Minimum clear opening** to comply with Fire Strategy and Building Regulations requirements.
15. **Manifestation** of glazed units to fully comply with Building Regulations requirements.
16. **Containment and loadings** to be in line with AD K.
17. Read in conjuction with Planning approved information, Heritage Statment (Grade II Listed Building) etc.
18. Detail design by **specialist sub-contractor**.
19. **Access Control / MoE** by MEP to HART specification.
20. **Security** requirements by HART to be minimum in line with Building Regulations and Fire Strategy requirements.
21. **Ironmongery** requirements to be confirmed by Allied London/HART. To be in line with Heritage / historic buildings requirements.

Rev:	Date:	Description:	By:
C01	28/06/24	Construction Issue	JG

0.4 m 0 0.4 0.8 1.2 m

PROJECT3 architects
4 back grafton street
altrincham
cheshire
WA14 1DY
0161 233 0575
mail@project3architects.com
www.project3architects.com

Project:
Upper Campfield
Liverpool Road, Manchester
Title:
Windows
Main Entrance Windows
Status: CONSTRUCTION
Scale @ ISO A1: 1:20
Drawing Number: 0798-P3A-XX-XX-DR-A-31006
Revision: C01