

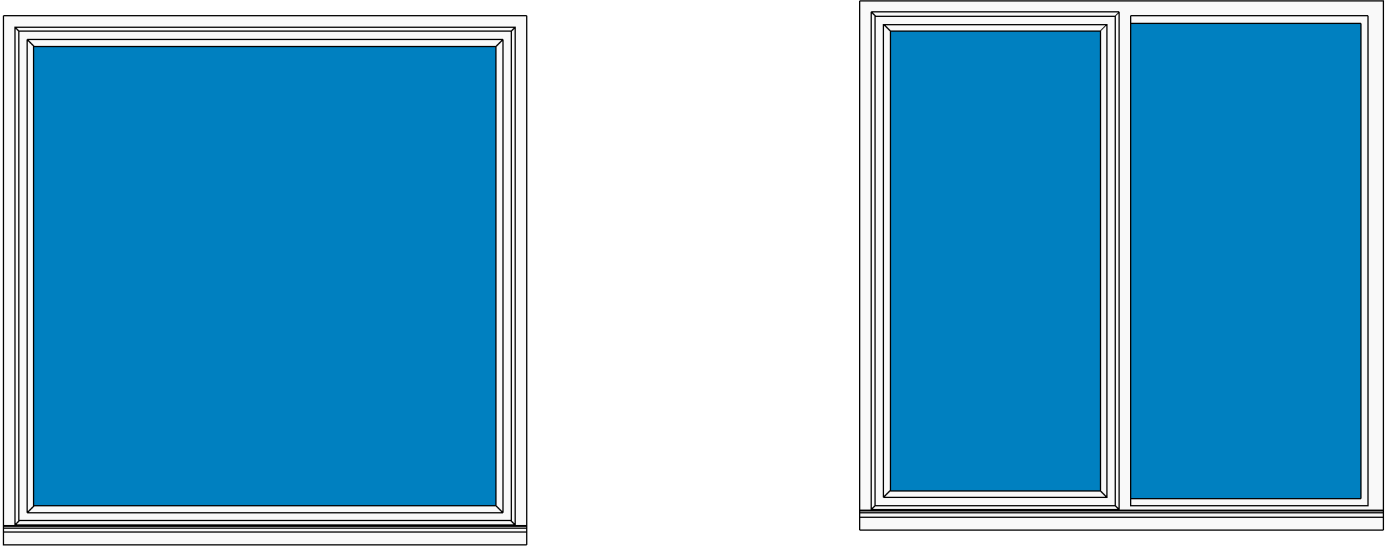


Scale: @ A1.
Do NOT scale from this drawing.
If in doubt, ask.
Dimensions must be checked by contractor before work is commenced.

This drawing remains the property of Belal Rashid Technical Architecture and should not be reproduced in full or in part without prior consent from Belal Rashid Technical Architecture.

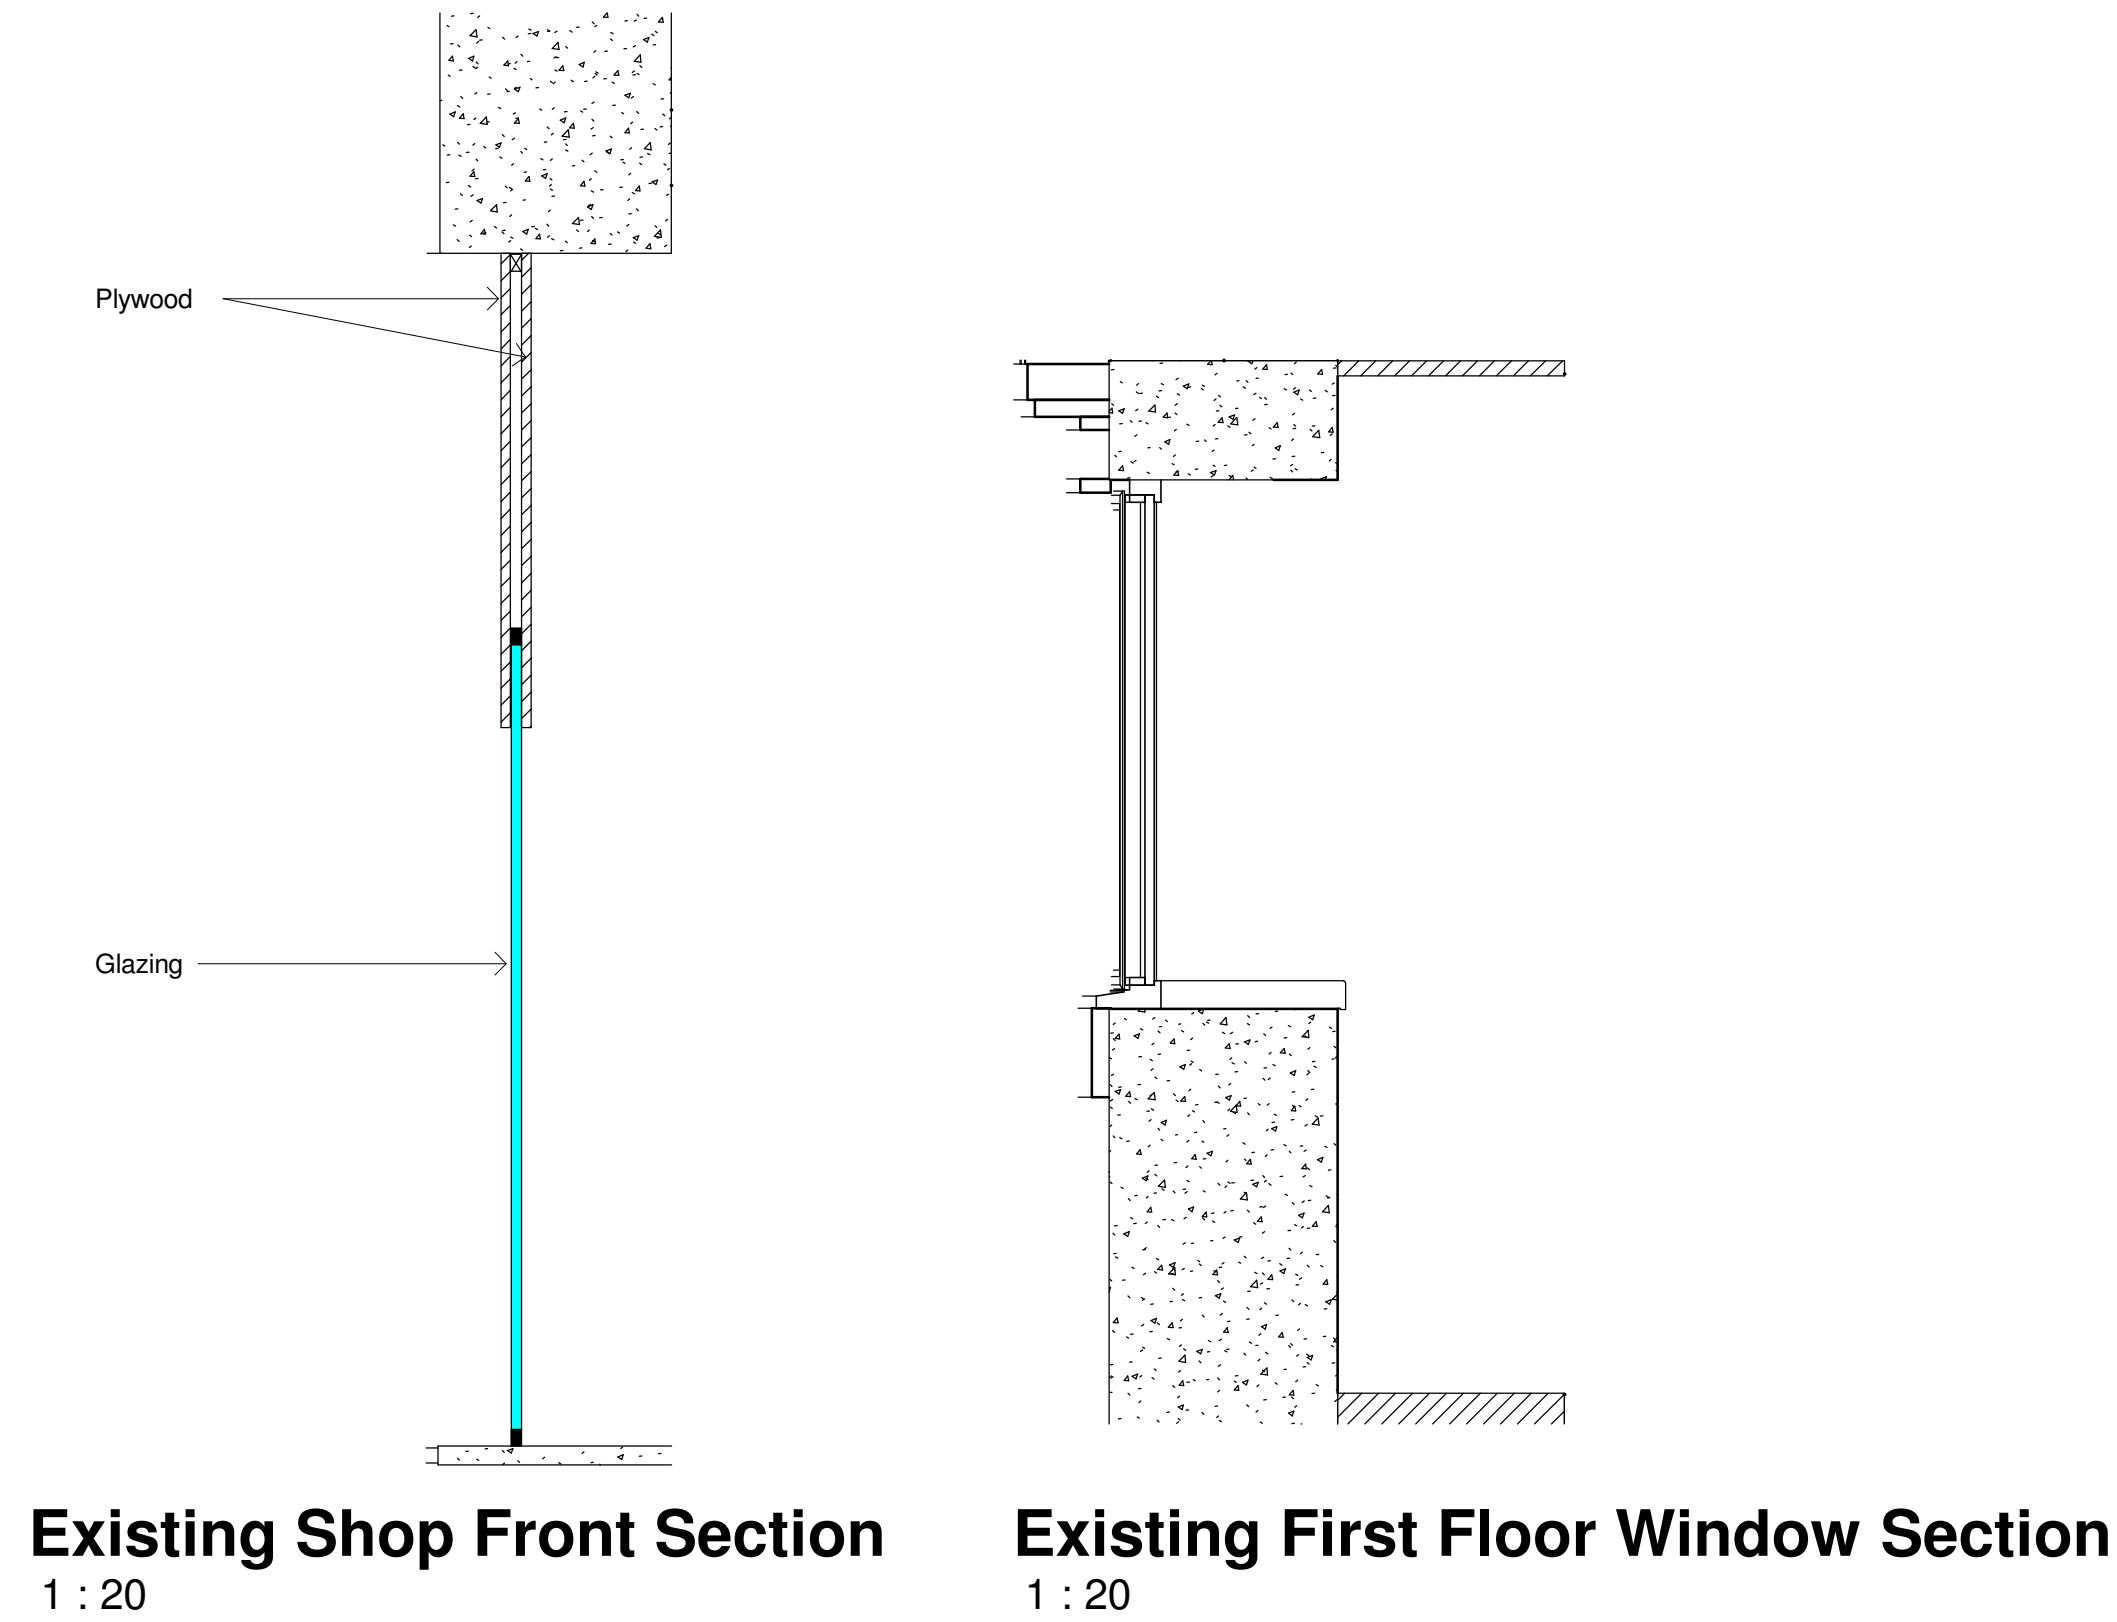

Existing First Floor Windows
1 : 20

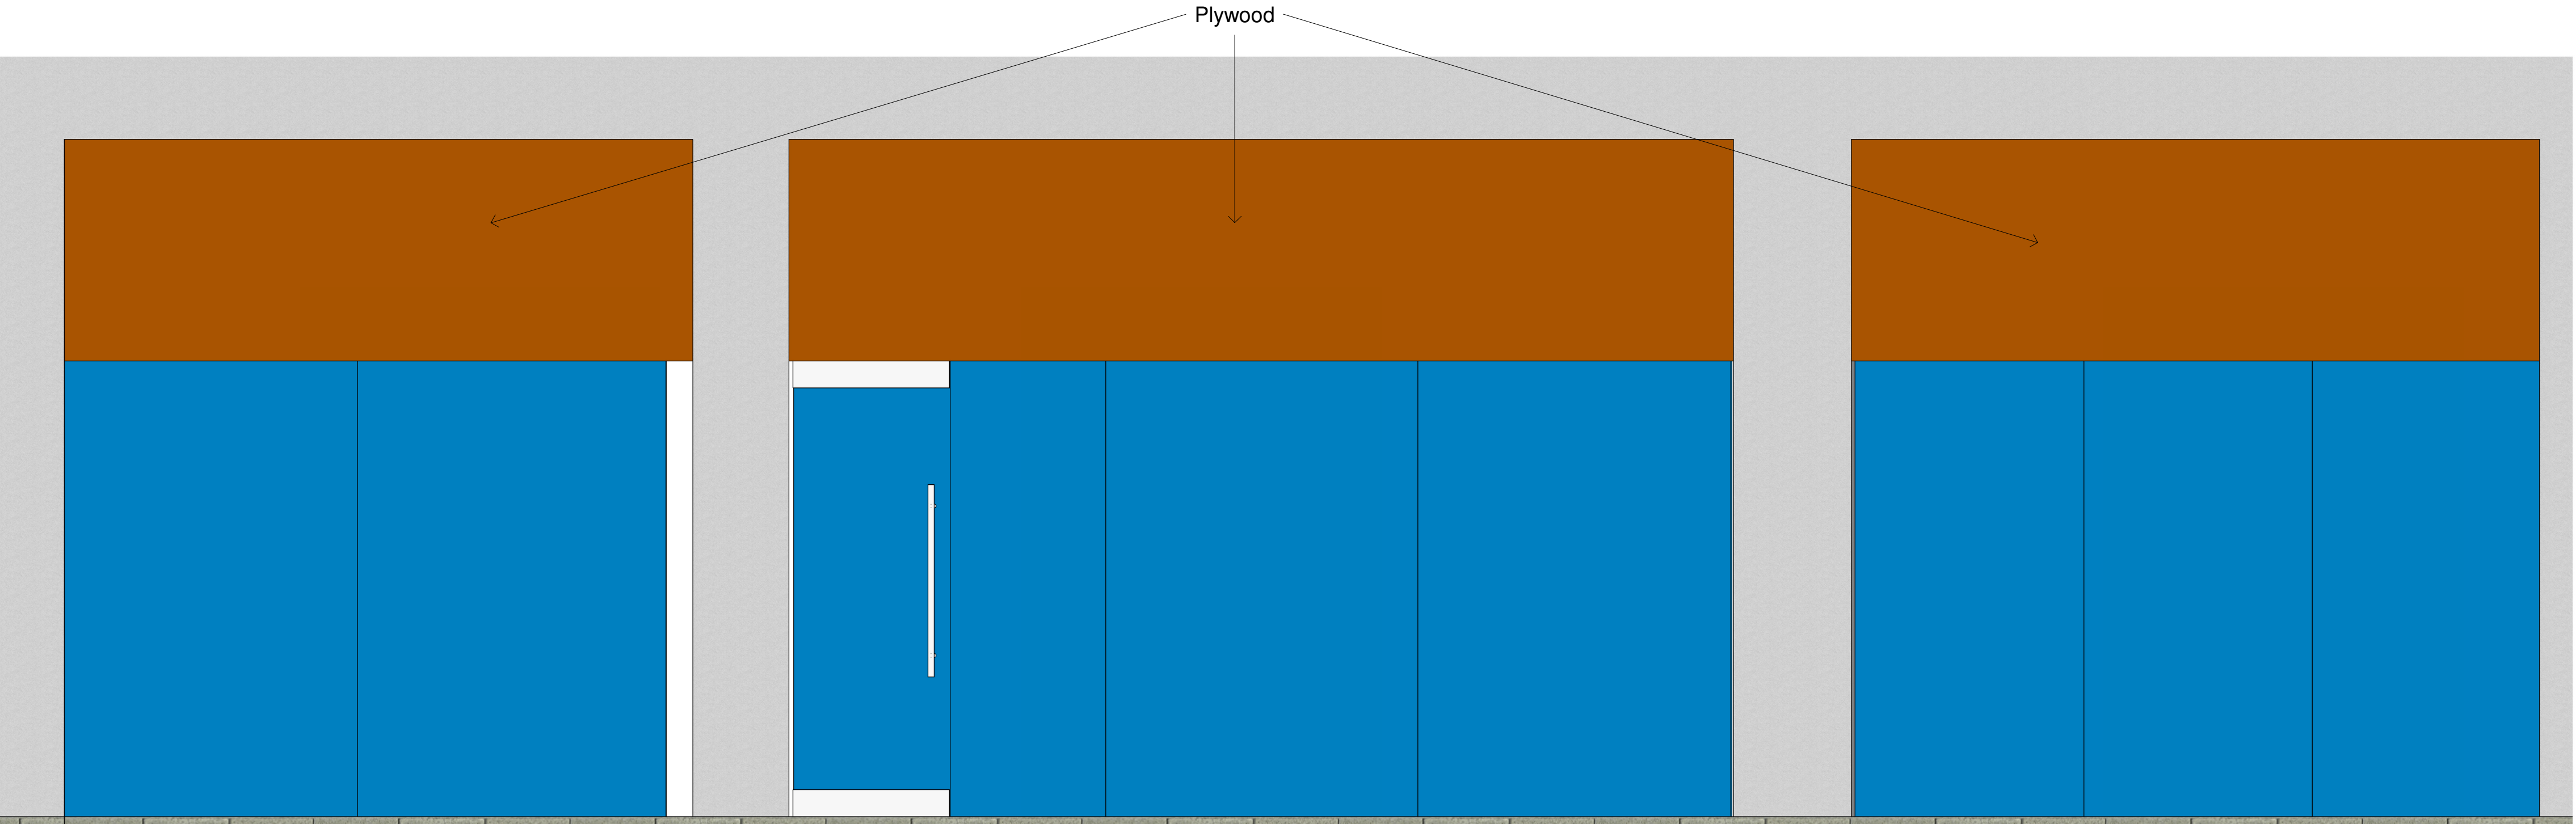

Existing Shop Front
1 : 20

Client:
ML5 Ltd

Project:
Alterations and other works

Project Address:
6-12 Fountain Street
Manchester
M2 2AA

Drawing Name: Existing Cross Section
Drawing Number: A103
Drawing Date: 03/08/24
Author: M.Tamzid. B.Rashid

BRTA
11 Queen Street
Oldham
Greater Manchester
OL1 1RD

Email: belal.rashid@brta.co.uk
Tel: 0161 241 9650

