



3D Sample Panel Axo

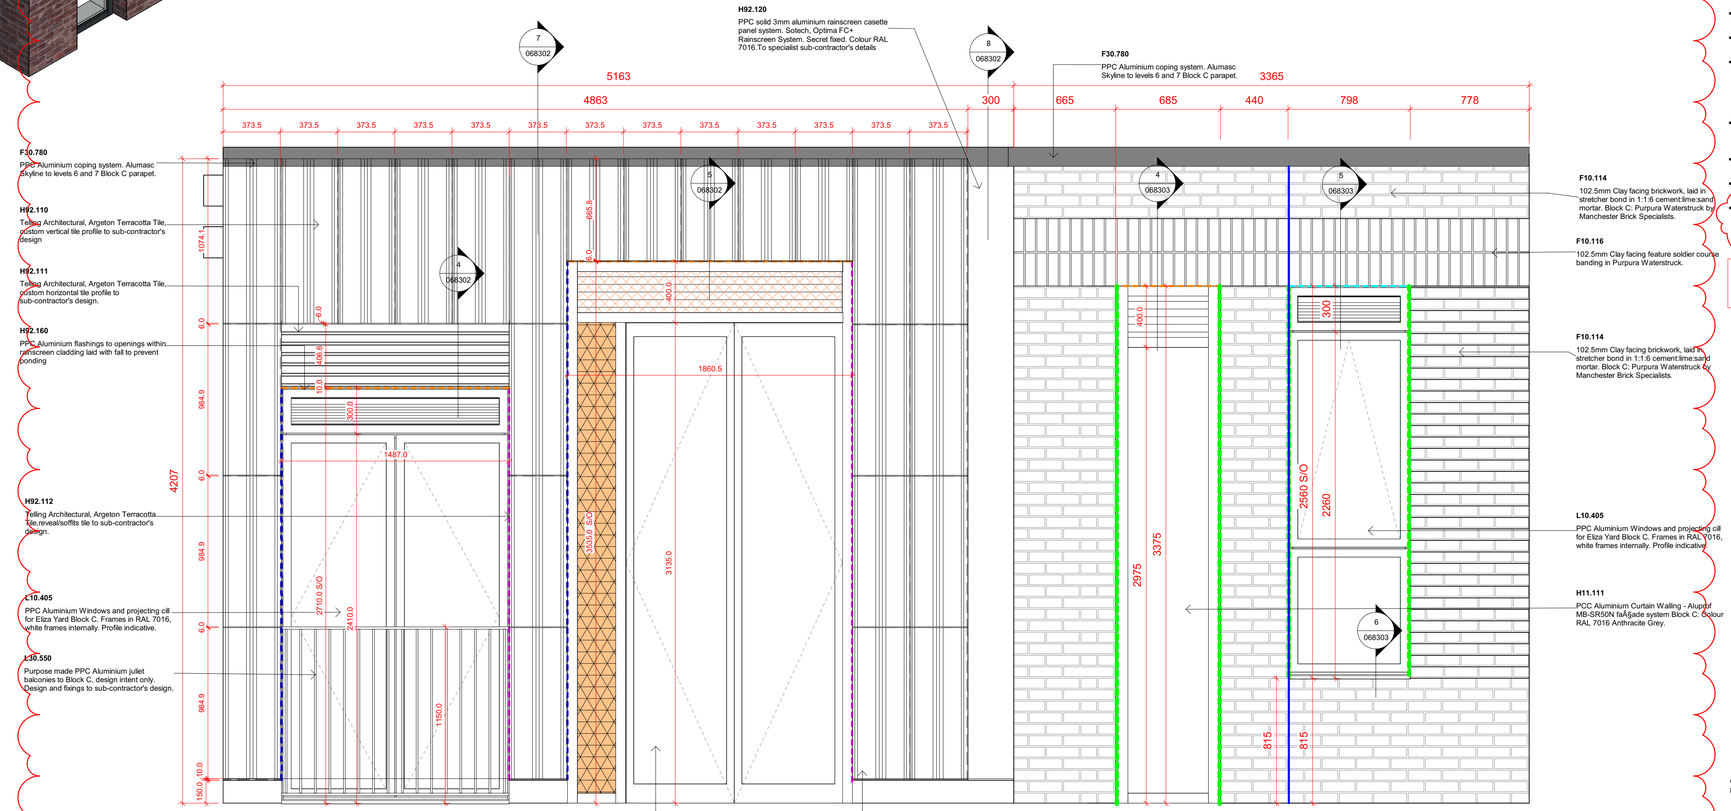

1 | Terracotta Sample Panel Elevation
1 : 20

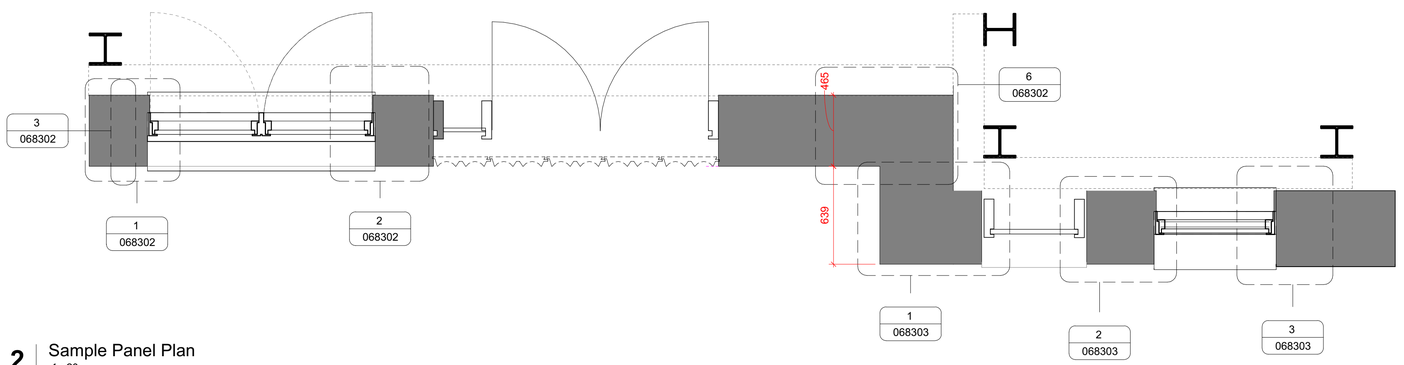

2 | Sample Panel Plan
1 : 20

The contractor is responsible for checking dimensions, tolerances and references. Any discrepancy to be verified with the Architect before proceeding with the works. Where an item is covered by drawings to different scales the larger scale drawing is to be worked to.

Do not scale drawing. Figured dimensions to be worked to in all cases.

Where products have been specified, PRP have reviewed applicable products available in the UK at the time of writing the specification. For the avoidance of doubt, product manufacturers and suppliers must confirm that each product is fit for its intended use and provide such evidence as may reasonably be requested to confirm performance, including, but not limited to, product test classification and interfaces with adjacent products.

Where the contractor wishes to propose alternative products, representative samples and a full technical appraisal should be submitted by the contractor to the employer demonstrating that their proposed alternative has equal or better performance. Any alternative products are subject to design team, building control, warranty provider and employer acceptance.

CDM REGULATIONS 2015. All current drawings and specifications for the project must be read in conjunction with the Designer's Hazard and Environment Assessment Record

All intellectual property rights reserved.

KEY

- Terracotta Window Reveal
- Metal Window Reveal
- Brick Window Reveal
- Brick Soffit
- Aluminium Soffit
- Movement Joint
- "Signage Zone" for future tenant to submit application. Louvres are located behind signage zone, to allow occupant flexibility of signage style and keep consistency across the façade, with non-signage curtain walling.

NOTES:

- Details drawn apply to sample panel construction only - details are not to be utilised for building construction.
- All SFS stud positions are indicative, final position to be confirmed by sub-contractor
- Contractor to advise on their requirement to install insulation, cavity barriers, membranes and sundry items in the sample panel. In this respect, membranes, cavity trays or other wall construction sundry items have not been indicated to these details.
- Insulation zones shown to indicate construction depths to be expressed in the sample panel for planning approval.
- Cladding details to be referred to specialist cladding manufacturer for manufacture and installation.
- Supporting structure to be confirmed / advised by structural engineer and contractor.
- NBS Specification references - Refer to corresponding clauses in PRP Specification

ALL RAINSCREEN CAVITY INSULATION IS PROPOSED TO BE ROCKWOOL. THICKNESS TO MEET REQUIRED U-VALUE

Rev	Date	Description	Dwn	Ckd
C01	30/07/24	Construction issue. Keynotes updated	SG	SC
P07	19/03/24	Annotation updated. Terracota tiles lifted 150mm above the slab, height of the brick wall extended by 150mm, height of windows/curtain wall increased by 150mm following Sisk instruction 13/03/24	JA	SC
P06	16/02/24	MJ added following Client / Buttress Comments. Following Sisk instruction: juliette removed from the window in the brick, window profiles updated to reflect Aluprof Slimline, doors updated to reflect Aluprof mb79, supporting structure added, wall build ups updated to 150mm insulation.	CW	JA
P05	29/01/24	Terracotta tile sizes updated. Issued to Telling Architecture for discussion	JA	SC
P04	05/01/24	Brick section added. Notes updated	CW	JA
P03	19/12/23	Following a workshop with SISK the references to Ideal Combi have been removed and the horizontal terracotta tile above the windows has been increased in size.	CW	SC
P02	15/12/23	Updated to only show the extent of terracotta, following SISK instruction 12/12/23	CW	SC
P01	04/12/23	First issue. For comment	JA	SC

Eliza Yard (BA10715C)

Proposed Sample Panel

Project	Origin	Zone	Level	Type	Role	Number
EYJW -	PRP -	BC -	ZZ -	DR -	A -	045310

Revision
C01 -

Status
A5 -For Authorisation and Acceptance -

Drawn JA | Checked SC | Date 30/11/23 | Scale @ A1 As indicated

PRP
prp-co.uk
Manchester
0161 242 8950