




EXTENT OF BOUNDARY
TREATMENT SHOWN IN BLUE

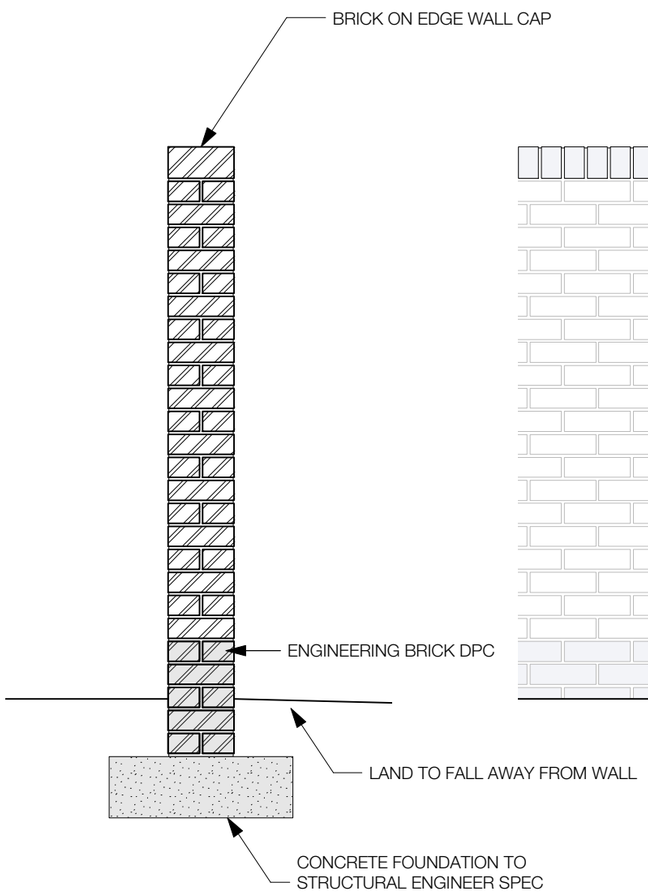

SECTION
1:20 @ A3

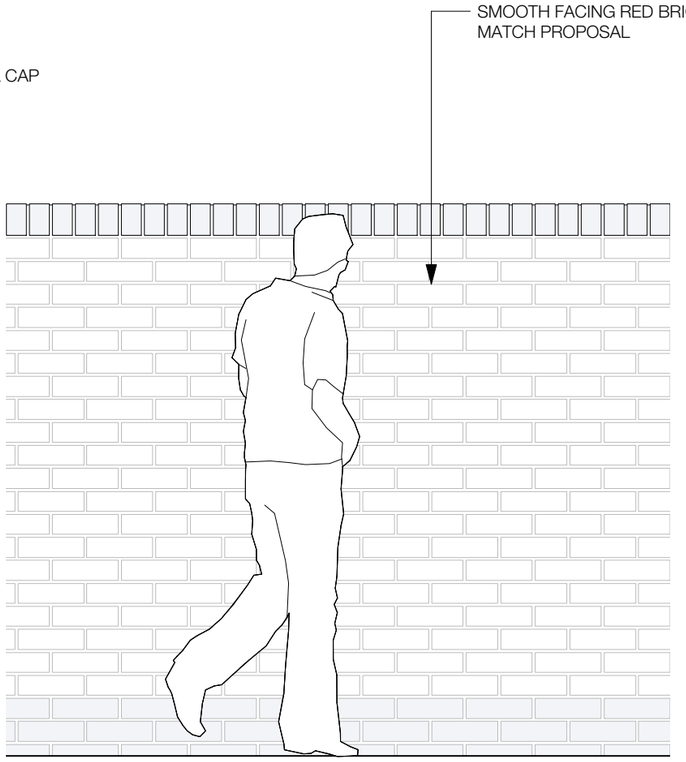

ELEVATION
1:20 @ A3

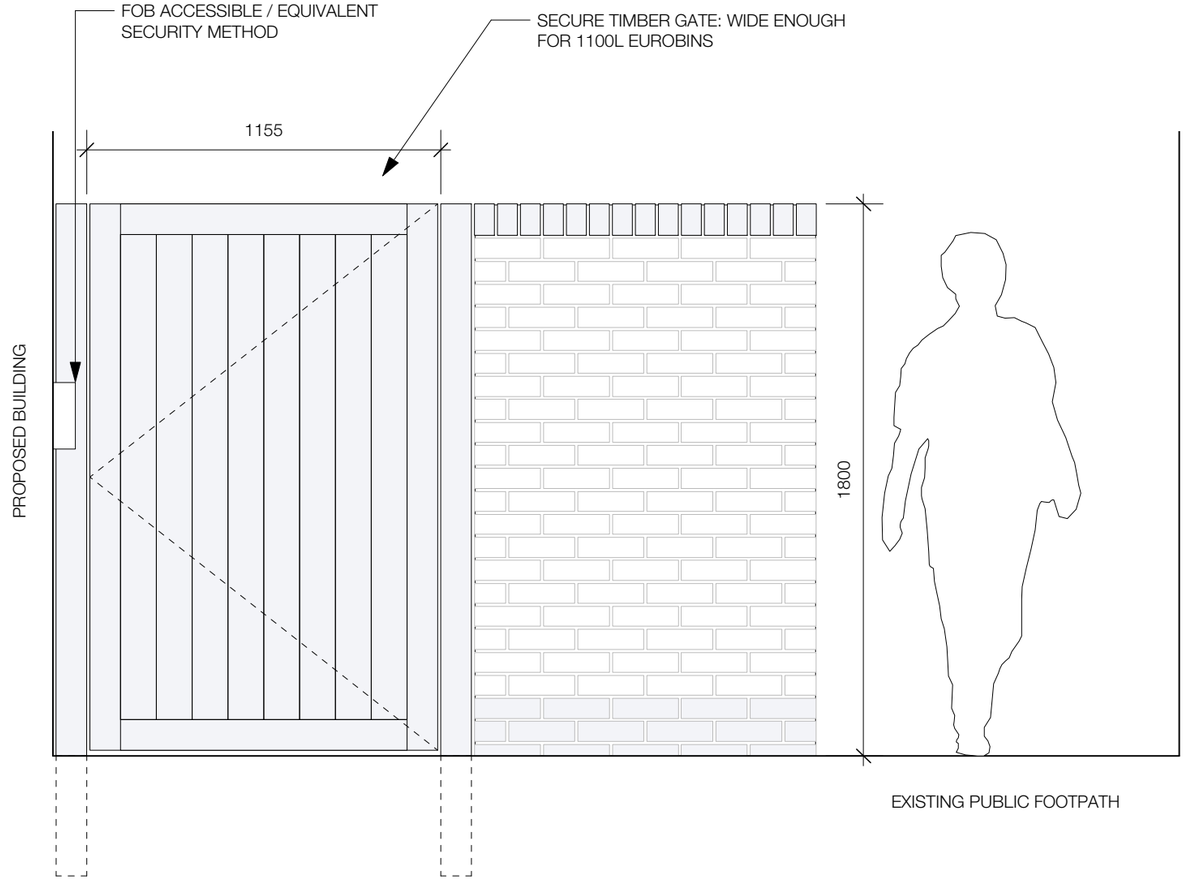

ELEVATION: GATE
1:20 @ A3

TYPICAL BOUNDARY TREATMENT DETAIL
1:20 @ A3

PLANNING

N

0 5 10 20 30 50 METRES

© Copyright Ollier Smurthwaite Architects

REVISION	DATE	DESCRIPTION

CLIENT:

PROJECT:

ADDRESS: 816 STOCKPORT ROAD, MANCHESTER, M12 4QN

DRAWING TITLE: TYPICAL BOUNDARY TREATMENT DETAIL

SCALE: 1:20 @ A3 | DATE: SEPTEMBER 2024

DRAWING NO: A831_P_3000

OLLIER SMURTHWAITE ARCHITECTS
40 King Street, Manchester, M2 6BA
T 0161 883 0838
F 0161 883 0839
E mail@olliersmurthwaite.com