DO NOT SCALE

MATERIALS:

SWITCH HOUSE ROOF COVERING
ECO-FRIENDLY ROOF COVERING FROM EUROCELL PLC, REFERENCE: ENVIROTILE STANDARD, IN COLOUR SLATE GREY. WITH WHITE PVCu FASCIAS, SOFFITS, BARGE BOARDS, AND BLACK PVCu GUTTERS

NORTH ELEVATION
(101045-00006)

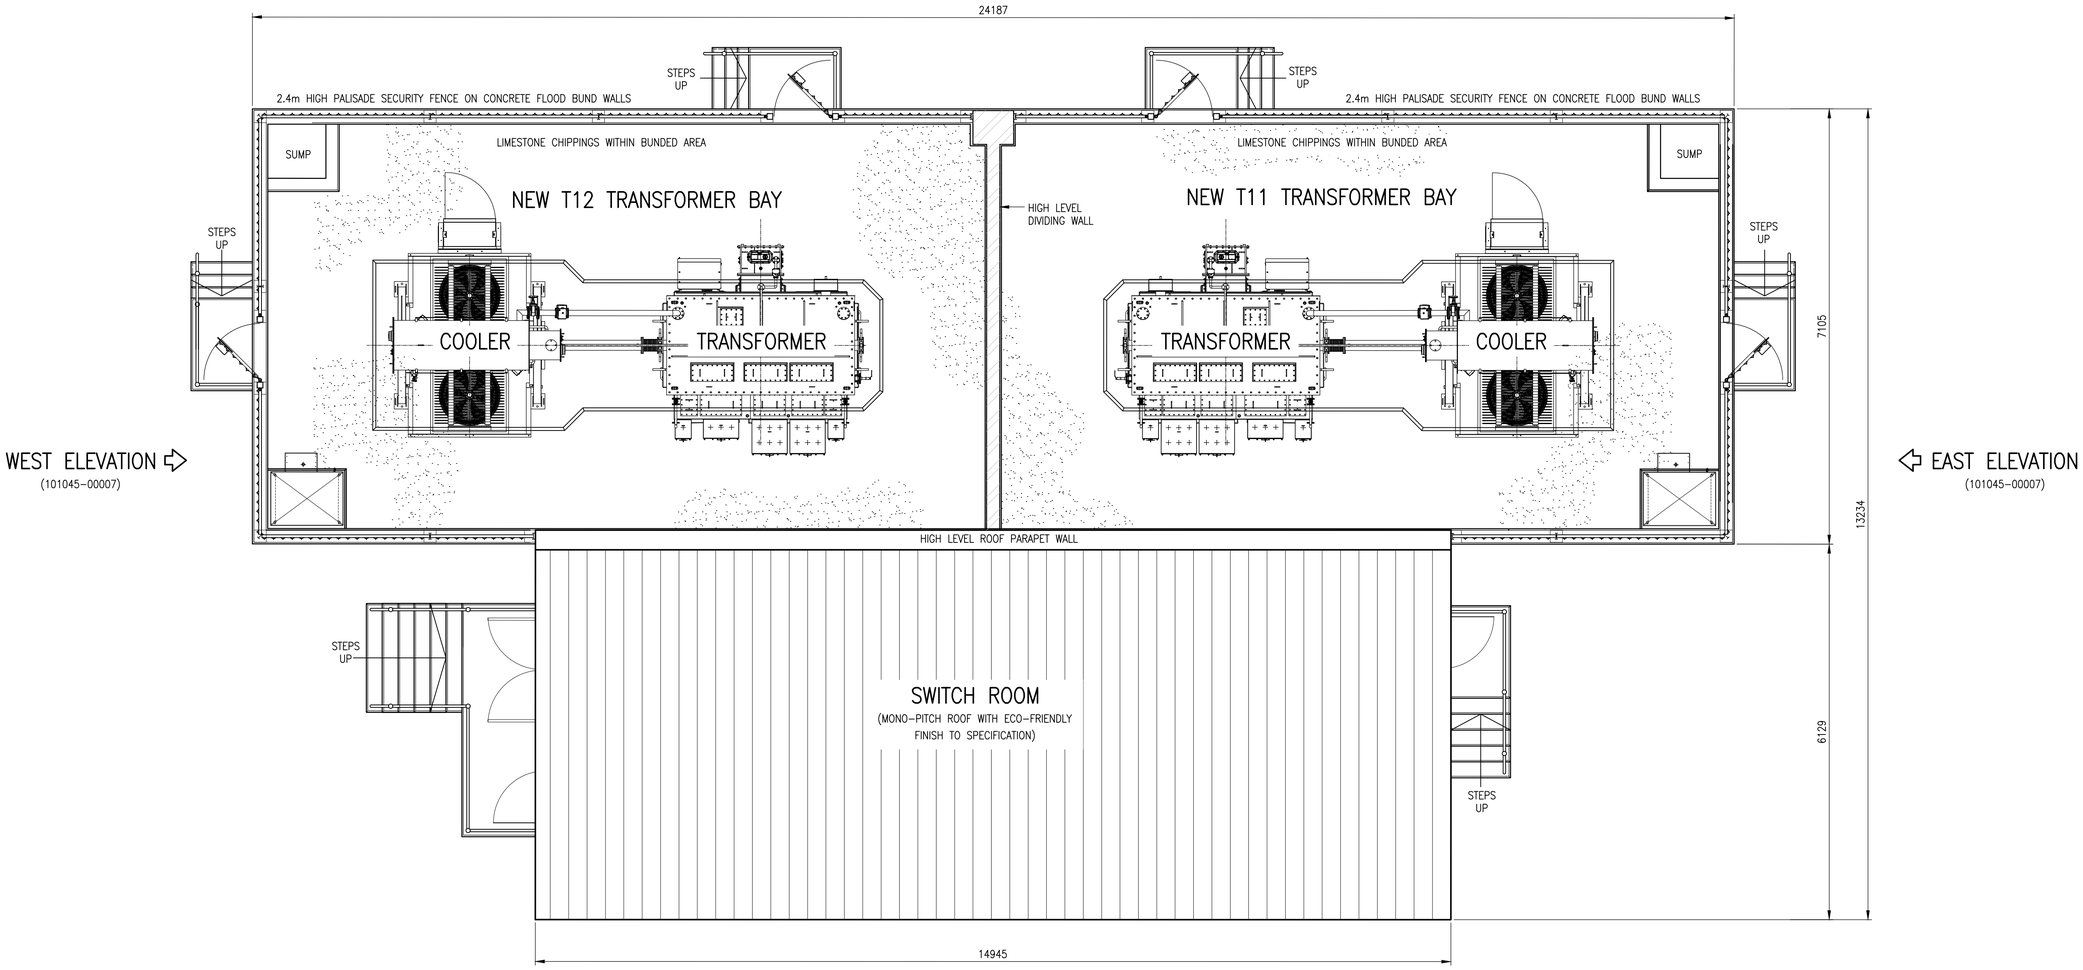

WEST ELEVATION
(101045-00007)

EAST ELEVATION
(101045-00007)

SOUTH ELEVATION
(101045-00006)

BUILDING PLAN

0 1 2 3 4 5 METRES
1:50

THIS DRAWING AND ANY INFORMATION OR DESCRIPTIVE MATTER SET OUT HEREON ARE THE CONFIDENTIAL AND COPYRIGHT PROPERTY OF ELECTRICITY NORTH WEST LIMITED AND MUST NOT BE DISCLOSED, LOANED, COPIED OR USED FOR ANY PURPOSE WITHOUT WRITTEN PERMISSION.

NOT TO BE SCALED. UNLESS OTHERWISE STATED DIMENSIONS ARE IN MILLIMETRES.

REV	AMENDMENTS	DRAWN	APP.	DATE
001	ISSUED FOR PLANNING APPROVAL	VB	ASR	07.05.24
002	ISSUED FOR PLANNING APPROVAL	VB	ASR	14.06.24

electricity north west
ELECTRICITY NORTH WEST
TEL 0161 604 1370
FREDERICK ROAD
SALFORD M6 6QH

SOUTHERN GATEWAY
PROPOSED NEW-BUILD SUBSTATION

PROPOSED BUILDING PLAN

SCALE	AS SHOWN @ A1	SITE NAME	HULME PRIMARY SUBSTATION		
DRAWN	VB	PROJECT	SOUTHERN GATEWAY		
APPROVED	ASR	P.F.R. NO.		DWG STATUS	PLANNING
DATE	APRIL 24	DRAWING NUMBER			REVISION
SHEET SIZE	A1	101045/00005			002
OLD DWG NO					