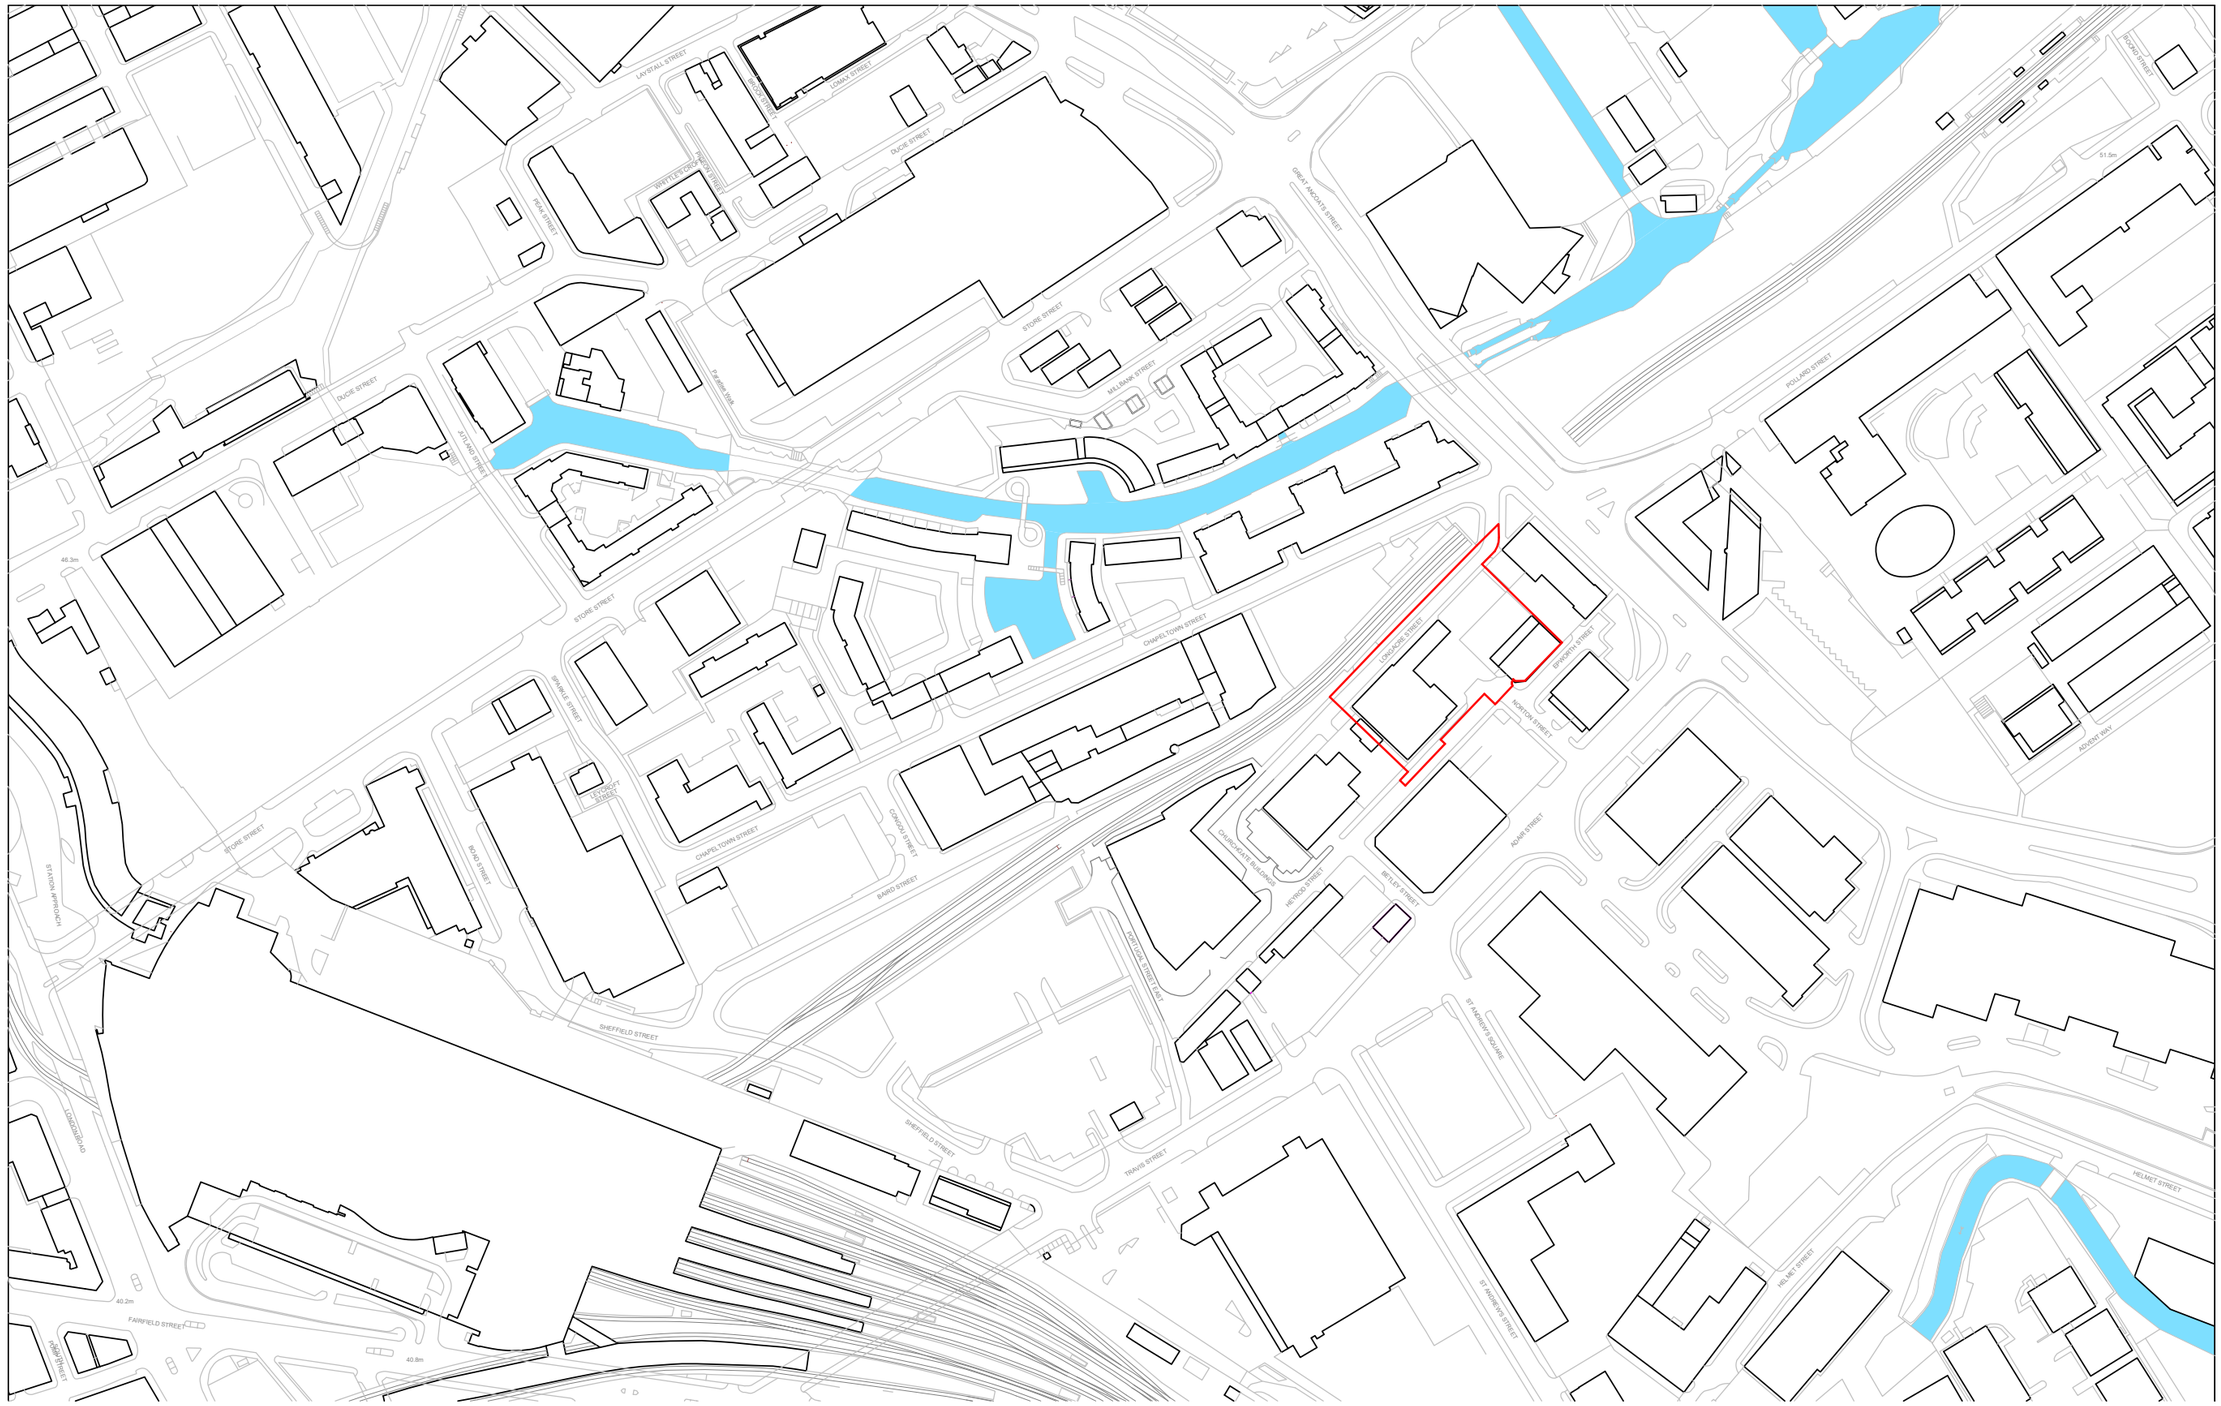


CALLISONRTKL™

CallisonRTKL-UK Ltd. 25 Farringdon Street, 10th Floor
London EC4A 4AB
T:+44(0)20 7306 0404

CLIENT:

PACKAGED LIVING

PROJECT NAME:

HEYROD ST.

PROJECT INFORMATION:

FOR PLANNING

TITLE

LOCATION PLAN

PROJECT NUMBER
058-190002

DRAWING NUMBER
TYPE NUMBER
001 - 001

DATE DRAWN: **04/07/20**
SCALE @ A3: **1 : 2500**
DRAWN BY: **JO**
CHECKED BY: **MP**
SCALE @A1: 1:1250

26/06/2020 18:36:59