




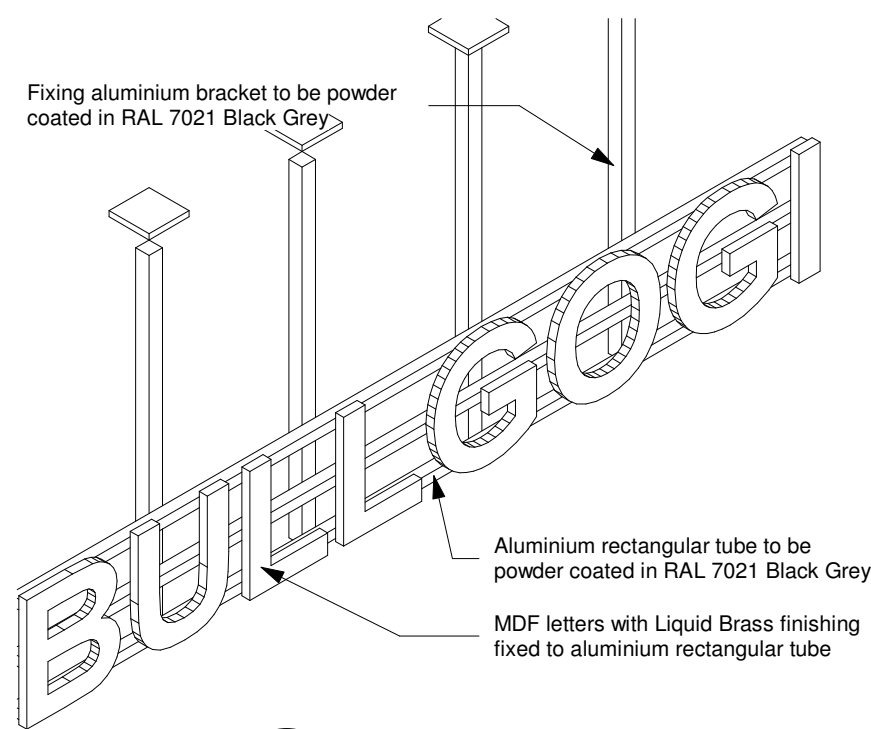


1 Signage Axono.

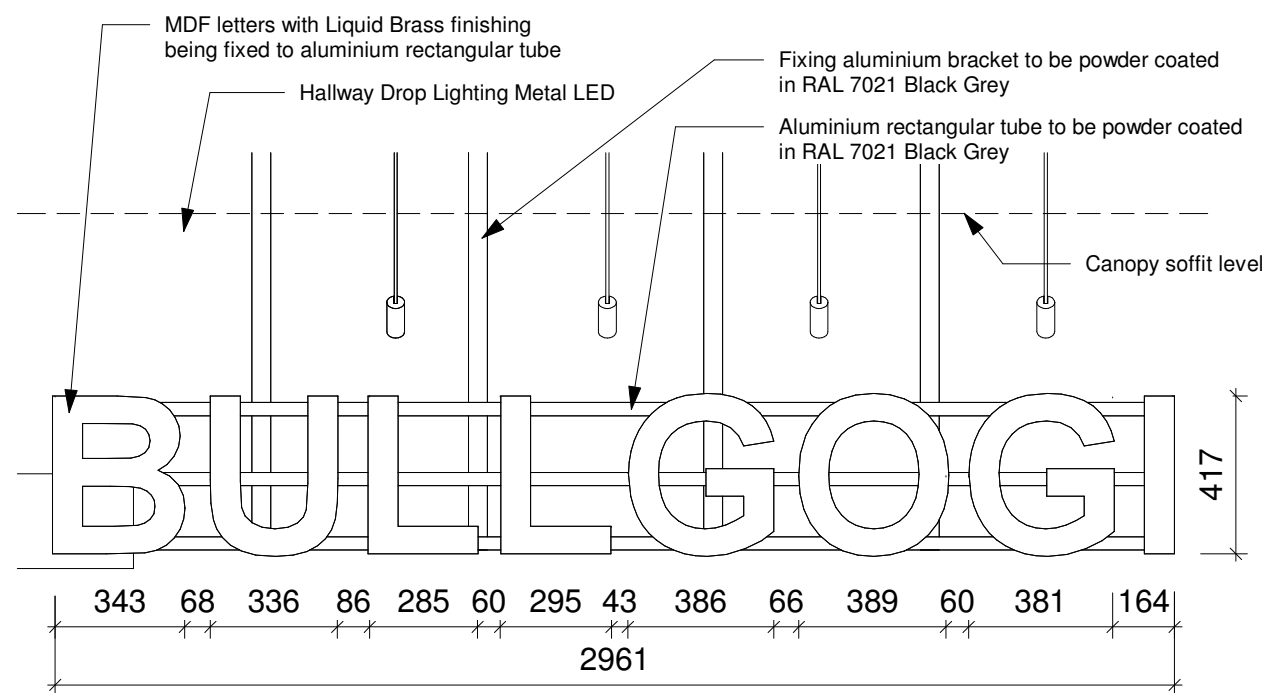


2 Proposed Signage Elevation.
1 : 20 @ A3 1:10 @ A1

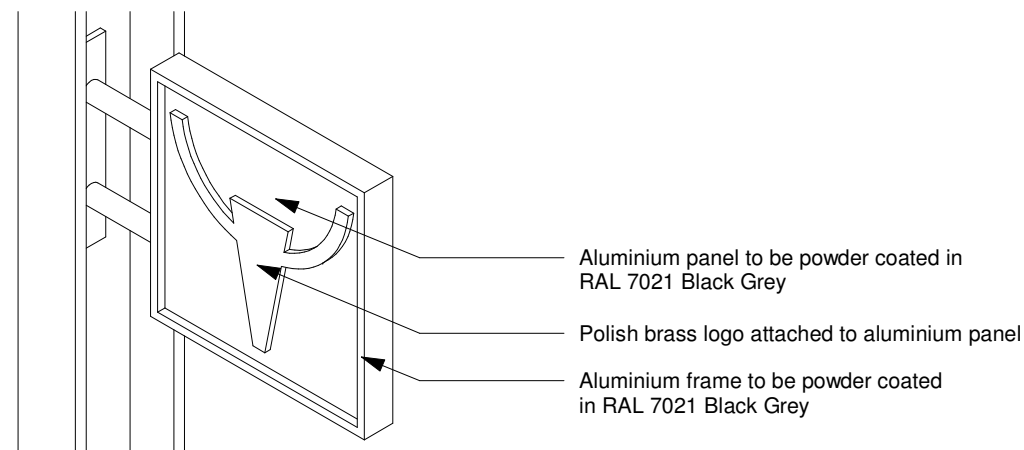


3 Projected Signage Axono.

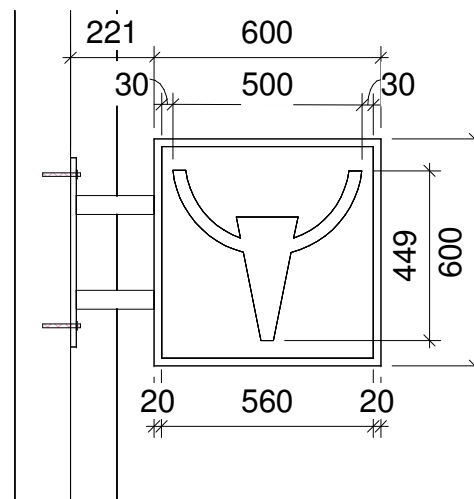

5 Projected Signage Elevation.
1 : 20 @ A3 1:10 @ A1

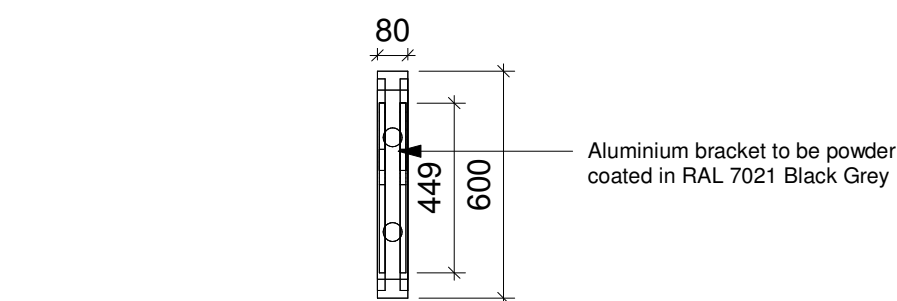

4 Proposed Signage Section
1 : 20 @ A3 1:10 @ A1

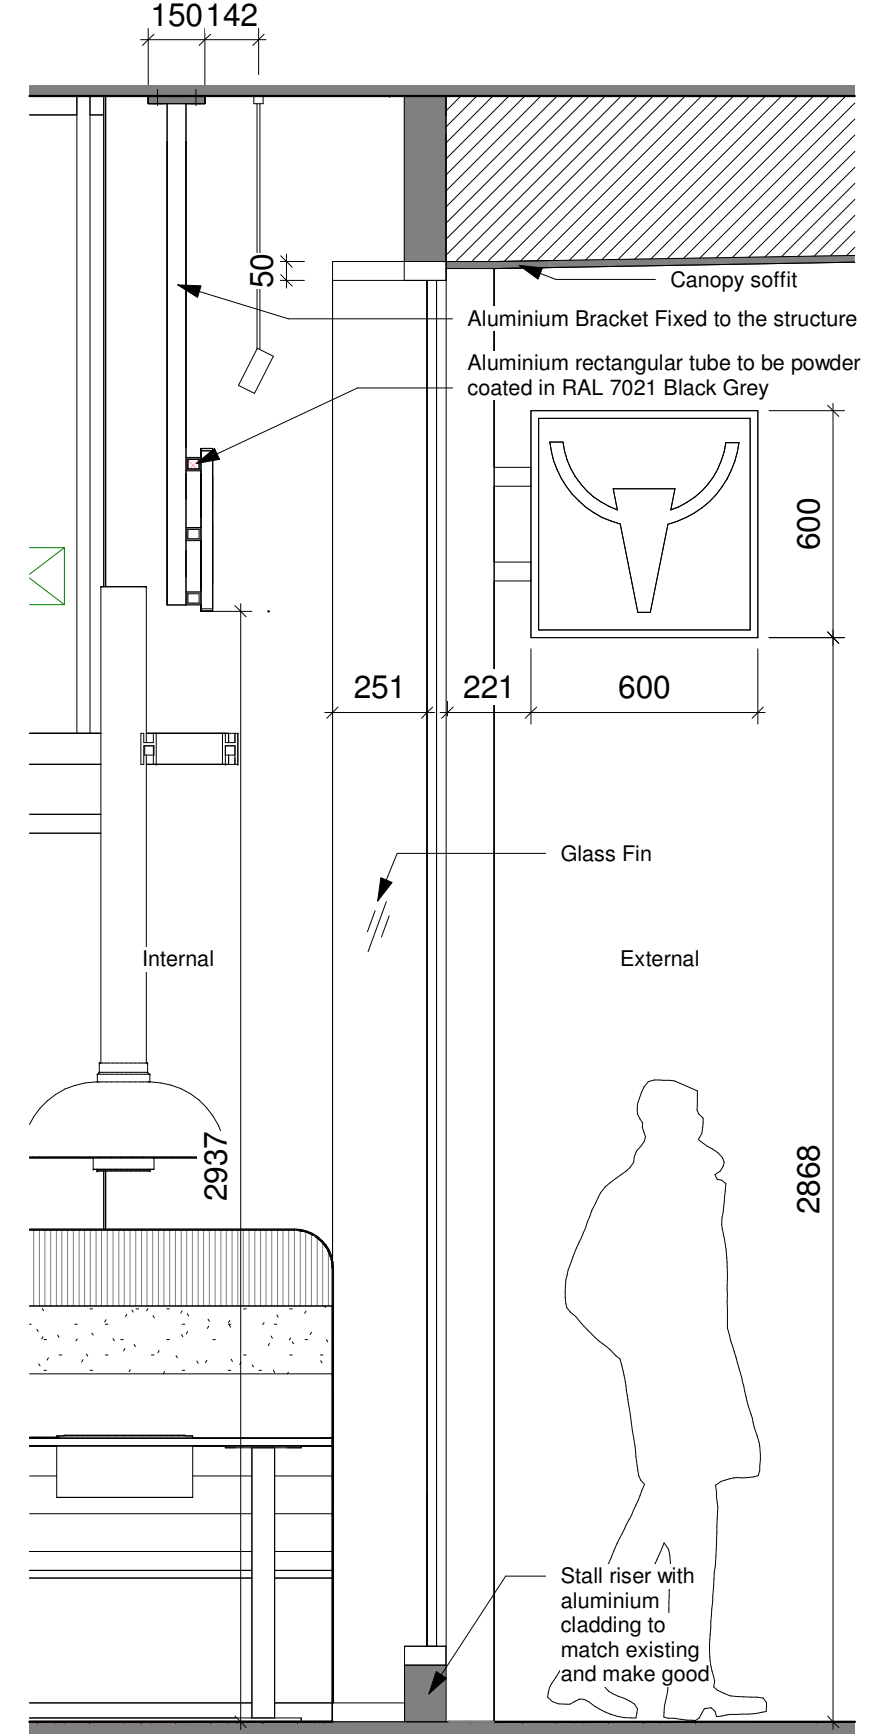

6 Signage Control Section.
1 : 20 @ A3 1:10 @ A1



Client

Maguro Group Bullgogi, Parker Street

Project title

Sheet name

Proposed Signage

6A Piccadilly Plaza, Manchester
M1 4AH

Stage 4

Project number 231017

Date 12/SEP/24

Drawn by CK

Checked by JL

PL-400

Scale 1:10 @ A1 1:20 @ A3

Revision

A

© JAIA
www.jai-a.com