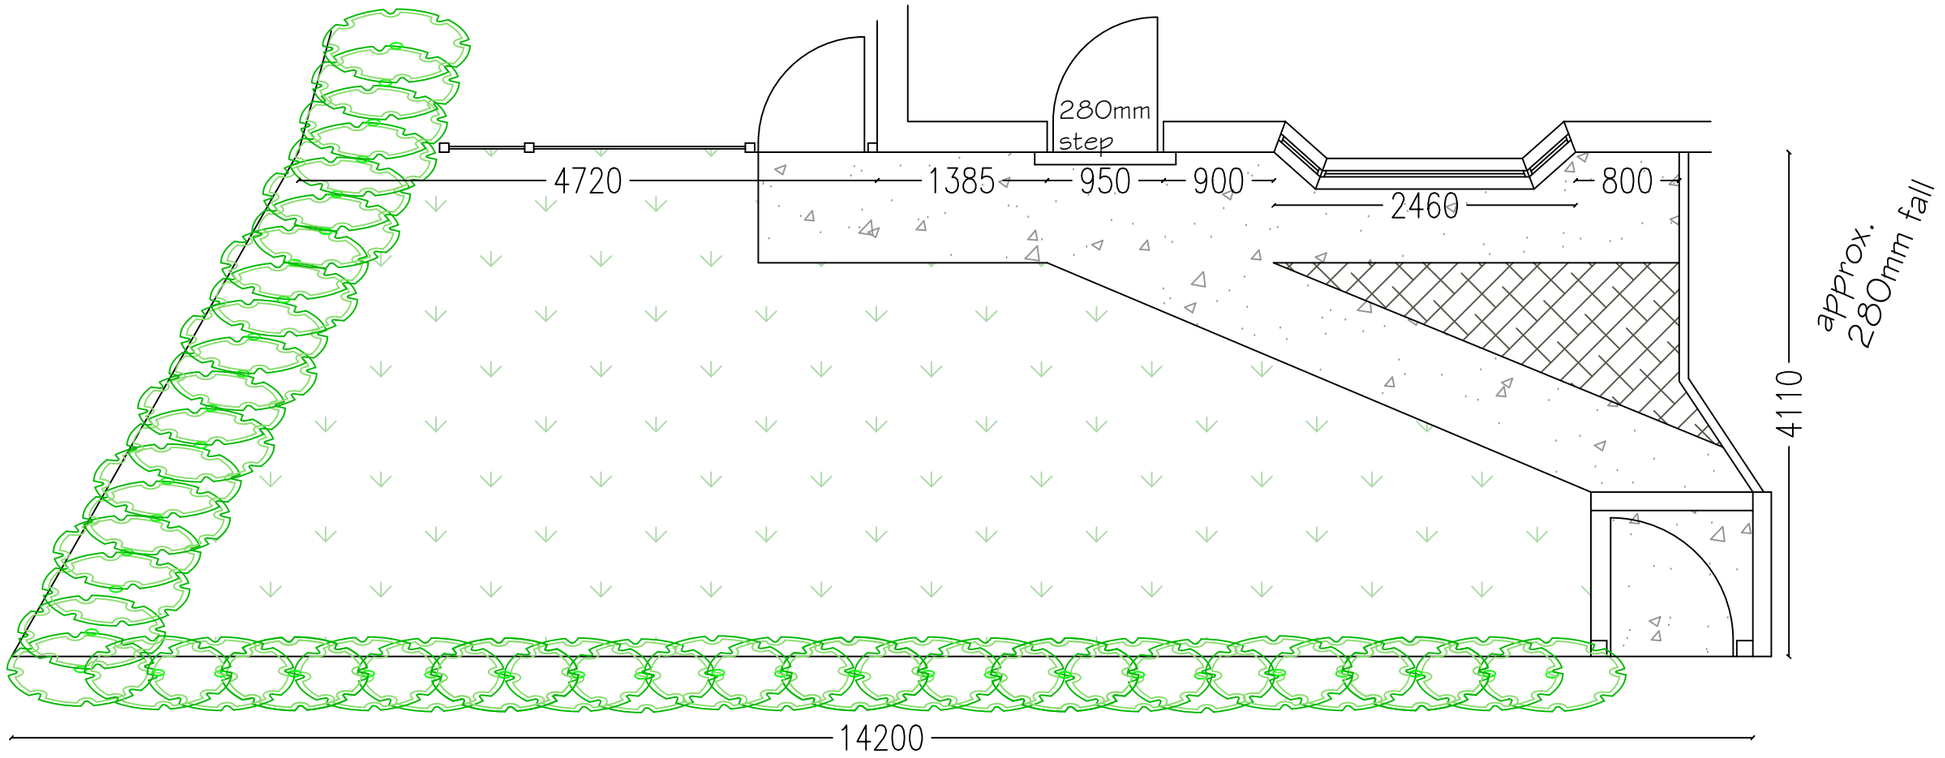

MANCHESTER CITY COUNCIL	Address: 5 Howden Road M9 0RQ	Contact details: Mrs. Elizabeth Hall 07929876207	
	DWG: Existing Plan		Revision:
	Scale: 1:50 @ A3L	House type:	Date: September 2024	Drawn By: KS