


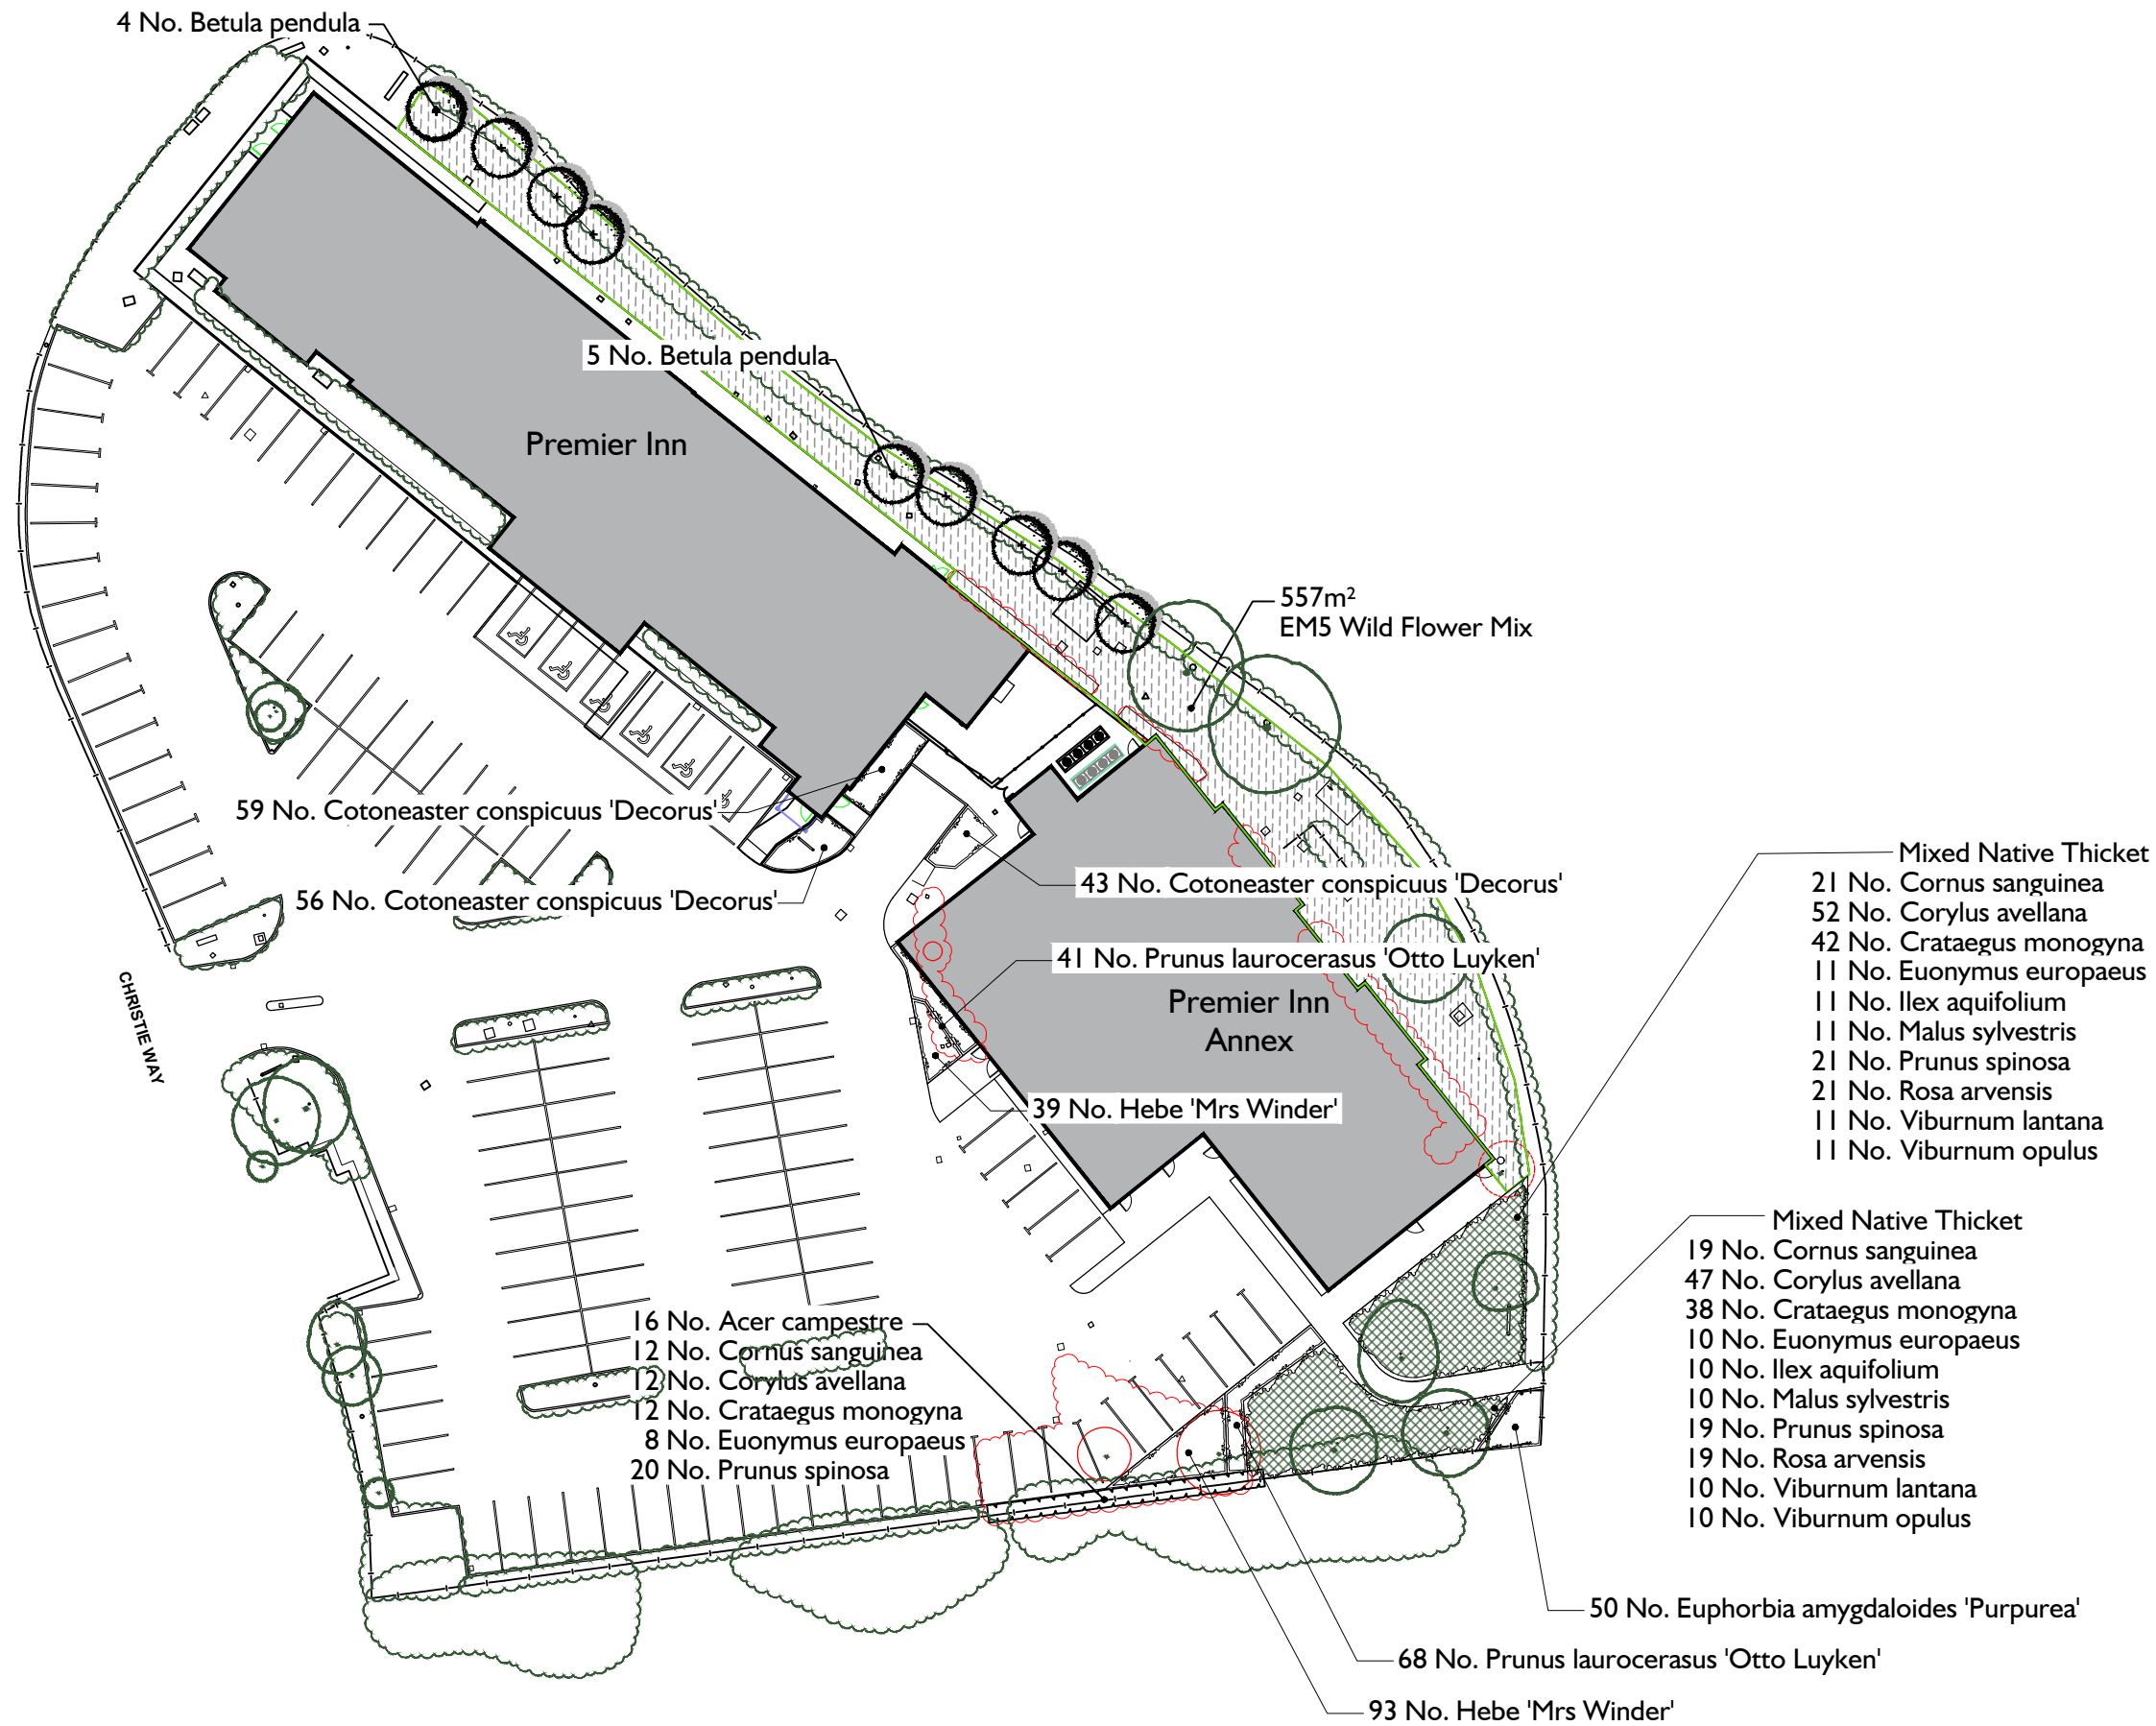



KEY

- Existing tree to be retained
- Other existing vegetation retained
- Existing tree to be removed
- Other existing vegetation removed
- Proposed native tree
- Proposed native shrub / mixed planting
- Proposed native hedgerow planting
- Existing grass areas to be enhanced with wildflower mix and relaxed mowing regime
- Proposed native shrub / mixed planting

- Mixed Native Thicket
- 21 No. Cornus sanguinea
 - 52 No. Corylus avellana
 - 42 No. Crataegus monogyna
 - 11 No. Euonymus europaeus
 - 11 No. Ilex aquifolium
 - 11 No. Malus sylvestris
 - 21 No. Prunus spinosa
 - 21 No. Rosa arvensis
 - 11 No. Viburnum lantana
 - 11 No. Viburnum opulus

- Mixed Native Thicket
- 19 No. Cornus sanguinea
 - 47 No. Corylus avellana
 - 38 No. Crataegus monogyna
 - 10 No. Euonymus europaeus
 - 10 No. Ilex aquifolium
 - 10 No. Malus sylvestris
 - 19 No. Prunus spinosa
 - 19 No. Rosa arvensis
 - 10 No. Viburnum lantana
 - 10 No. Viburnum opulus

Refer to I157-SW-02 for Plant Schedule and Specification

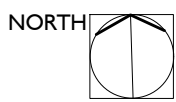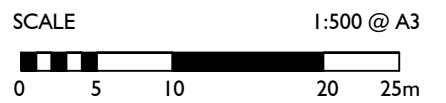

A	Minor Amendments	2024-08-27	ES	ES
-	First issue	2024-06-20	ES	ES
rev	description	date	by	chk

project
PI MANCHESTER WEST DIDSBURY

client
WHITBREAD GROUP PLC

drawing title
DETAILED LANDSCAPE PROPOSALS - 1 OF 2

drawing number	revision	status	scale
I157-SW-01	A	PLANNING	1:500 @ A3

GENERAL NOTES:
This drawing is to be read in conjunction with all other relevant disciplines drawings, schedules, specifications and supporting information. Any discrepancies are to be reported to Indigo Landscape Architects Limited and resolution sought prior to proceeding. This drawing is subject to copyright.