
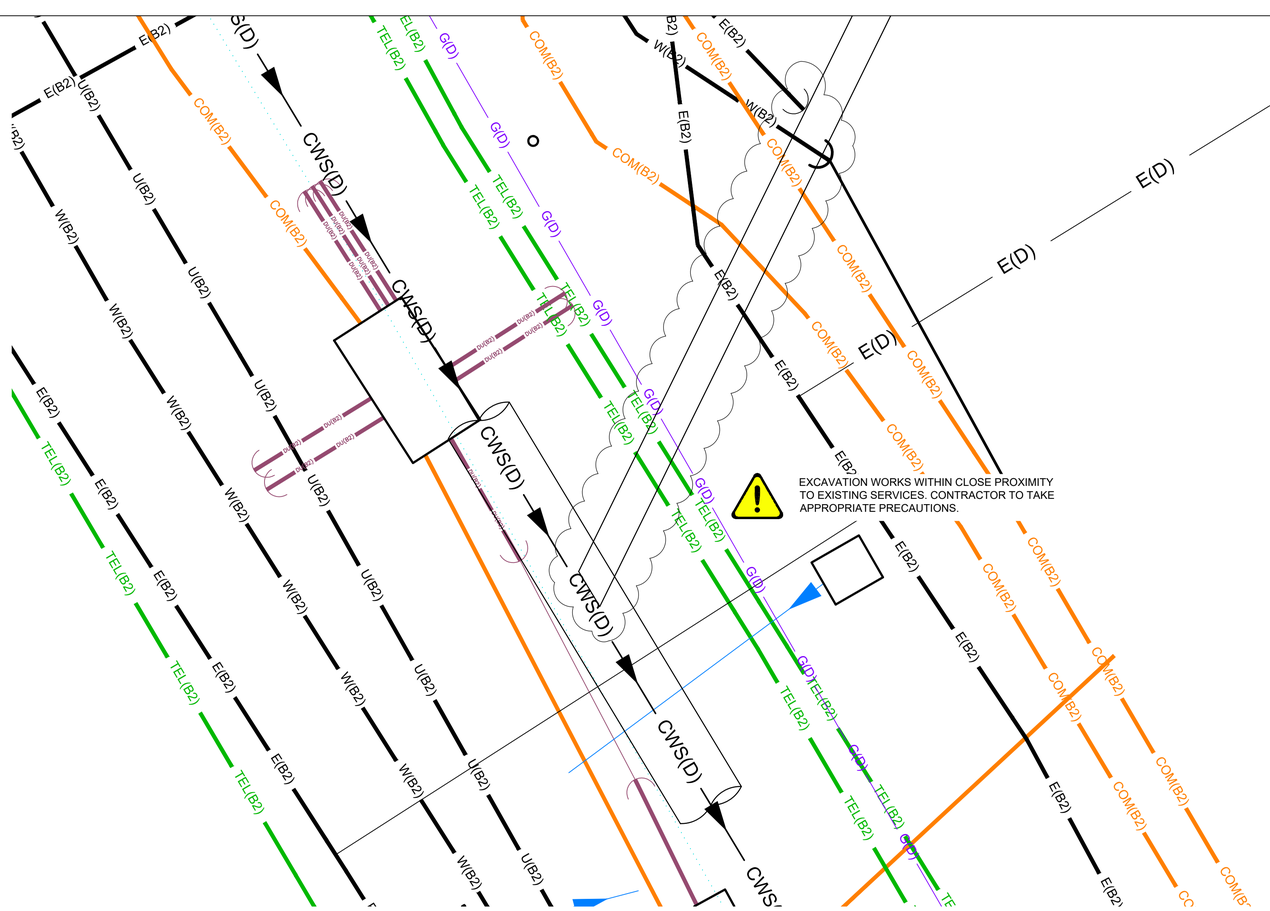



SERVICES PLAN
SCALE 1:25

NOTES:

1. ALL DIMENSIONS ARE IN mm.
2. TO BE READ IN CONJUCTION WITH ALL RELEVANT KENNEDY REDFORD DRAWINGS.
3. CONTRACTOR TO APPLY FOR SEWER PERMITS AND ROAD OPENING PERMITS AS NECESSARY FROM THE APPROPRIATE AUTHORITIES, PRIOR TO COMMENCING WORKS.
4. THE CONTRACTOR SHALL ALLOW FOR ALL TRAFFIC MANAGEMENT IN CONNECTION WITH ROAD AND SEWER WORKS.
5. THE CONTRACTOR IS RESPONSIBLE FOR ALL TEMPORARY WORKS AND CONSTRUCTION PROCEDURES.

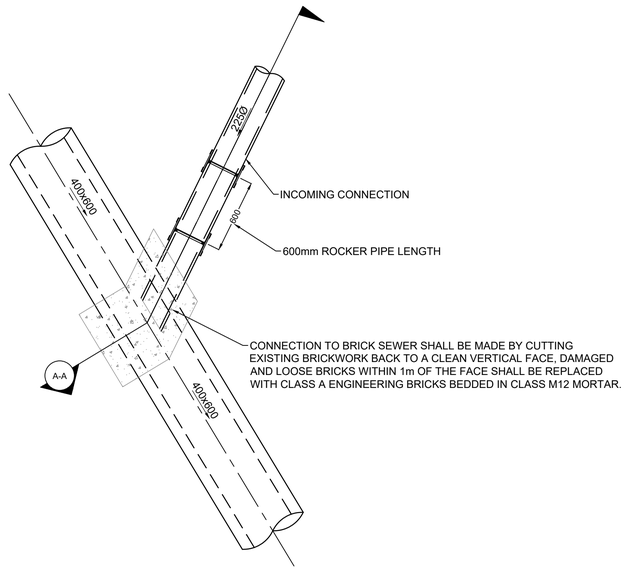

PLAN
SCALE 1:25

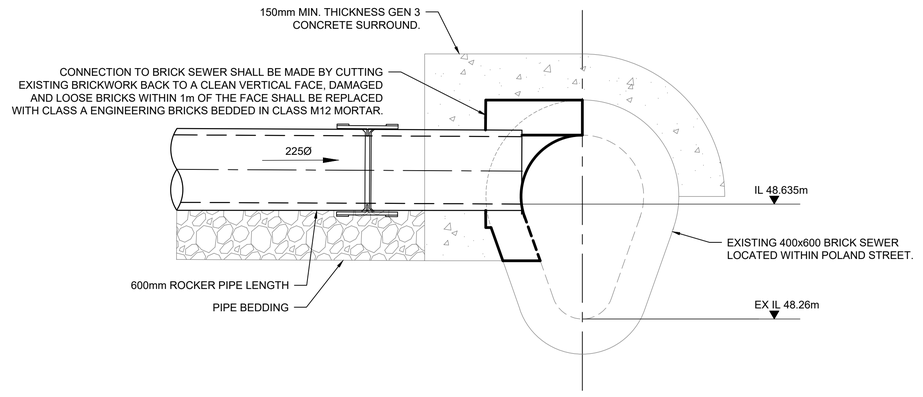

SECTION A-A
SCALE 1:10

REV	DATE	DESCRIPTION	DRN	CHK	APR
FC	10.09.24	FINAL CONSTRUCTION	A.W	R.B	P.V
P02	11.07.23	NEW CONNECTION	M.M	P.V	R.B
P01	14.06.23	PRELIMINARY ISSUE	M.M	P.V	R.B

© This drawing is the property of Kennedy Redford Limited and the information can only be reproduced with their prior permission.

Kennedy Redford MANAGING VISION

CLIENT
BOWMER & KIRKLAND

PROJECT NAME
ANCOATS MOBILITY HUB

DRAWING TITLE
S106 SADDLE CONNECTION DETAIL SHEET

DATE	SCALE	SHEET SIZE	REV
14.06.23	AS STATED	A1	FC

DRAWING STATUS
FC - FINAL CONSTRUCTION

DRAWING NUMBER
45306 - KRD - XX - EX - DR - C - 5240