Location Plan



KEY


Property for the extension proposal

Property's garden & driveway boundary line


Scale 1:1250

0 10 20 30 40 50 60 70 80 90 100 m


Site Plan

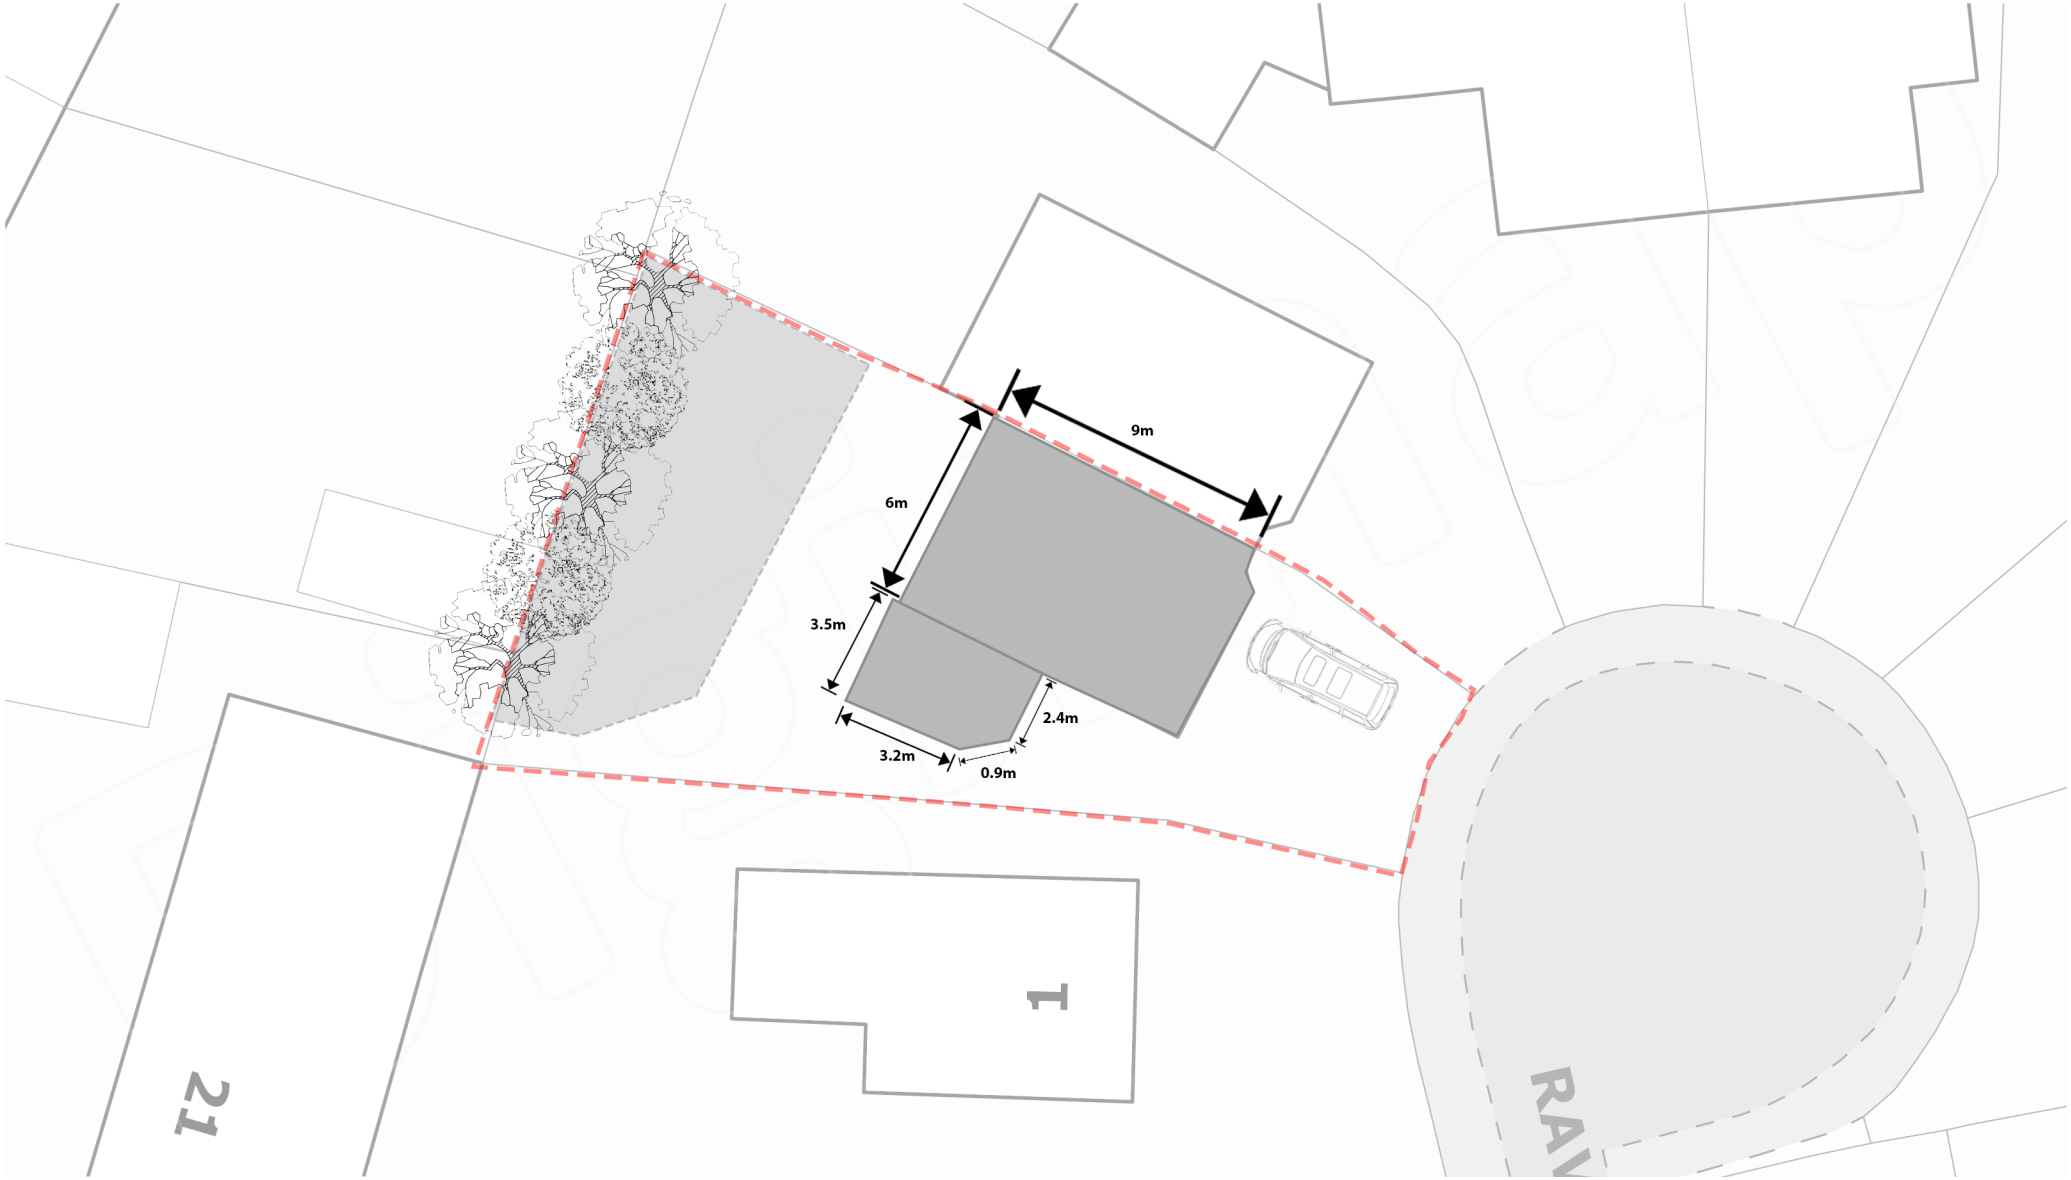
N
9m
6m
3.5m
2.4m
3.2m
0.9m
21
1
KEY
Existing Property- Ground Level
Property's existing garden
Property's garden & driveway boundary line
Scale 1:200
0 2 4 6 8 10 12 14 16 18 20 m

Existing Plans

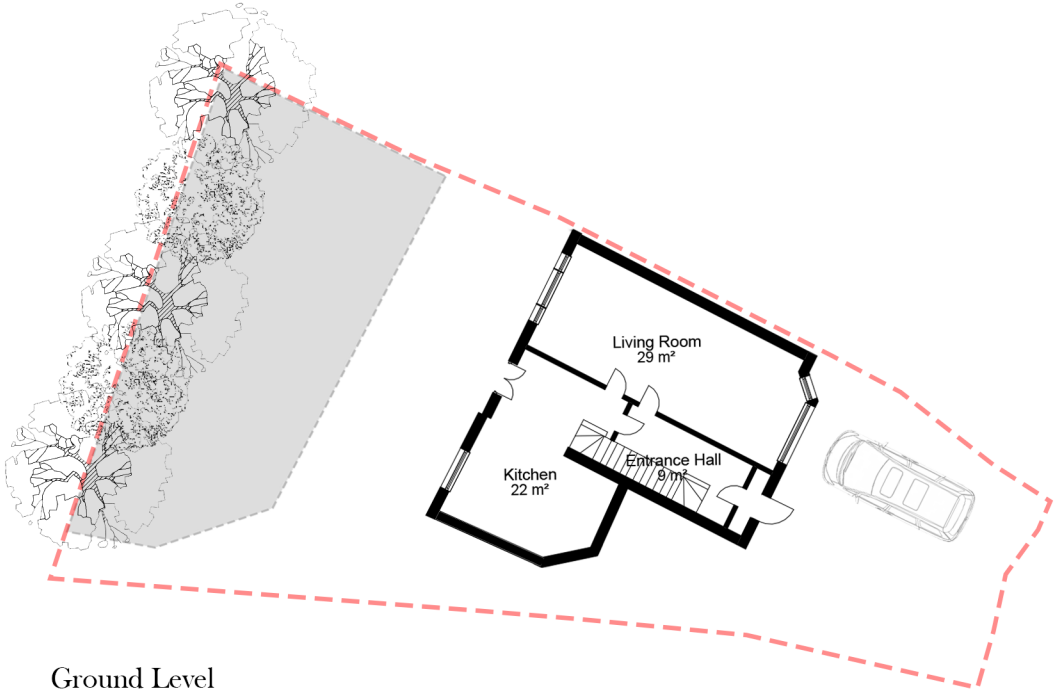

Ground Level

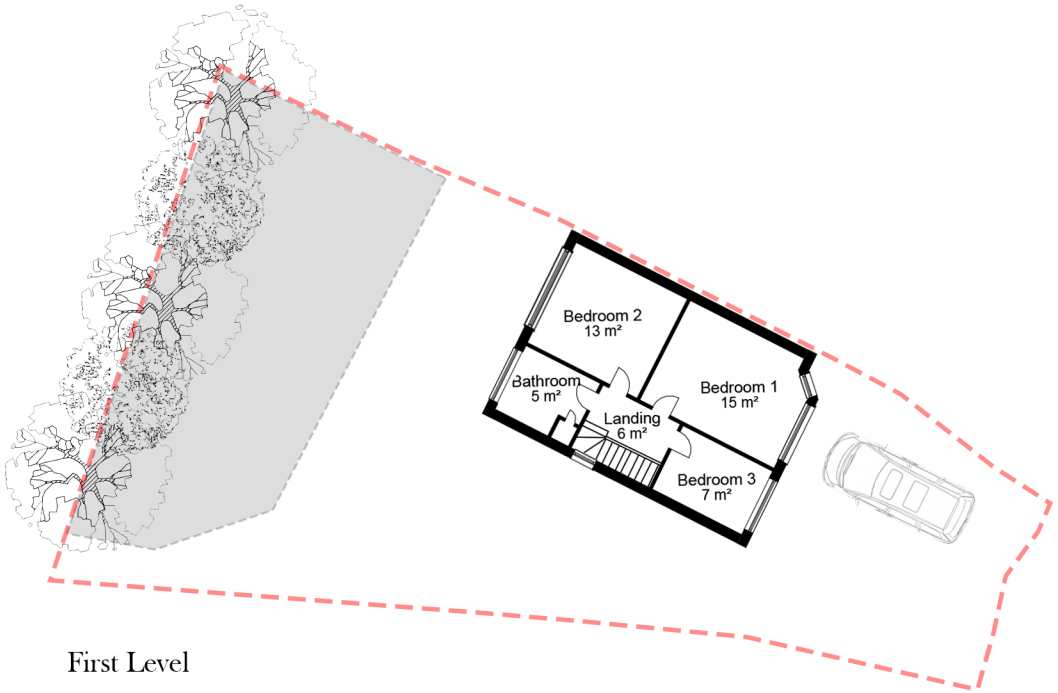

First Level

Scale 1:200

0 2 4 6 8 10 12 14 16 18 20 m


NOTE: The ground level of the property will remain as existing.

KEY

Property's existing garden

Property's garden & driveway boundary line

Proposal

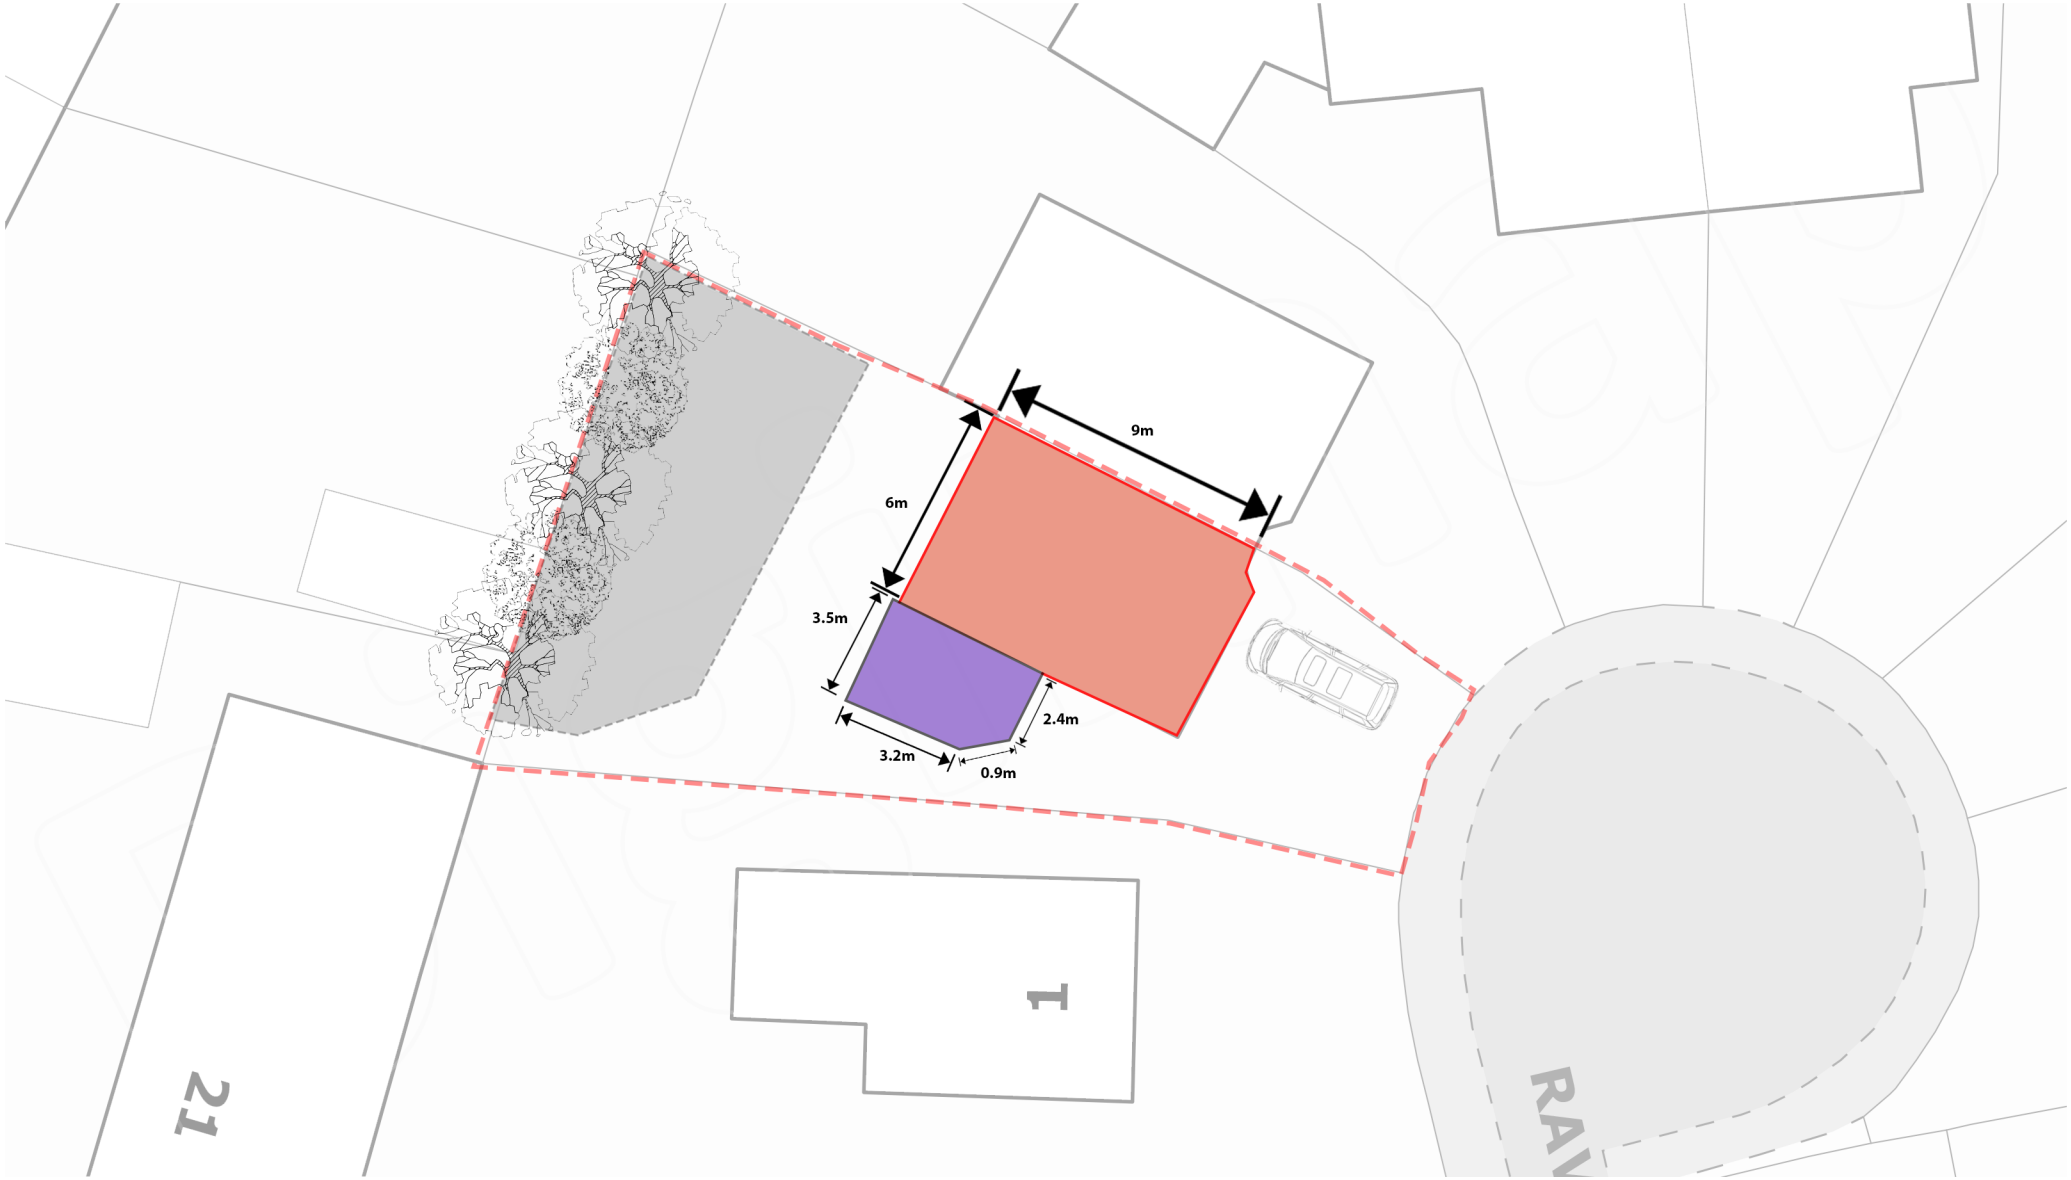

First Level

KEY

Existing Property- First Level

Proposal- First level

Property's garden & driveway boundary line

Property's existing garden

Scale 1:200

0 2 4 6 8 10 12 14 16 18 20 m

NOTE: The proposal is an extension on the first level of the exisiting property. The proposal is an extension upwards following the exisiting layout from the ground floor.

Proposed Plans



Ground Level



First Level

Scale 1:200

0 2 4 6 8 10 12 14 16 18 20 m

NOTE: The ground level of the property will remain as existing.

KEY


Property's existing garden

Property's garden & driveway boundary line


Existing Elevations



Front Elevation

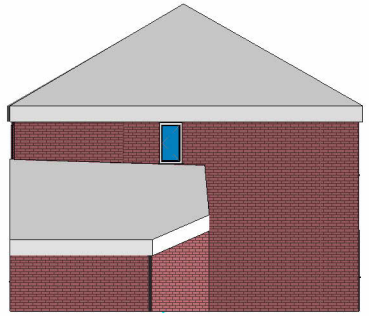

Side Elevation

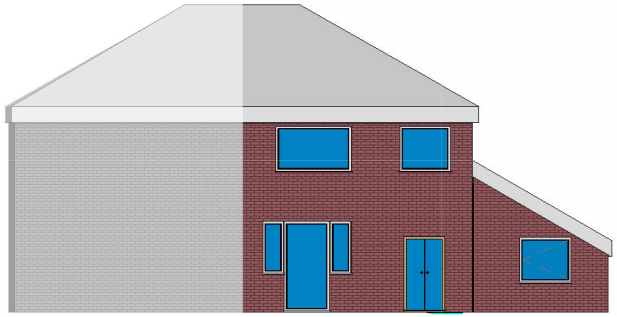

Rear Elevation


Scale 1:200

0 2 4 6 8 10 12 14 16 18 20 m


Proposed Elevations



Front Elevation

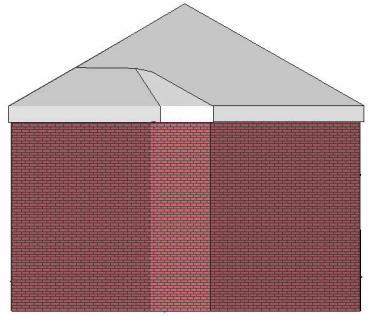

Side Elevation

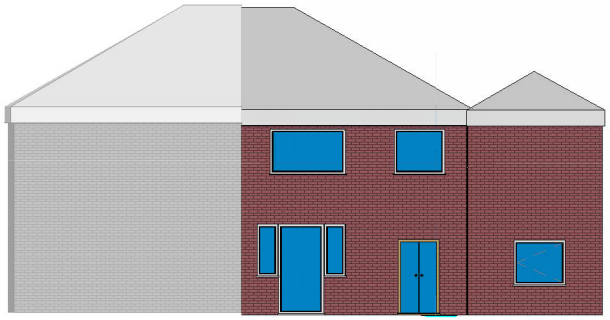

Rear Elevation

Scale 1:200

0 2 4 6 8 10 12 14 16 18 20 m