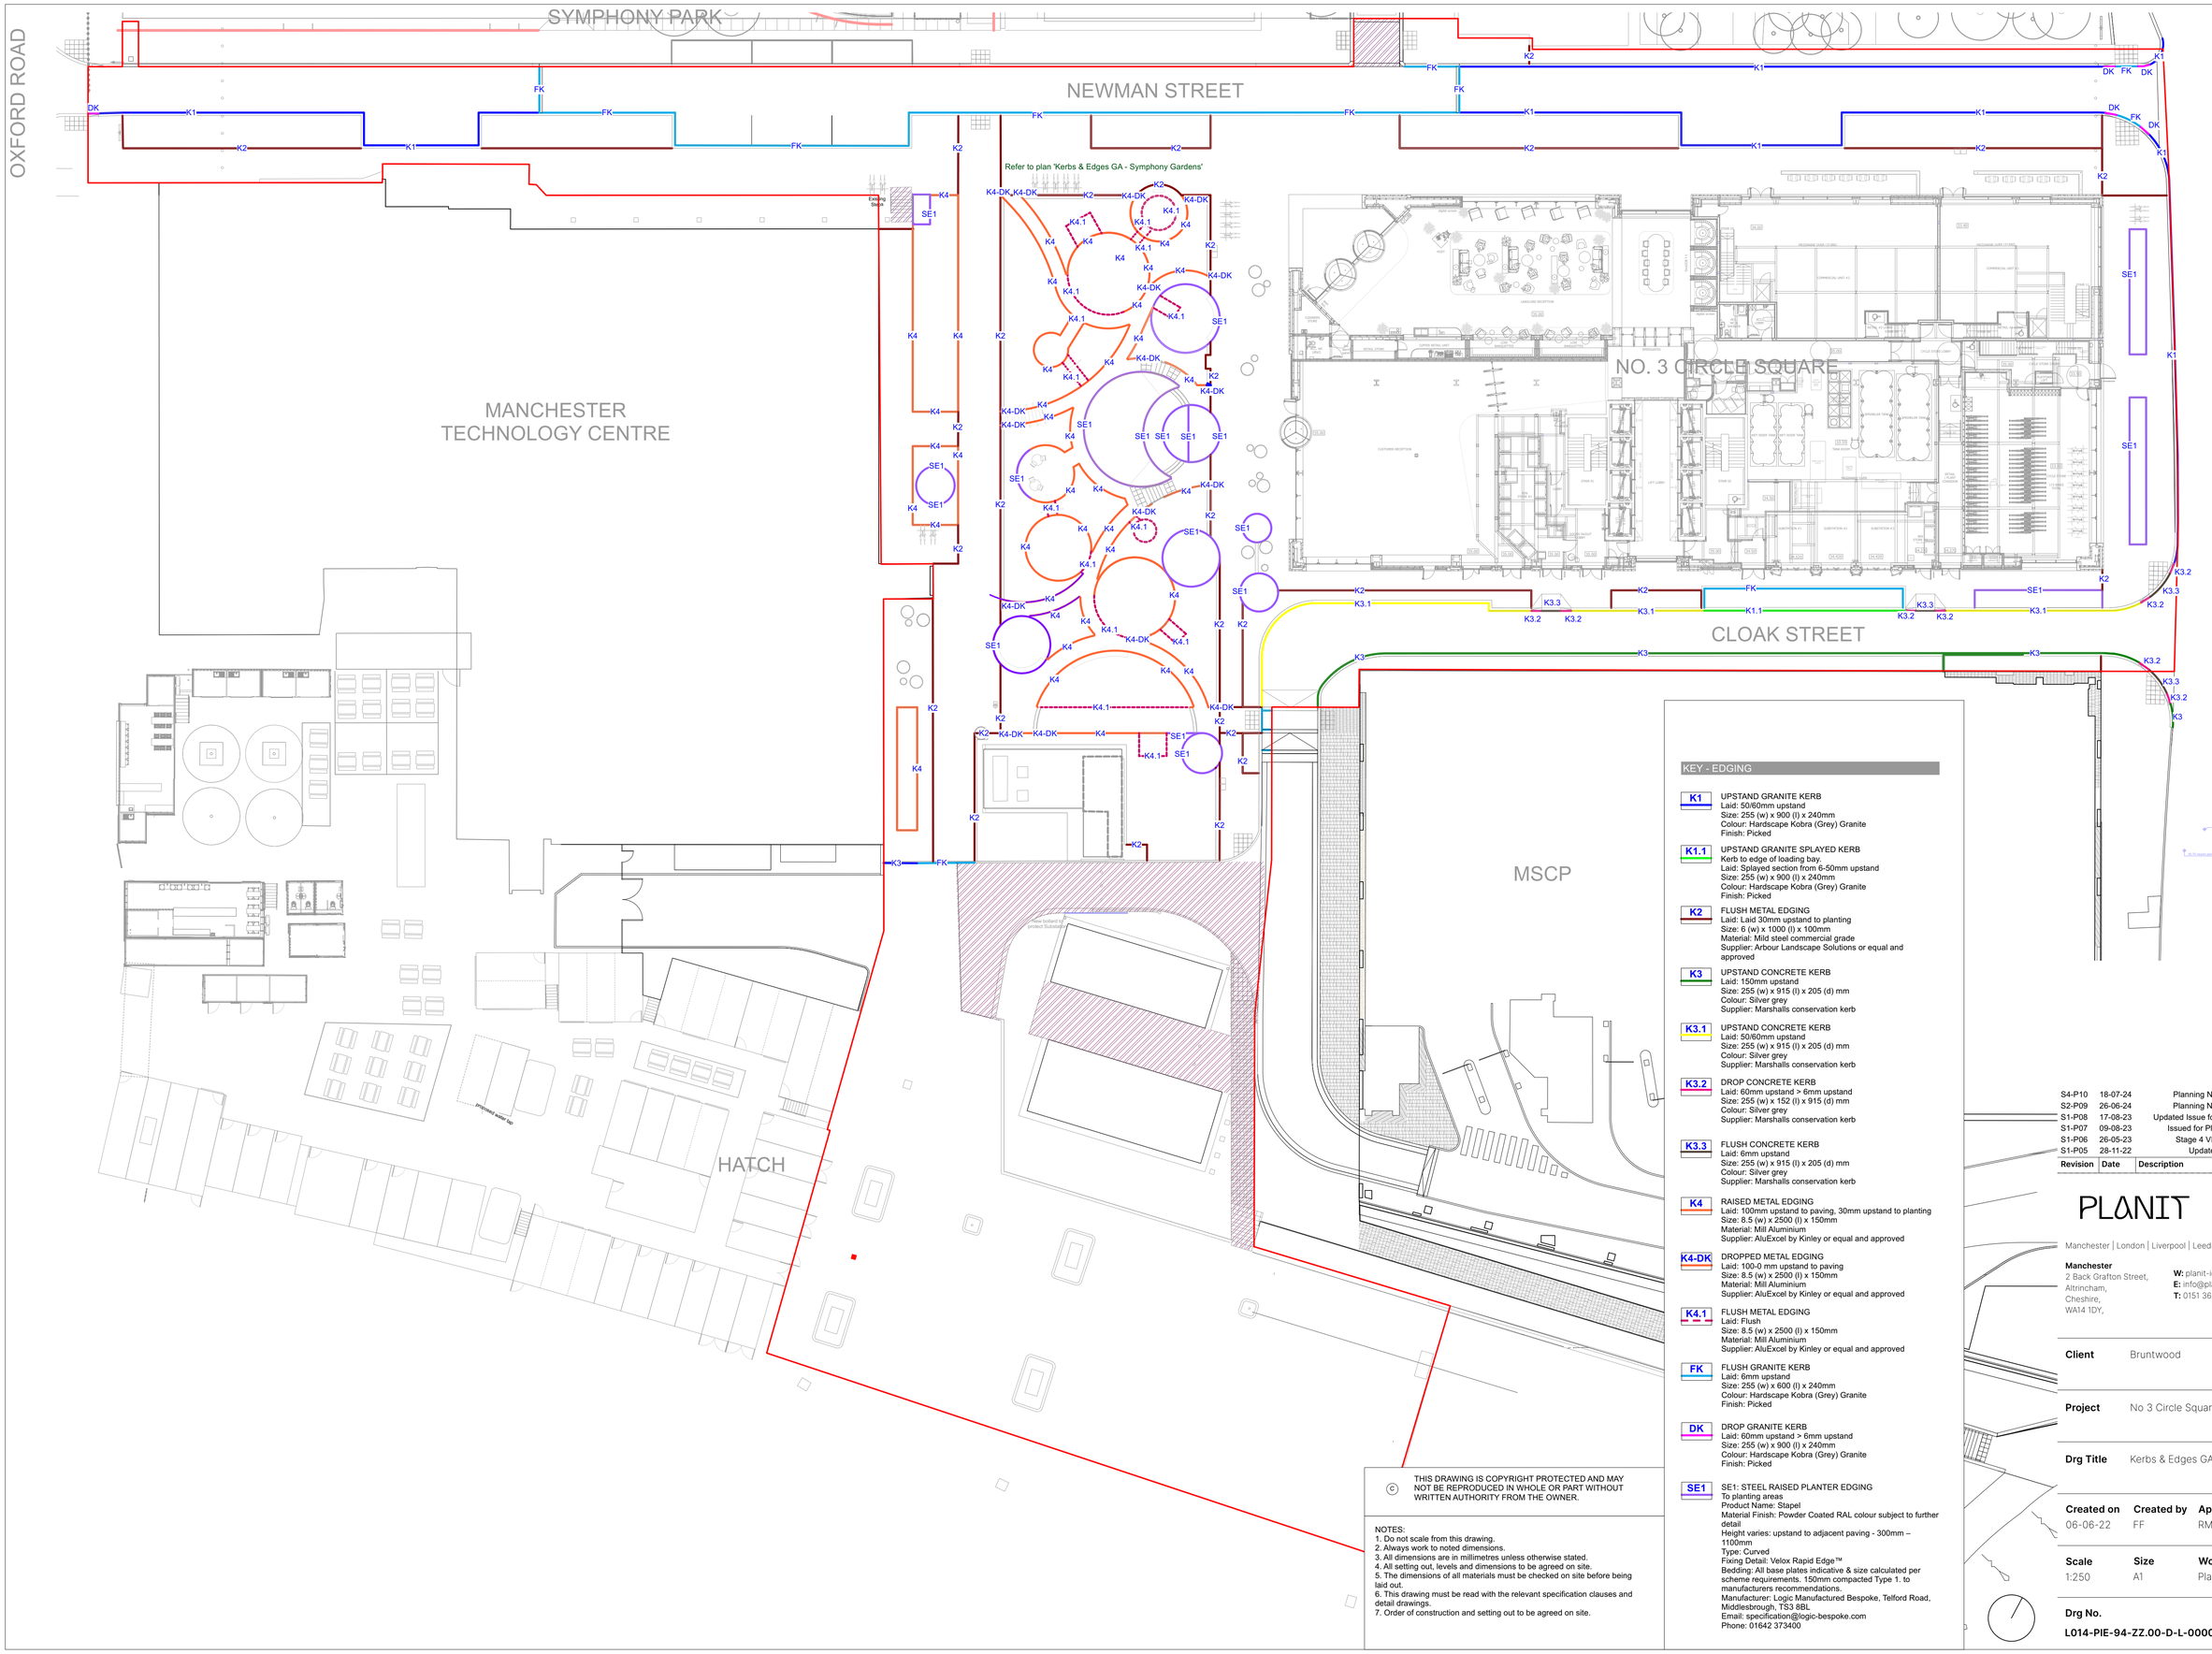


© THIS DRAWING IS COPYRIGHT PROTECTED AND MAY NOT BE REPRODUCED IN WHOLE OR PART WITHOUT WRITTEN AUTHORITY FROM THE OWNER.

NOTES:
1. Do not scale from this drawing.
2. Always work to noted dimensions.
3. All dimensions are in millimetres unless otherwise stated.
4. All setting out, levels and dimensions to be agreed on site.
5. The dimensions of all materials must be checked on site before being laid out.
6. This drawing must be read with the relevant specification clauses and detail drawings.
7. Order of construction and setting out to be agreed on site.

KEY - EDGING

K1 UPSTAND GRANITE KERB
Laid: 50/60mm upstand
Size: 255 (w) x 900 (l) x 240mm
Colour: Hardscape Kobra (Grey) Granite
Finish: Picked

K1.1 UPSTAND GRANITE SPLAYED KERB
Kerb to edge of loading bay.
Laid: Splayed section from 6-50mm upstand
Size: 255 (w) x 900 (l) x 240mm
Colour: Hardscape Kobra (Grey) Granite
Finish: Picked

K2 FLUSH METAL EDGING
Laid: Laid 30mm upstand to planting
Size: 6 (w) x 1000 (l) x 100mm
Material: Mild steel commercial grade
Supplier: Arbour Landscape Solutions or equal and approved

K3 UPSTAND CONCRETE KERB
Laid: 150mm upstand
Size: 255 (w) x 915 (l) x 205 (d) mm
Colour: Silver grey
Supplier: Marshalls conservation kerb

K3.1 UPSTAND CONCRETE KERB
Laid: 50/60mm upstand
Size: 255 (w) x 915 (l) x 205 (d) mm
Colour: Silver grey
Supplier: Marshalls conservation kerb

K3.2 DROP CONCRETE KERB
Laid: 60mm upstand > 6mm upstand
Size: 255 (w) x 152 (l) x 915 (d) mm
Colour: Silver grey
Supplier: Marshalls conservation kerb

K3.3 FLUSH CONCRETE KERB
Laid: 6mm upstand
Size: 255 (w) x 915 (l) x 205 (d) mm
Colour: Silver grey
Supplier: Marshalls conservation kerb

K4 RAISED METAL EDGING
Laid: 100mm upstand to paving, 30mm upstand to planting
Size: 8.5 (w) x 2500 (l) x 150mm
Material: Mill Aluminium
Supplier: AluExcel by Kinley or equal and approved

K4-DK DROPPED METAL EDGING
Laid: 100-0 mm upstand to paving
Size: 8.5 (w) x 2500 (l) x 150mm
Material: Mill Aluminium
Supplier: AluExcel by Kinley or equal and approved

K4.1 FLUSH METAL EDGING
Laid: Flush
Size: 8.5 (w) x 2500 (l) x 150mm
Material: Mill Aluminium
Supplier: AluExcel by Kinley or equal and approved

FK FLUSH GRANITE KERB
Laid: 6mm upstand
Size: 255 (w) x 600 (l) x 240mm
Colour: Hardscape Kobra (Grey) Granite
Finish: Picked

DK DROP GRANITE KERB
Laid: 60mm upstand > 6mm upstand
Size: 255 (w) x 900 (l) x 240mm
Colour: Hardscape Kobra (Grey) Granite
Finish: Picked

SE1 SE1: STEEL RAISED PLANTER EDGING
To planting areas
Product Name: Stapel
Material Finish: Powder Coated RAL colour subject to further detail
Height varies: upstand to adjacent paving - 300mm – 1100mm
Type: Curved
Fixing Detail: Velox Rapid Edge™
Bedding: All base plates indicative & size calculated per scheme requirements. 150mm compacted Type 1. to manufacturers recommendations.
Manufacturer: Logic Manufactured Bespoke, Telford Road, Middlesbrough, TS3 8BL
Email: specification@logic-bespoke.com
Phone: 01642 373400

Revision	Date	Description	Drawn	Apprvd.
S4-P10	18-07-24	Planning NMA update	BR	RM
S2-P09	26-06-24	Planning NMA update	VS	RM
S1-P08	17-08-23	Updated Issue for Planning NMA	CB	RM
S1-P07	09-08-23	Issued for Planning NMA	RD	VE
S1-P06	26-05-23	Stage 4 VE Updates	VE	RM
S1-P05	28-11-22	Updated Key	VE	RM

PLANIT
Manchester | London | Liverpool | Leeds | Standish
Manchester
2 Back Grafton Street,
Altrincham,
Cheshire,
WA14 1DY,
W: planit-ie.com
E: info@planit-ie.com
T: 0151 363 1230

Client Bruntwood

Project No 3 Circle Square, Manchester

Drg Title Kerbs & Edges GA

Created on	Created by	Approved by
06-06-22	FF	RM

Scale	Size	Workstage	Status
1:250	A1	Planning	Information

Drg No. L014-PIE-94-ZZ.00-D-L-000008
Suitability S4
Revision P10

© Planit I.E. Limited