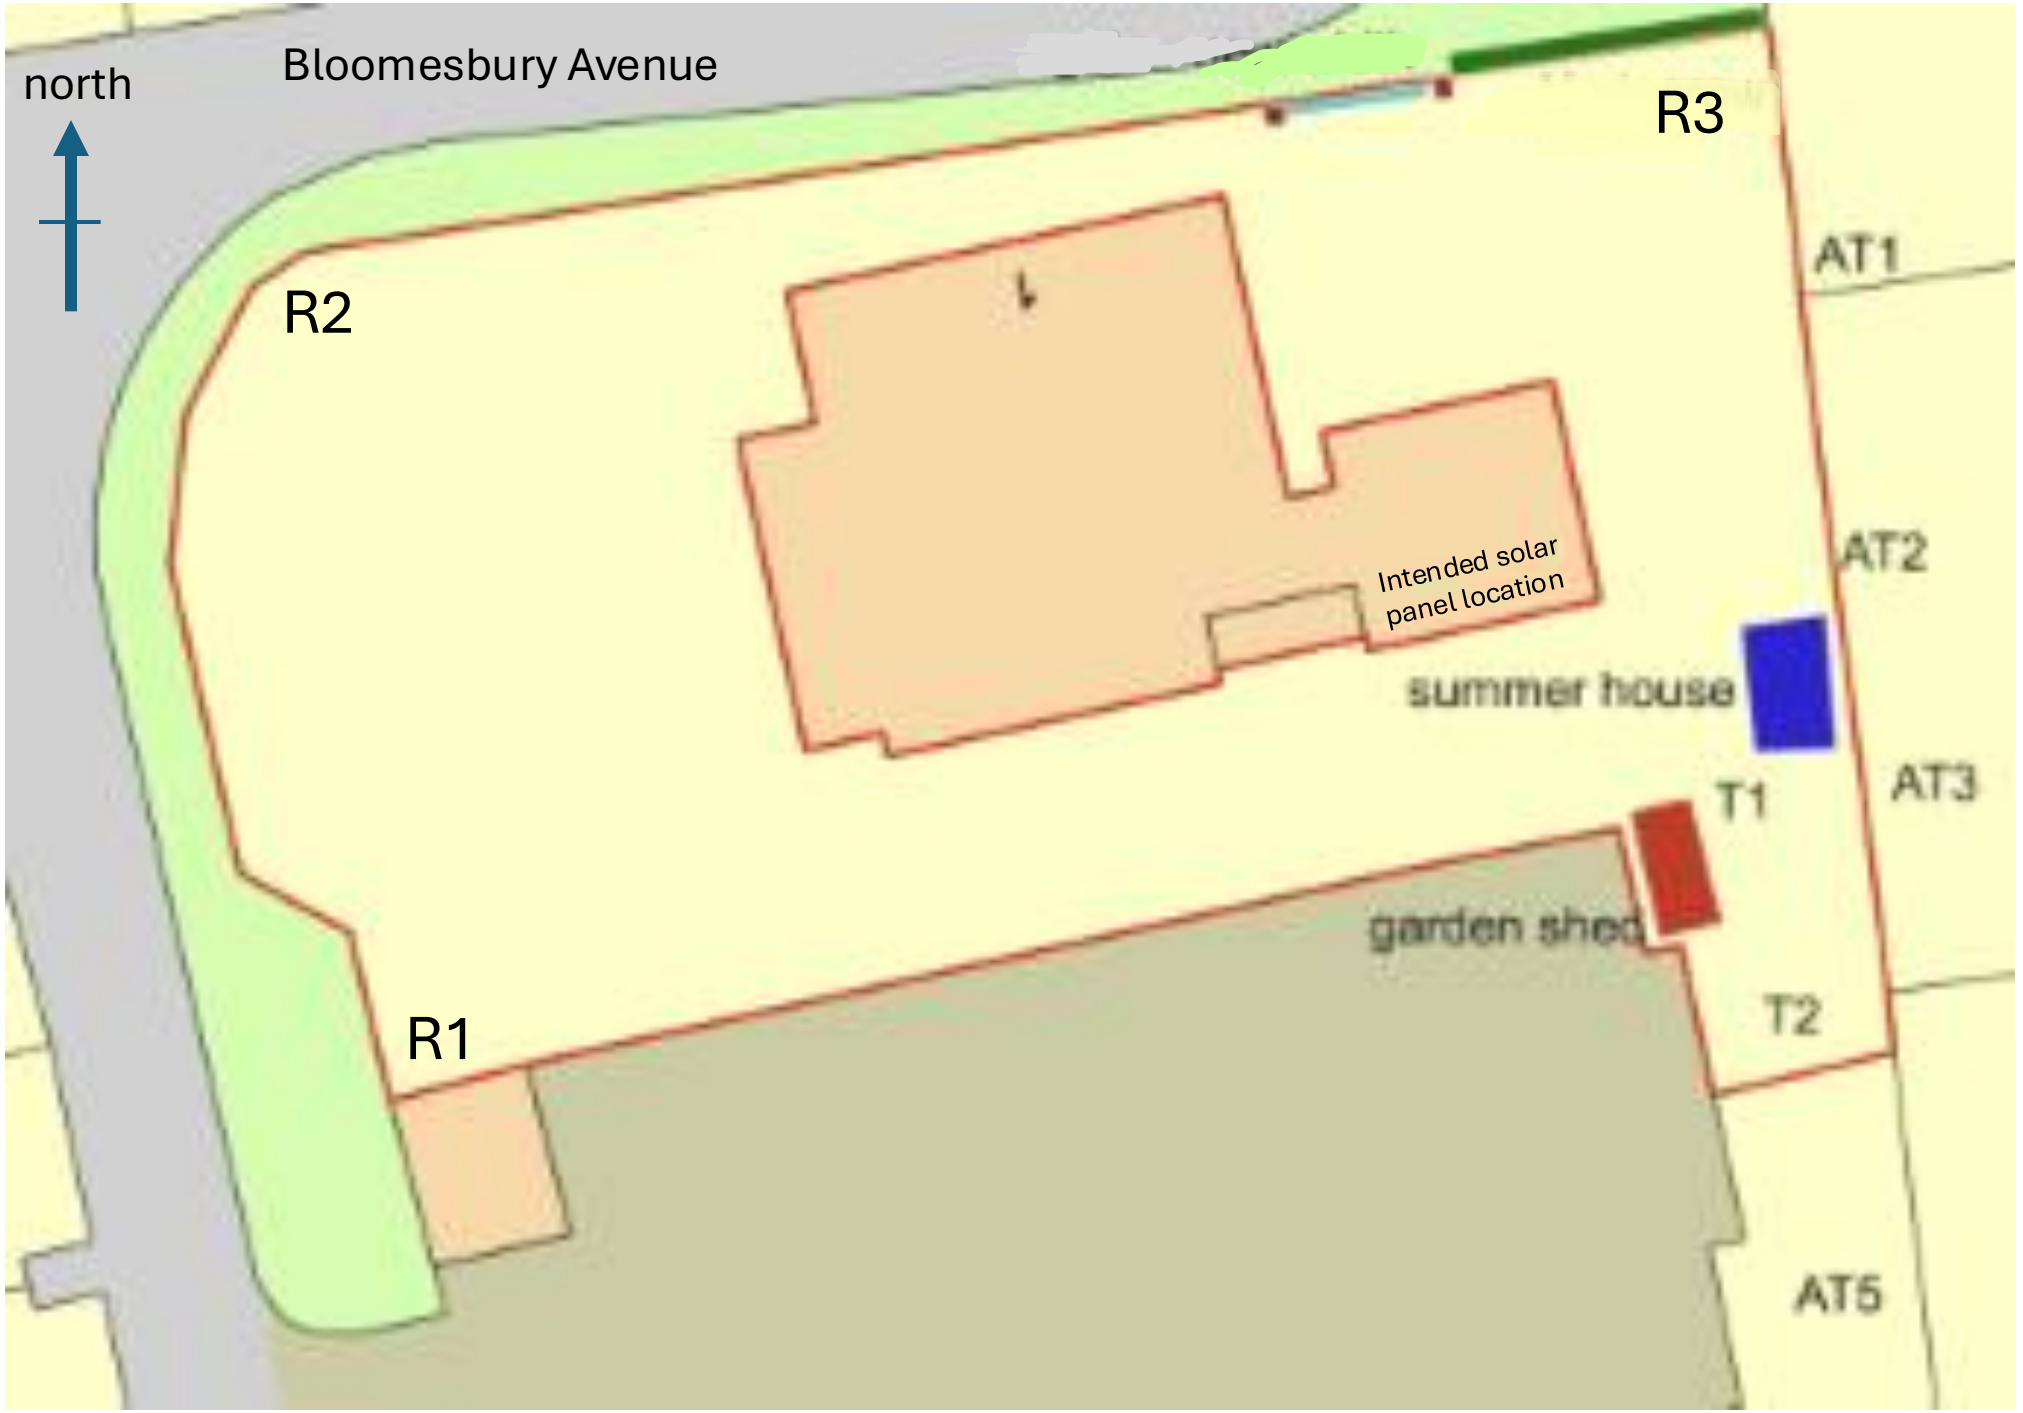


1 BLOOMESBURY AVENUE TREE PLAN

T1 – EXISTING LIME TREE

T2 – BIRCH TREE

R1 – MAGNOLIA TREE REPLANT

R2 – MOUNTAIN ASH ROWAN TREE (or similar) REPLANT

R3 – ORNAMENTAL TREE