



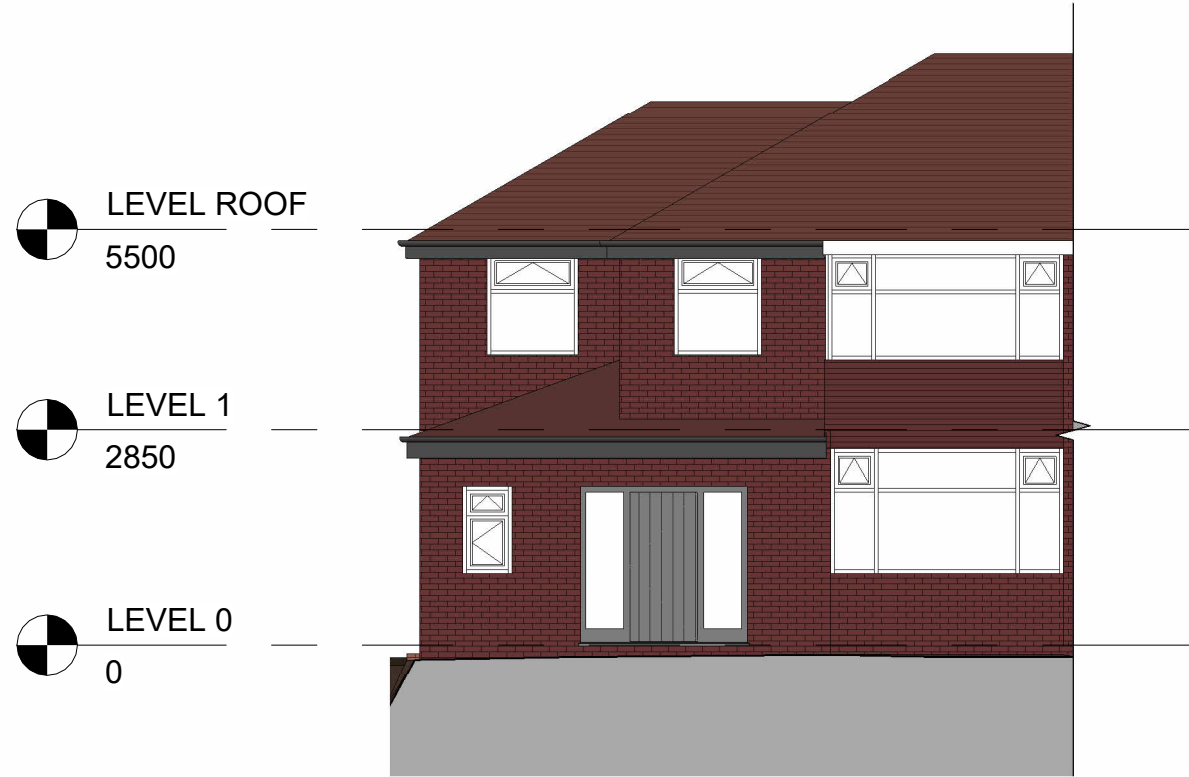


3 Front - Proposed
1 : 100

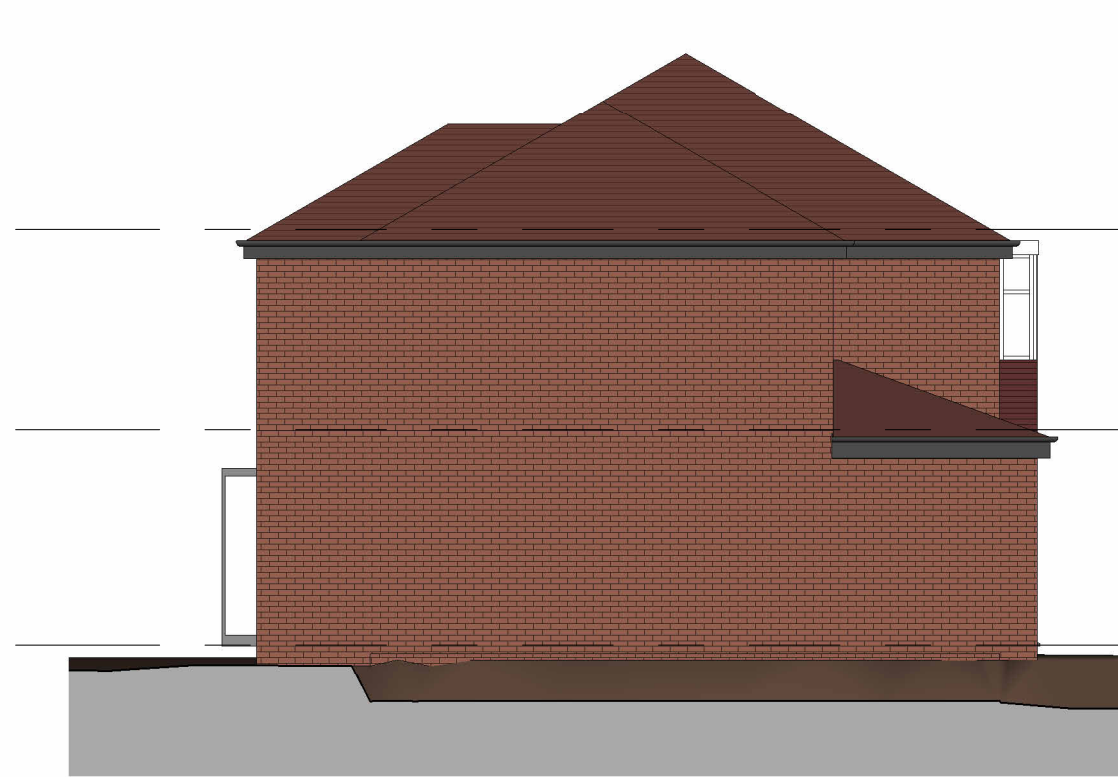


4 Left Side - Proposed
1 : 100




5 Rear - Proposed
1 : 100

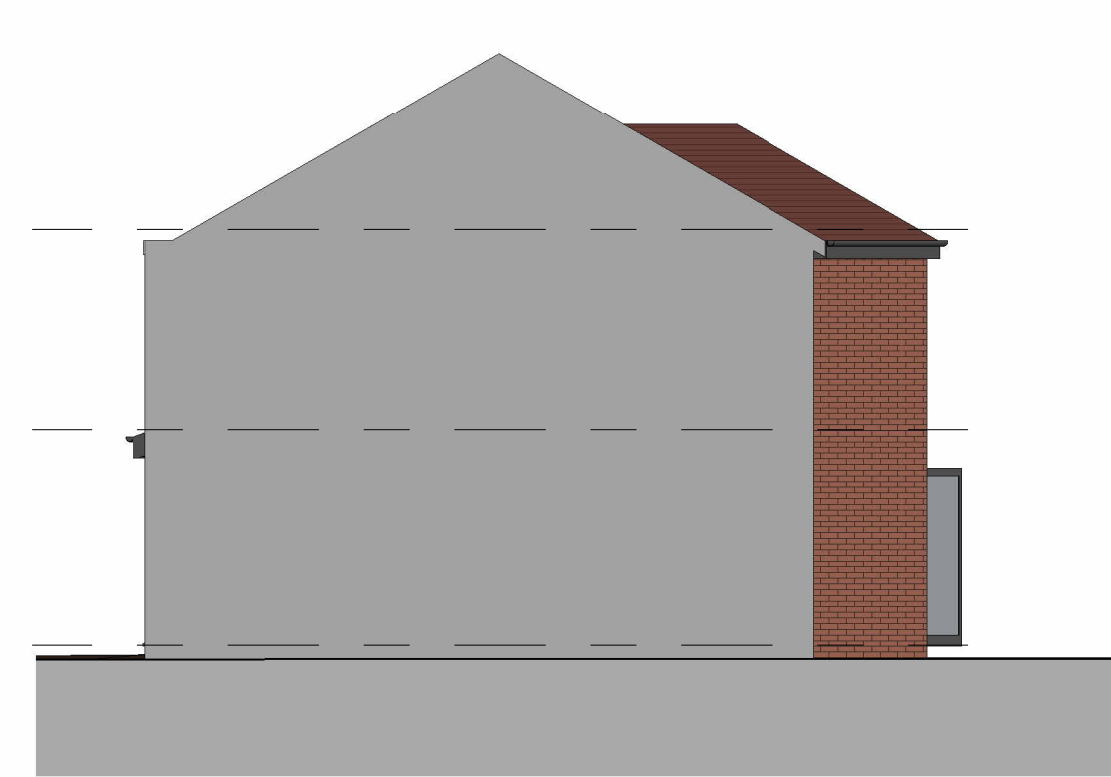

6 Right Side - Proposed
1 : 100

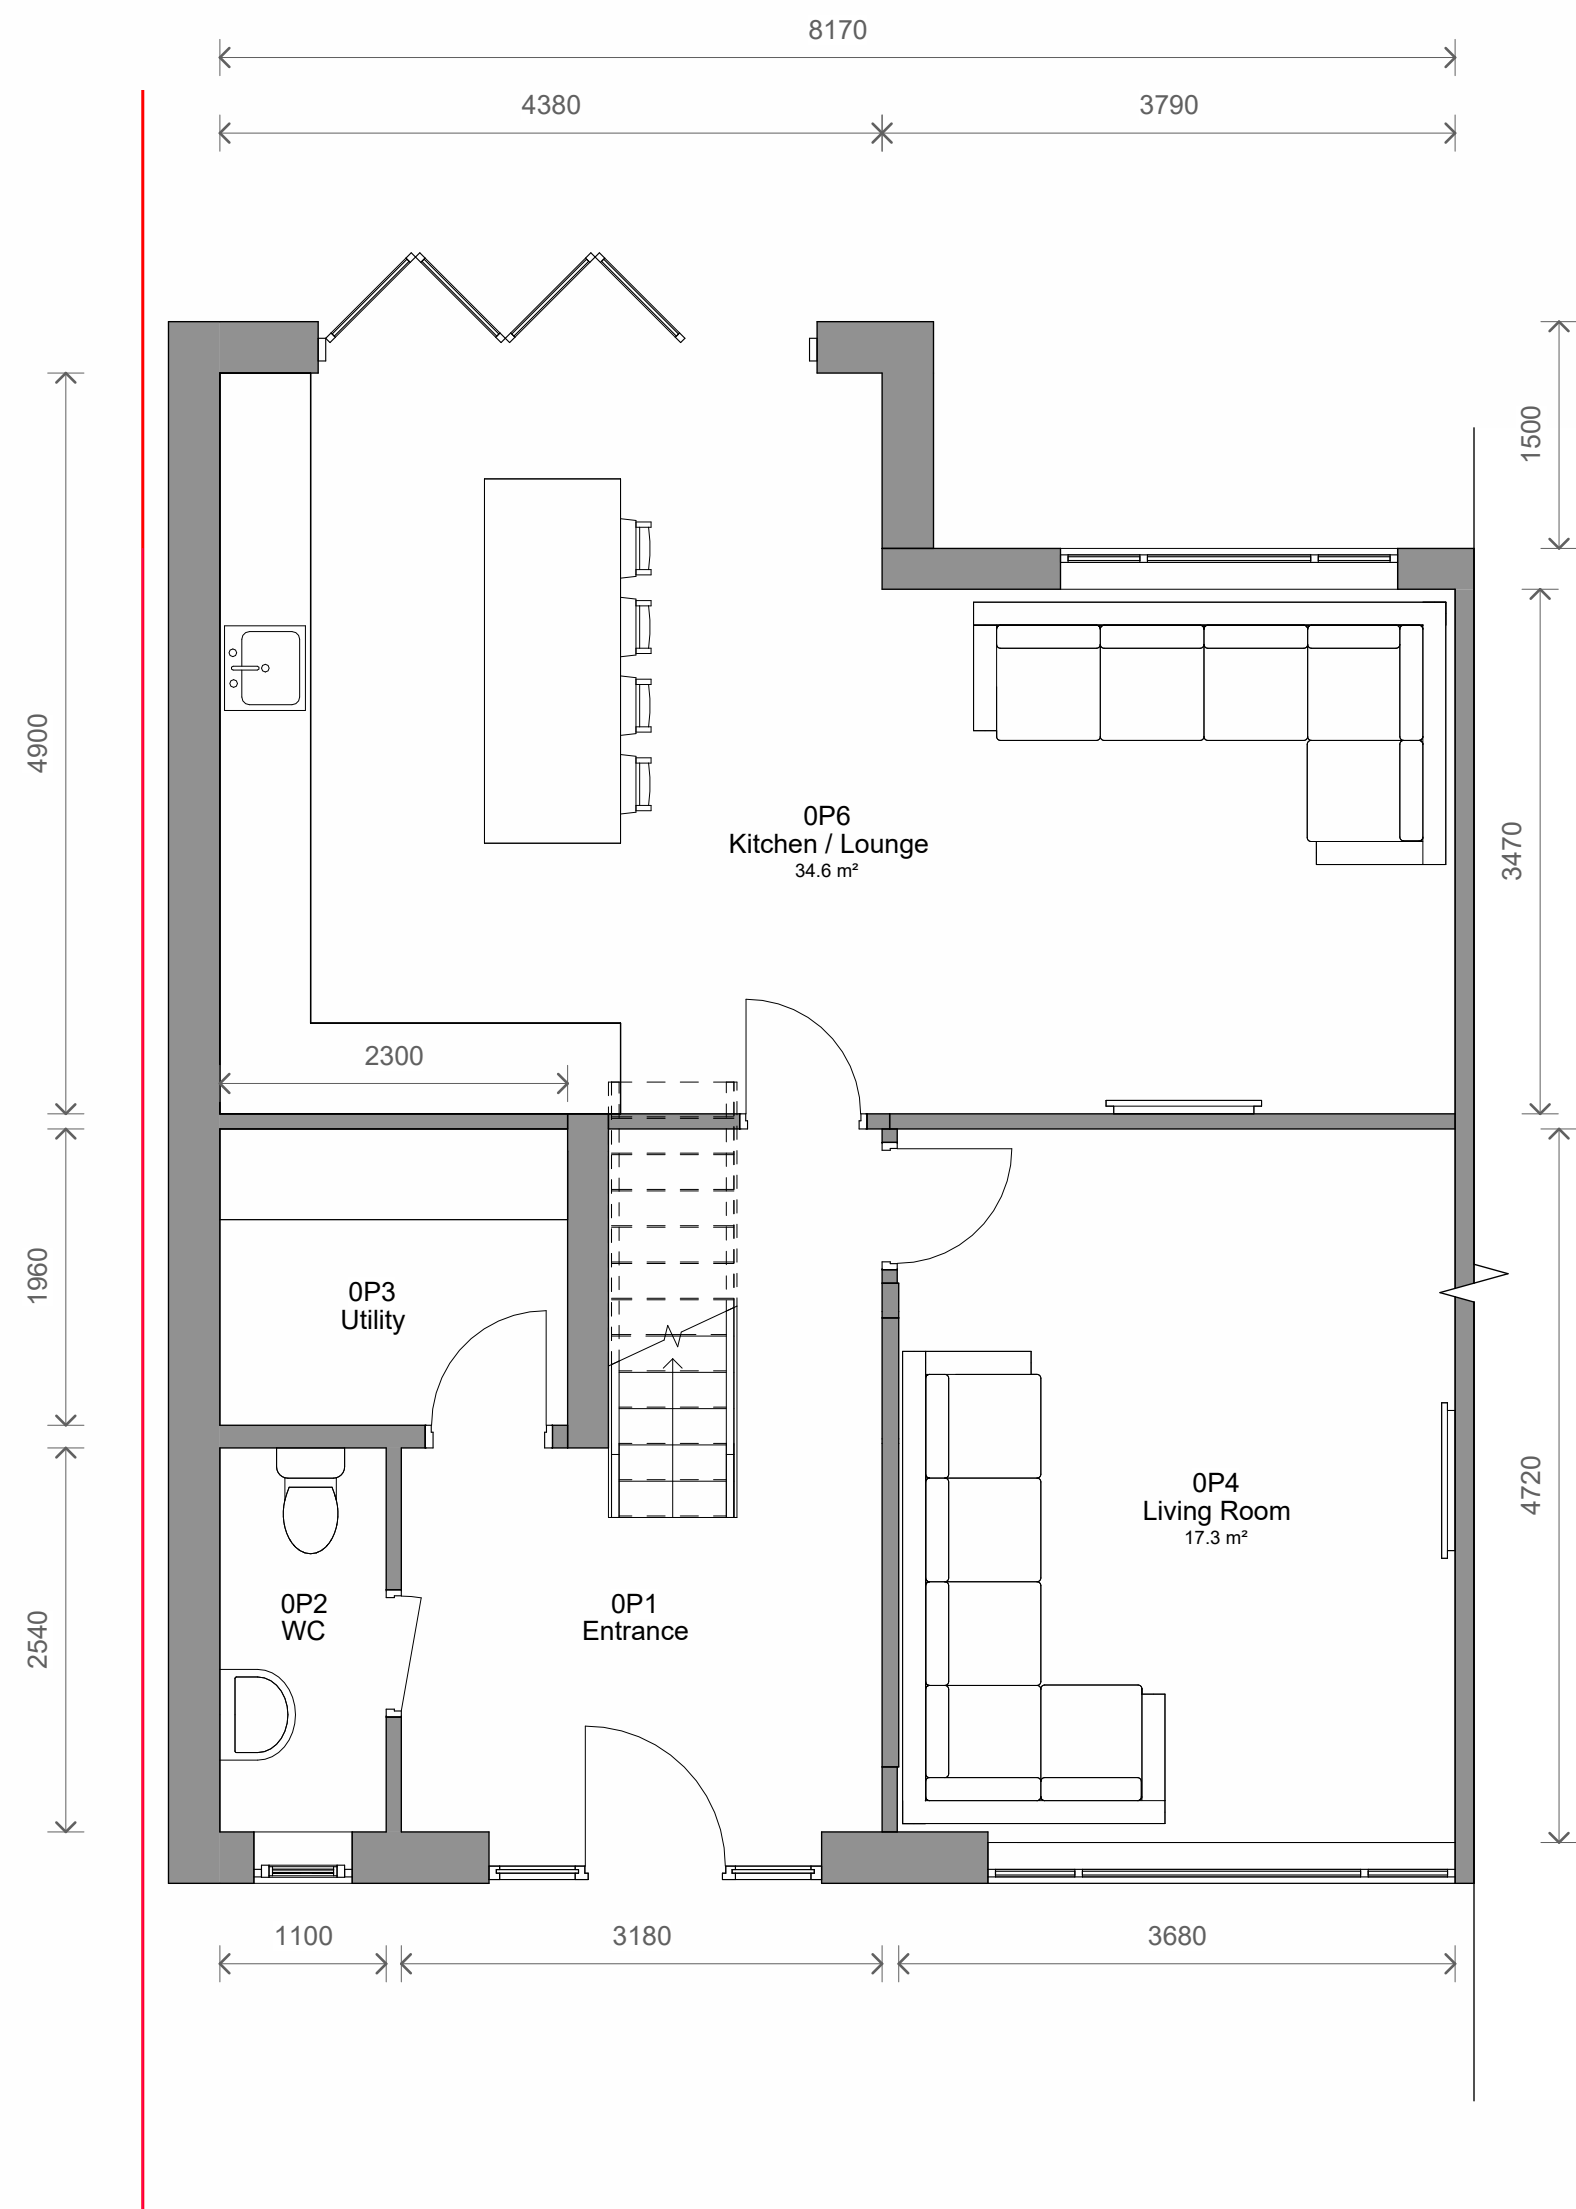

1 Level 0 - Proposed
1 : 50

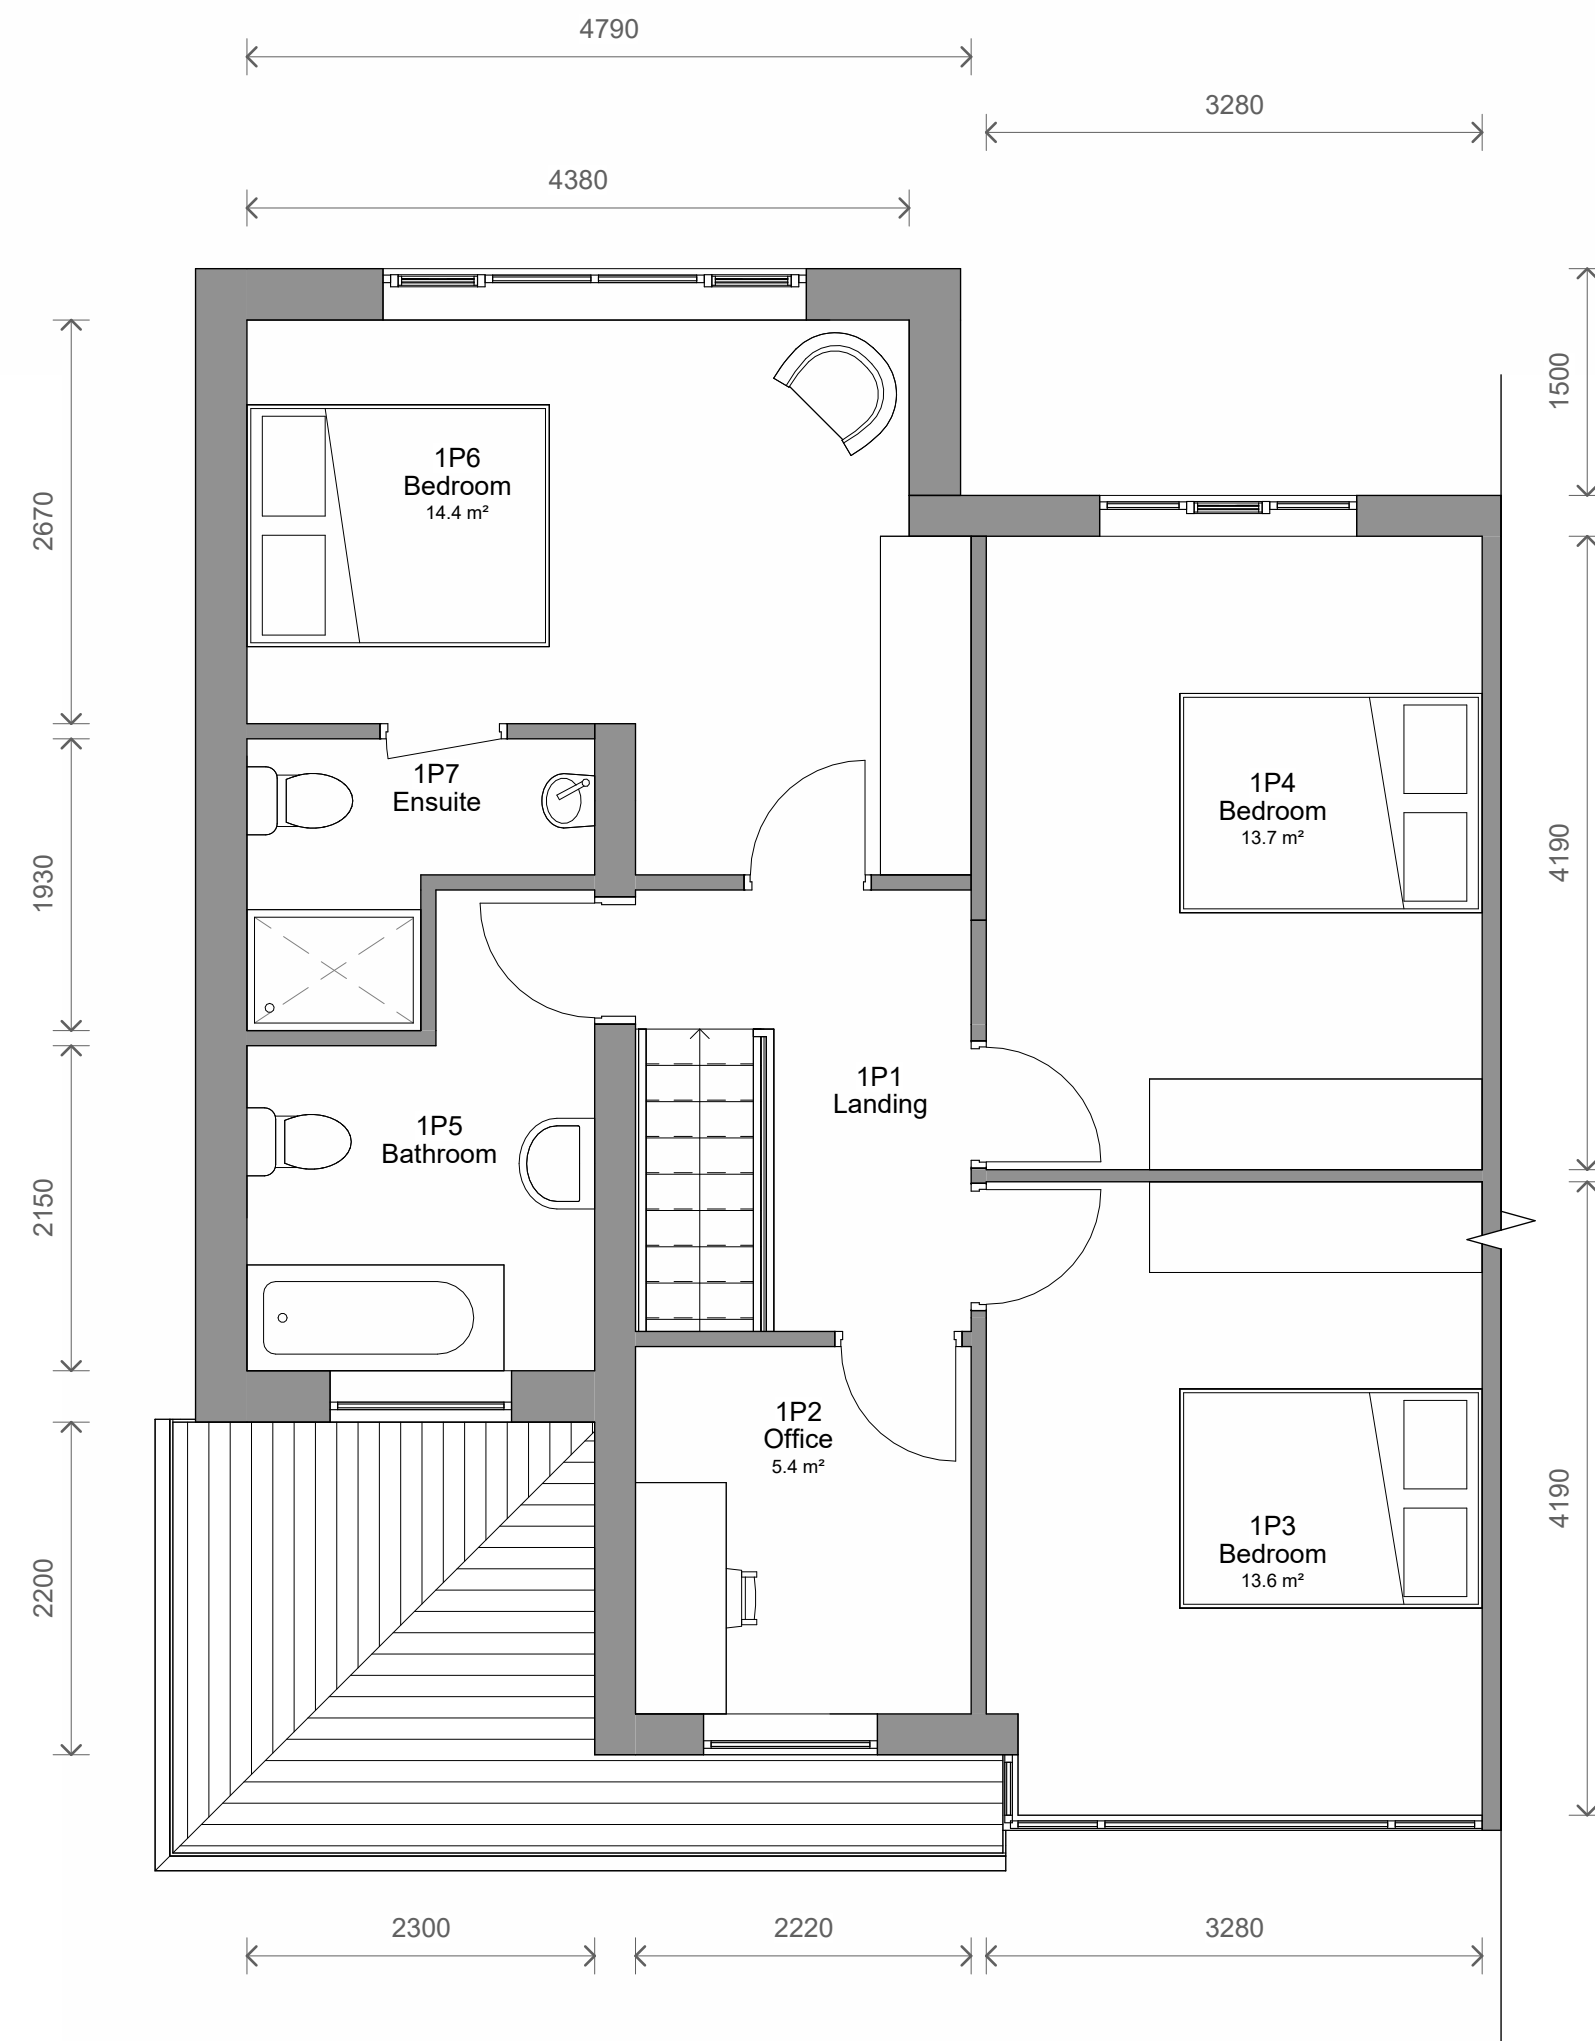

2 Level 1 - Proposed
1 : 50

3	Planning - Roof Hip	19/09/2024	TP
2	Planning - Comments	03/09/2024	TP
1	Revised Plans	26/07/2024	SG
No.	Description	Date	Initial

PROJECT 8 Gwendor Avenue, Manchester			
TITLE Proposed Plans and Elevations			
STATUS DESIGN			
DRAWN BY JB	DATE 16/07/2024	SCALE (@ A1) As indicated	
PROJECT NUMBER GSS24110.2	DRAWING NUMBER 003	REV 3	
GOLD SKETCH S T U D I O S www.goldsketch.co.uk info@goldsketch.co.uk 0161 792 9595			
NOTES © COPYRIGHT - ALL RIGHTS RESERVED. THIS DRAWING SHALL NOT BE REPRODUCED WITHOUT PRIOR WRITTEN CONSENT. DRAWING TO BE USED FOR THE STATUS INDICATED ONLY. ALL DIMENSIONS AND SETTING OUT SHALL BE CHECKED AND CONFIRMED ON SITE. ANY DISCREPANCIES TO BE REPORTED TO THE DESIGNER PRIOR TO THE COMMENCEMENT OF ANY WORK. ALL WORK AND MATERIALS TO BE IN ACCORDANCE WITH CURRENT BUILDING LEGISLATION, RELEVANT CODES OF PRACTICE AND BRITISH STANDARDS. ALL DIMENSIONS ON THIS DRAWING ARE IN MILLIMETRES UNLESS OTHERWISE STATED.			

