




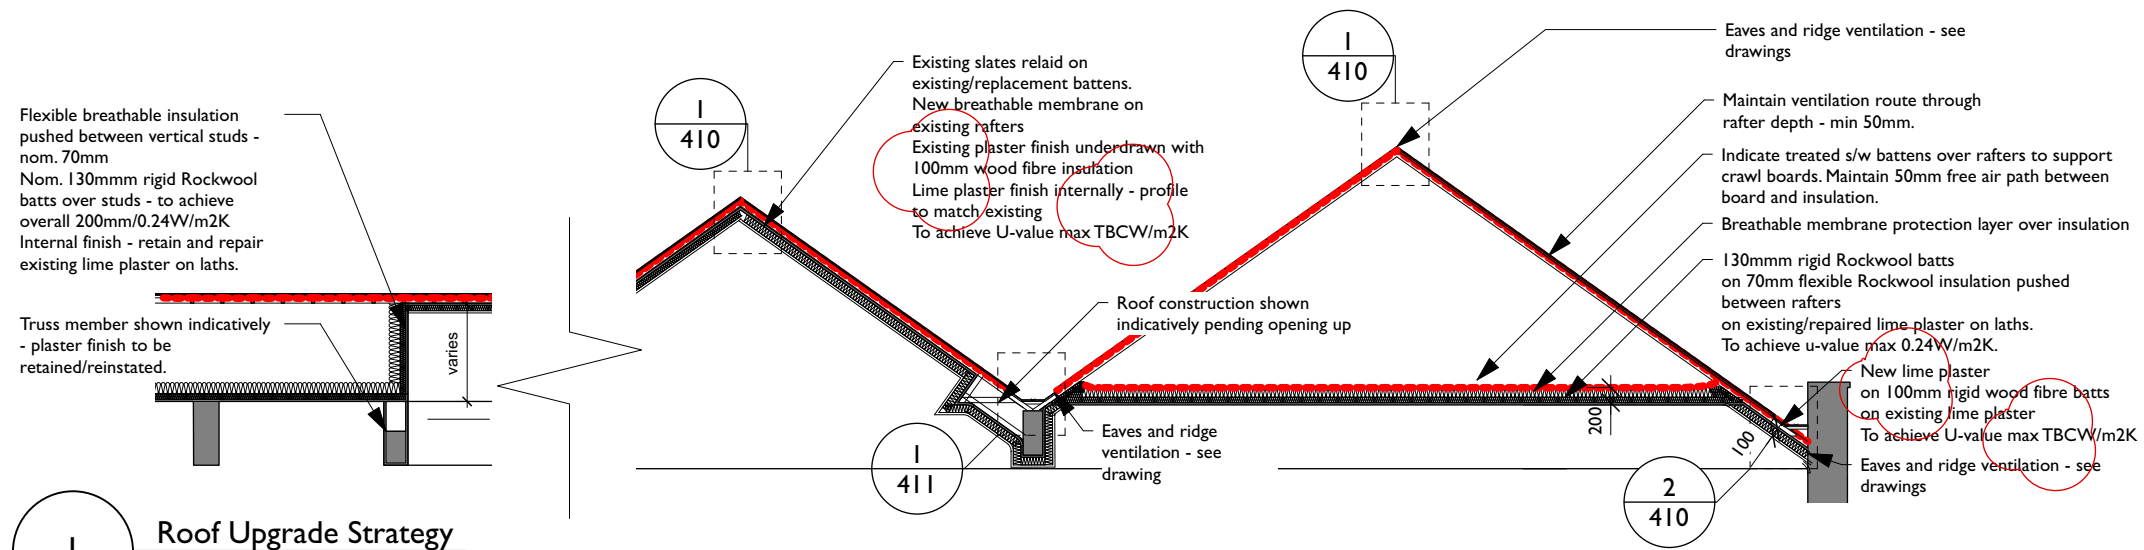

1 Roof Upgrade Strategy
Scale: 1:100

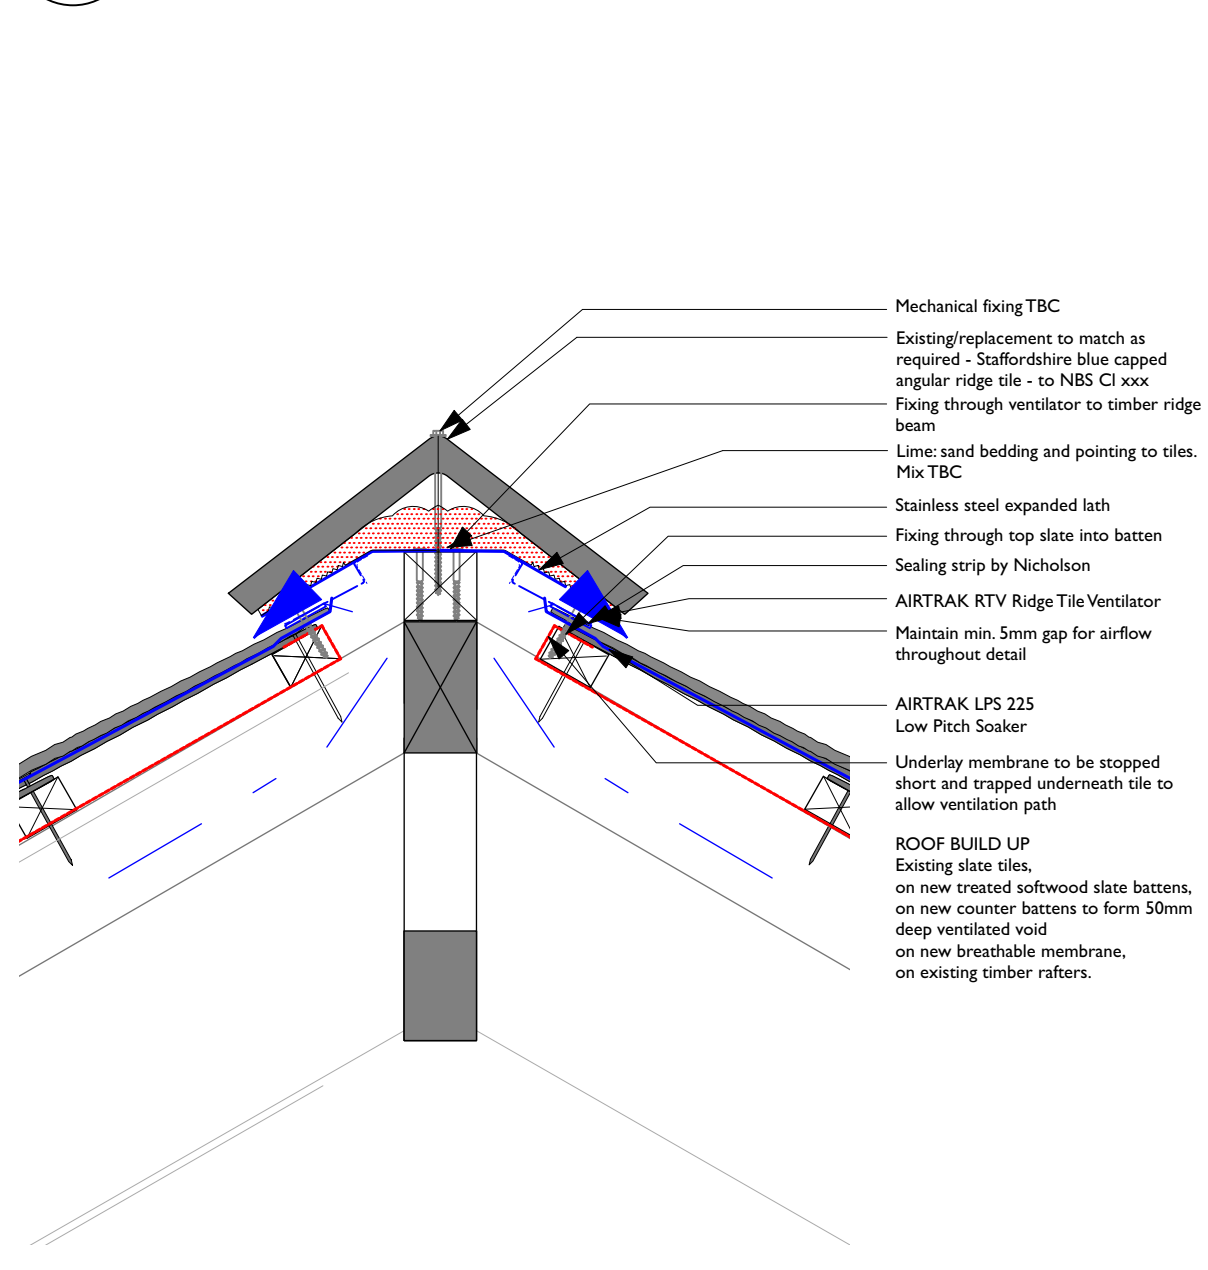

2 Tiled Ridge
Scale: 1:5

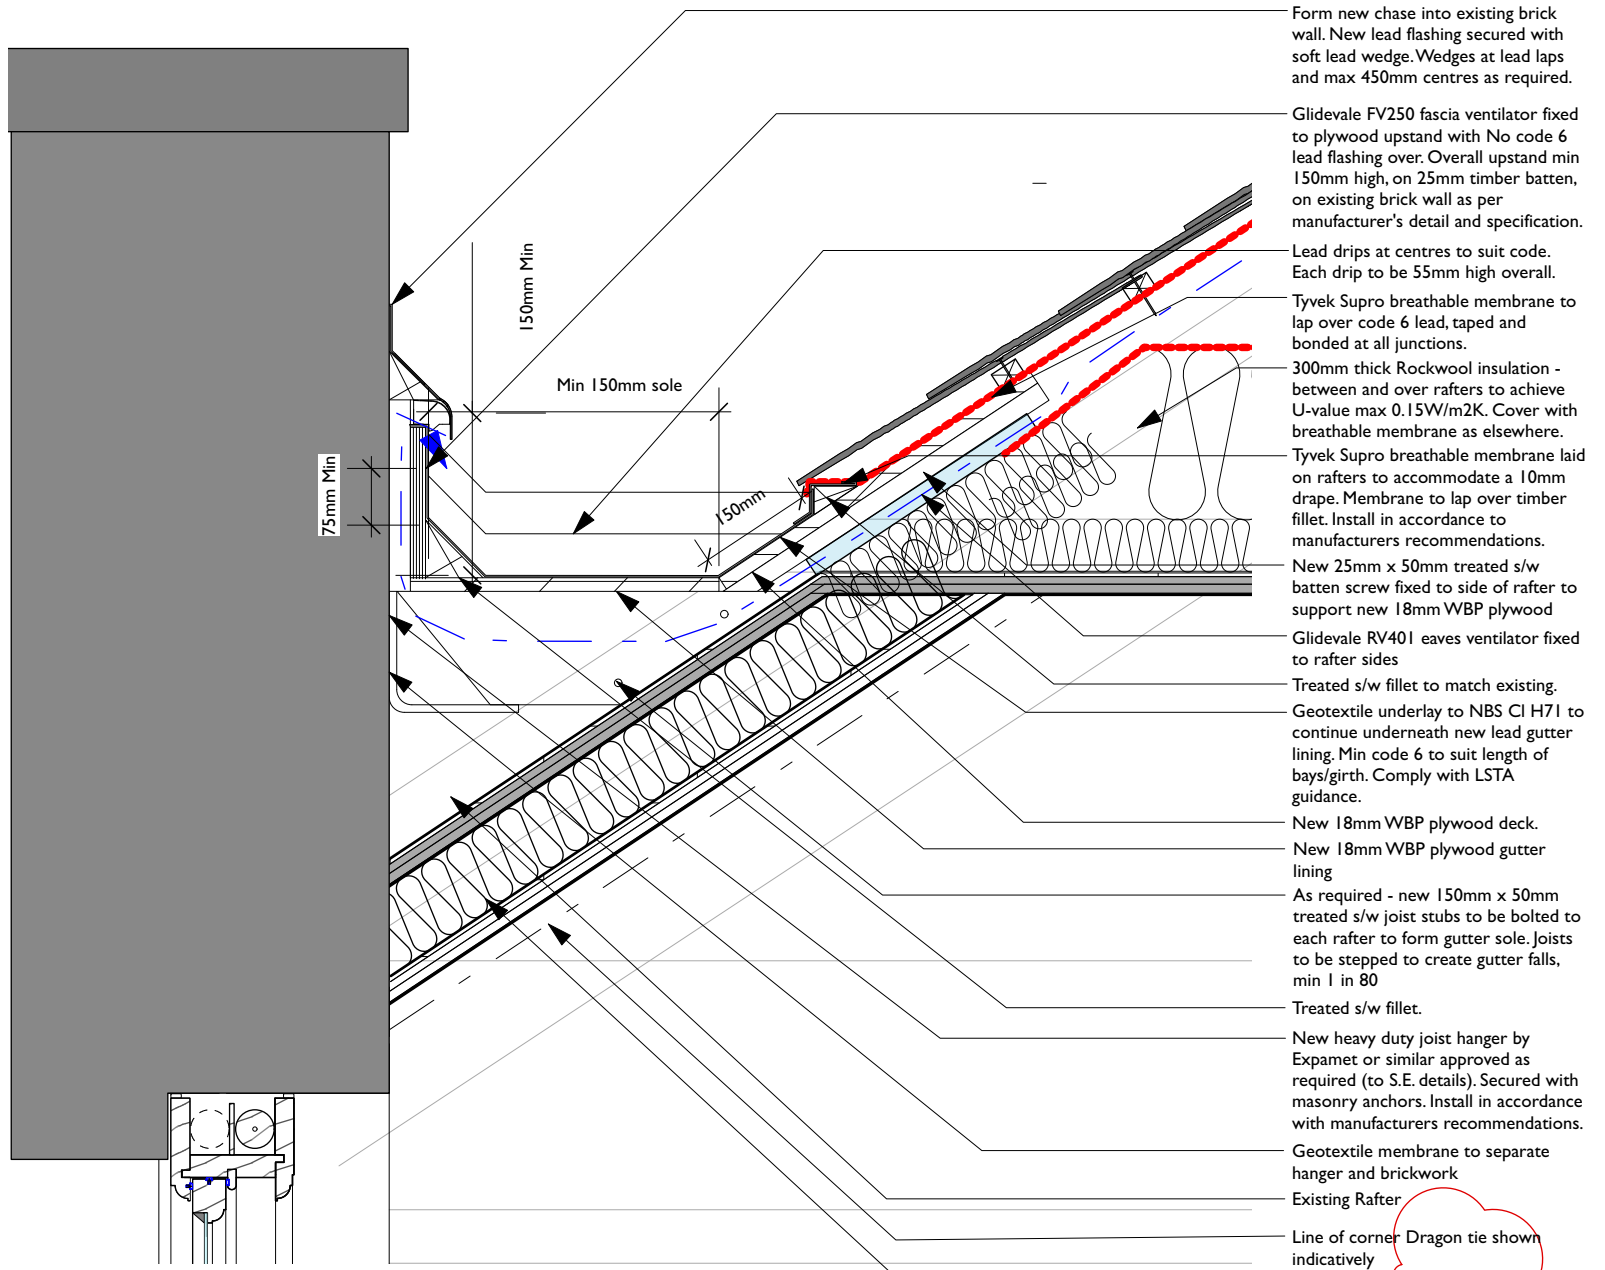

3 Parapet/Eaves Ventilation
Scale: 1:10

A	Sloped insulation thickness reduced following CO comments.		HW	HW
	Rev	Note	DRN CHK	

77-79 Mosley St, Manchester

Slate Roof Upgrade Details - Sheet 1

scheme	1995
drwg no.	P(410)
revision	A

scale	AS NOTED
date first drawn	Sept. 23
drawn	HW

SK sketch E existing P proposed T tender C construction FI final issue

www.ateliermb.co.uk
t 0161 236 0051
e architect@ateliermb.co.uk