



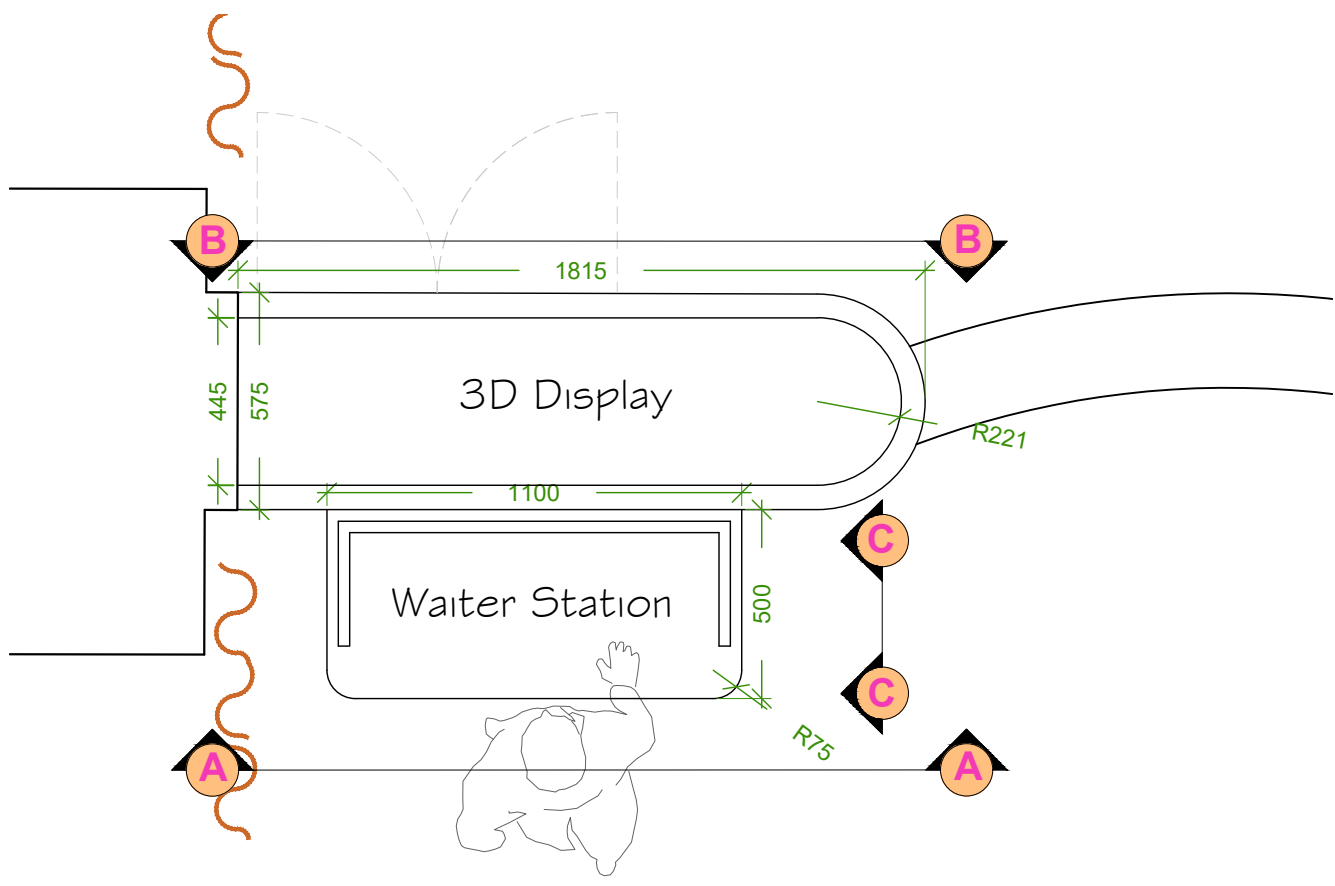


VIP DISPLAY AND WAITER STATION PLAN
SCALE: 1:20 @ A1

VIP WAITER STATION UNIT

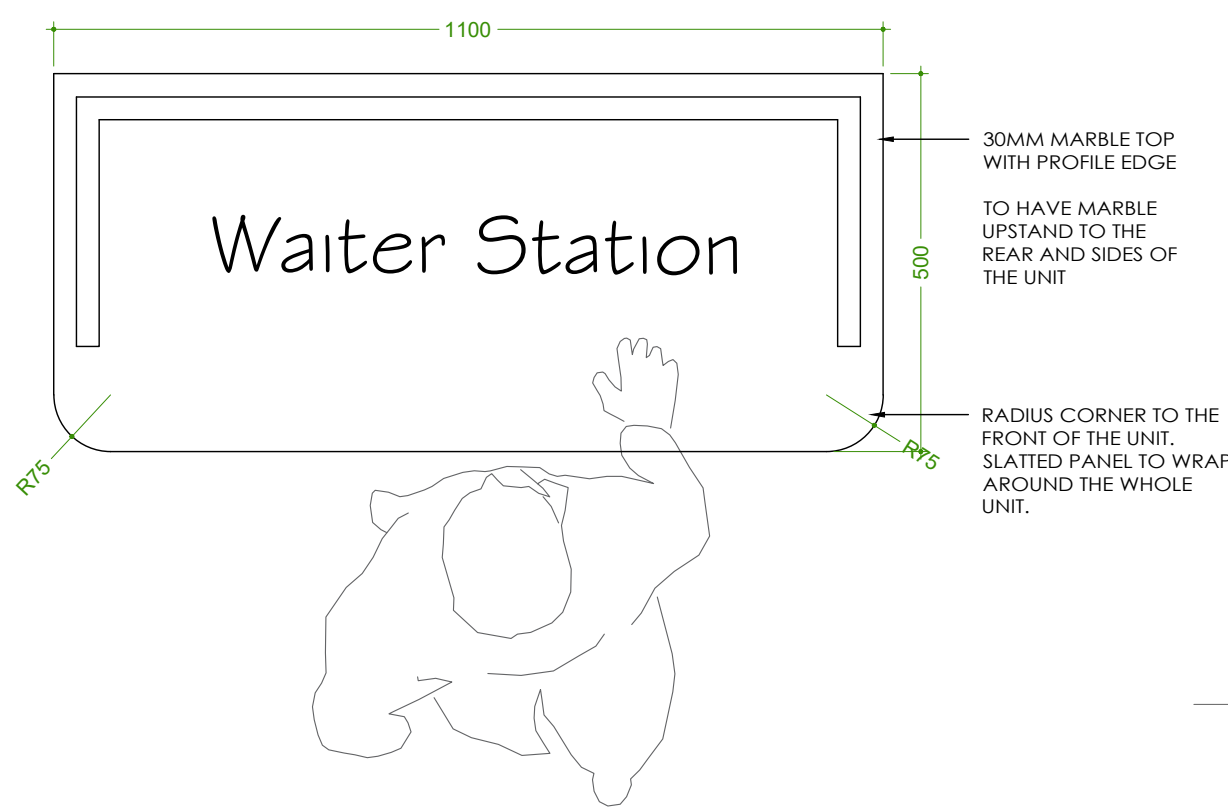

WAITER STATION PLAN
SCALE: 1:10 @ A1

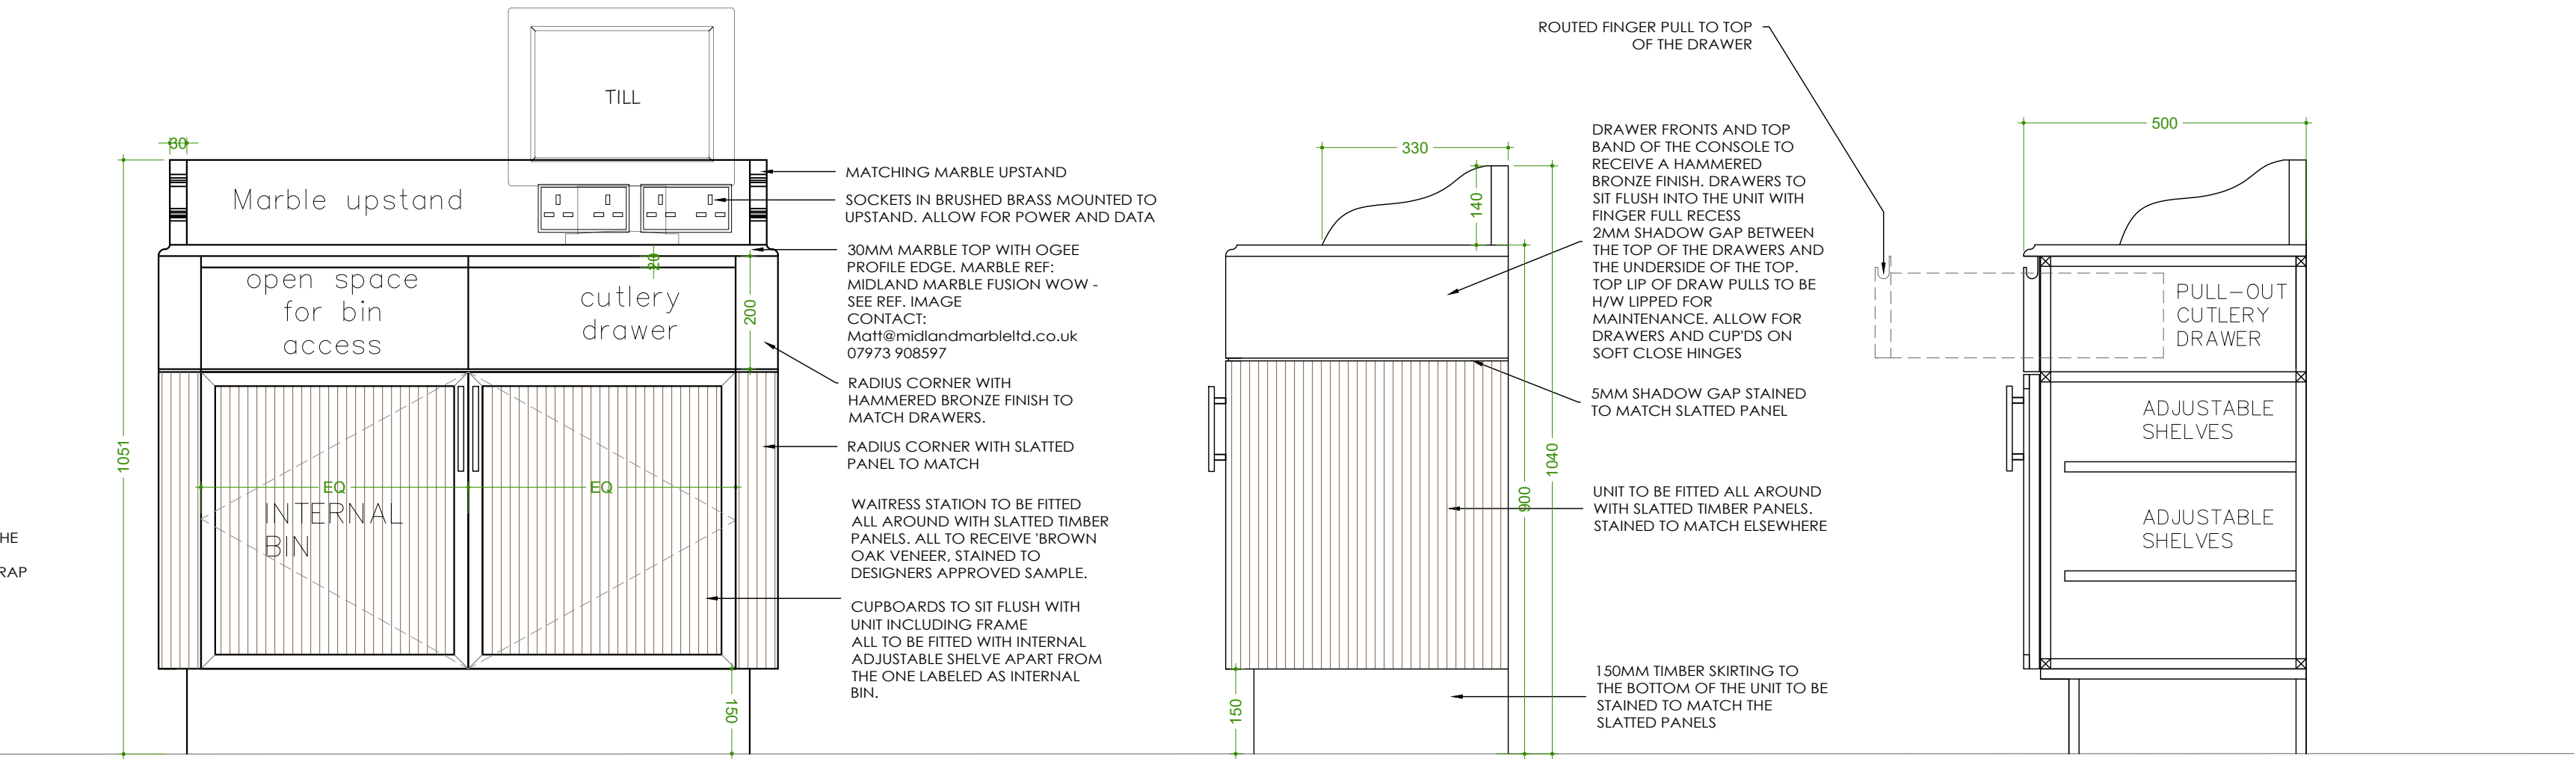


WAITER STATION ELEVATION A-A
SCALE: 1:10 @ A1


WAITER STATION ELEVATION C-C
SCALE: 1:10 @ A1

WAITER STATION SECTION
THROUGH D-D
SCALE: 1:10 @ A1


VIP DISPLAY UNIT

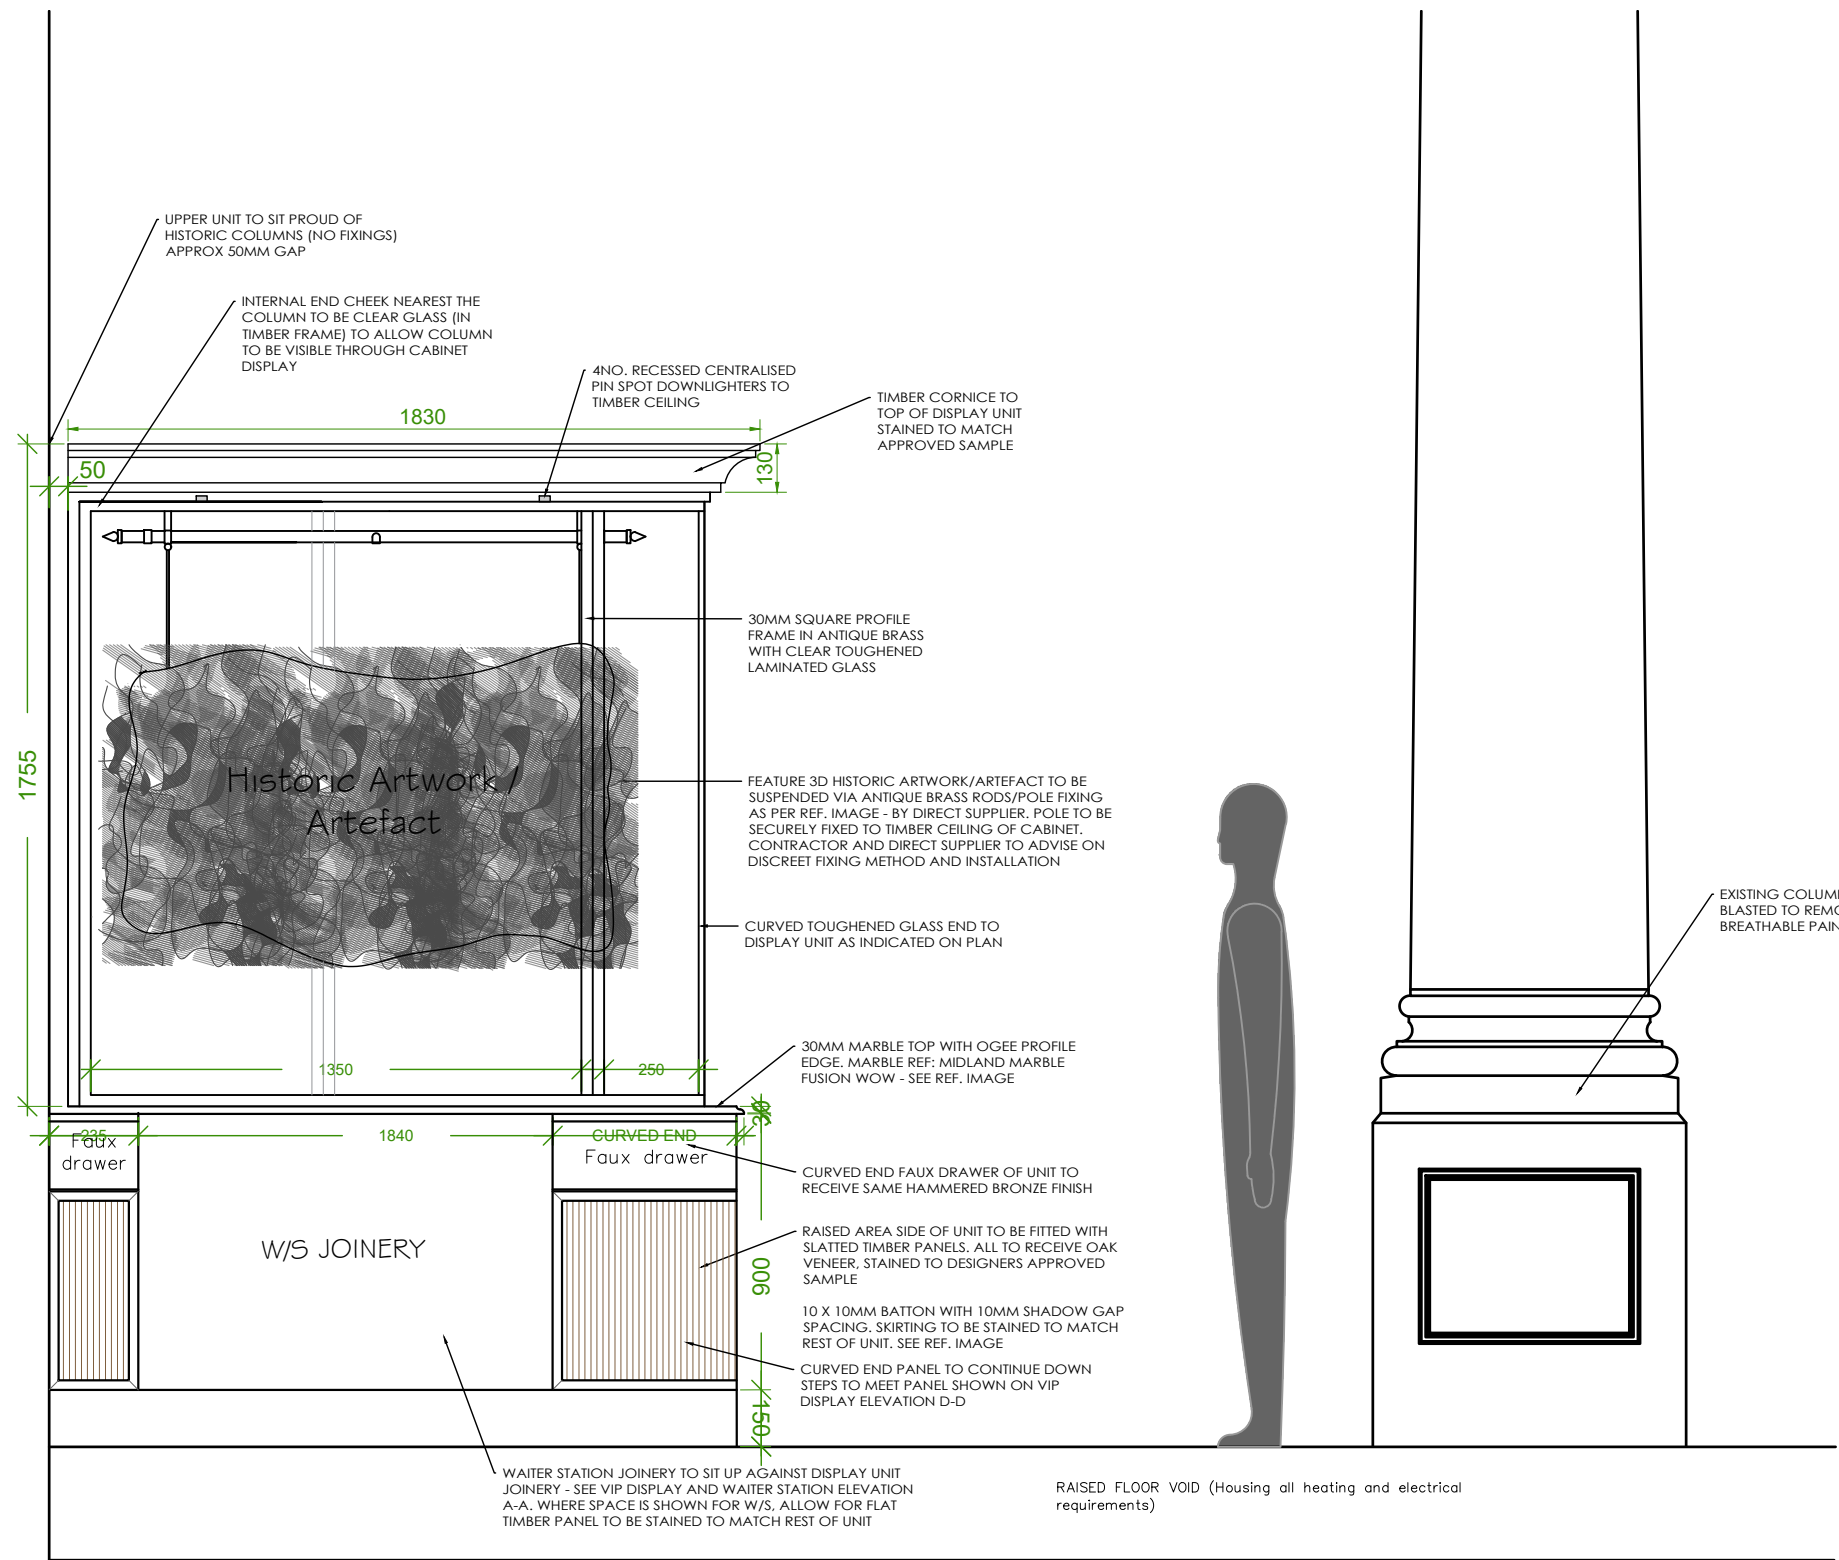

VIP DISPLAY ELEVATION A-A
SCALE: 1:20 @ A1

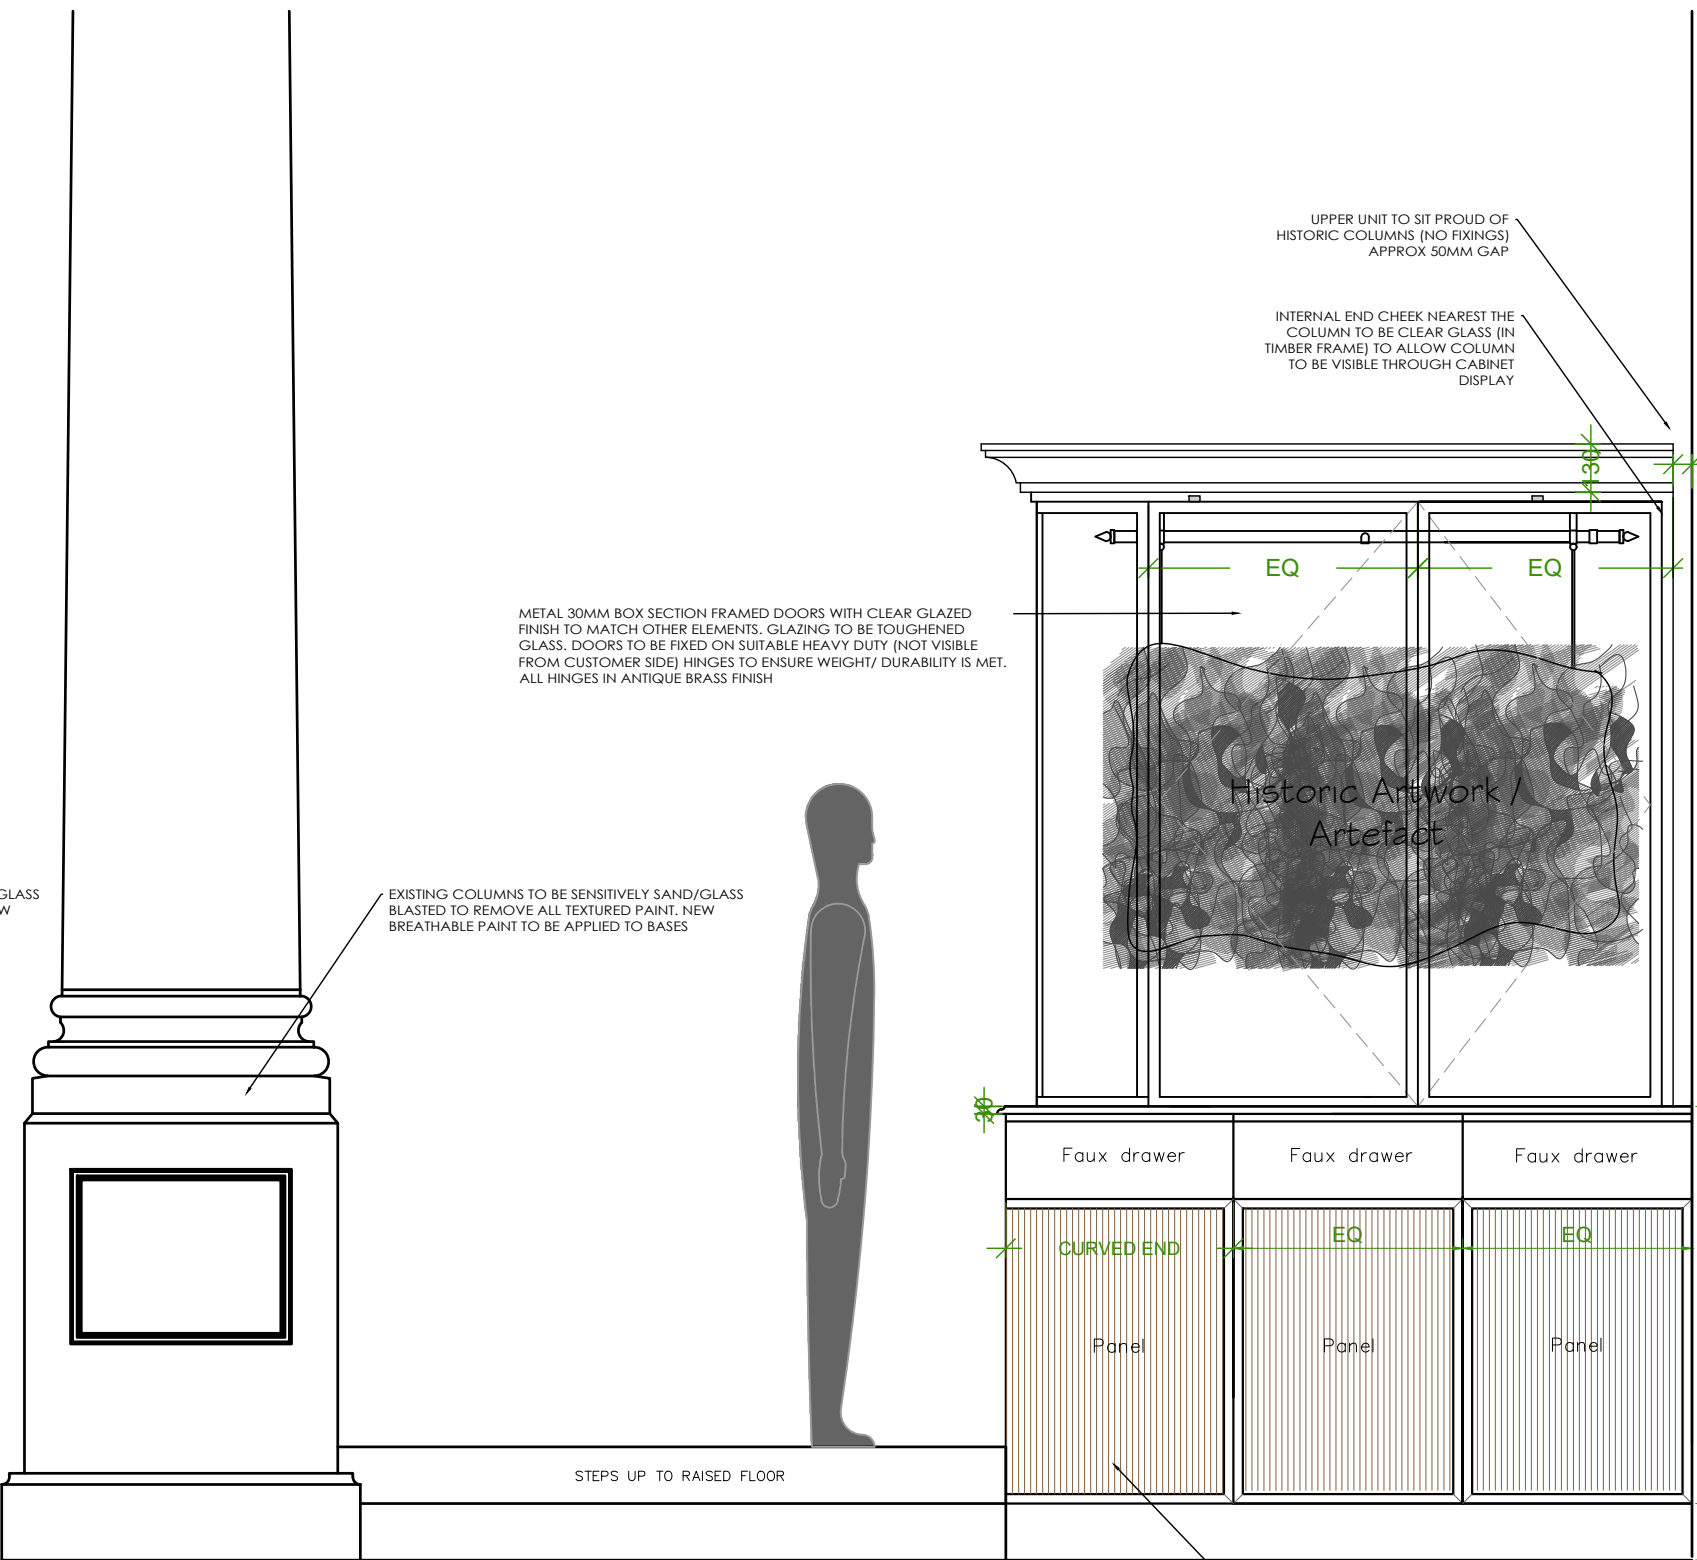

VIP DISPLAY ELEVATION B-B
SCALE: 1:20 @ A1

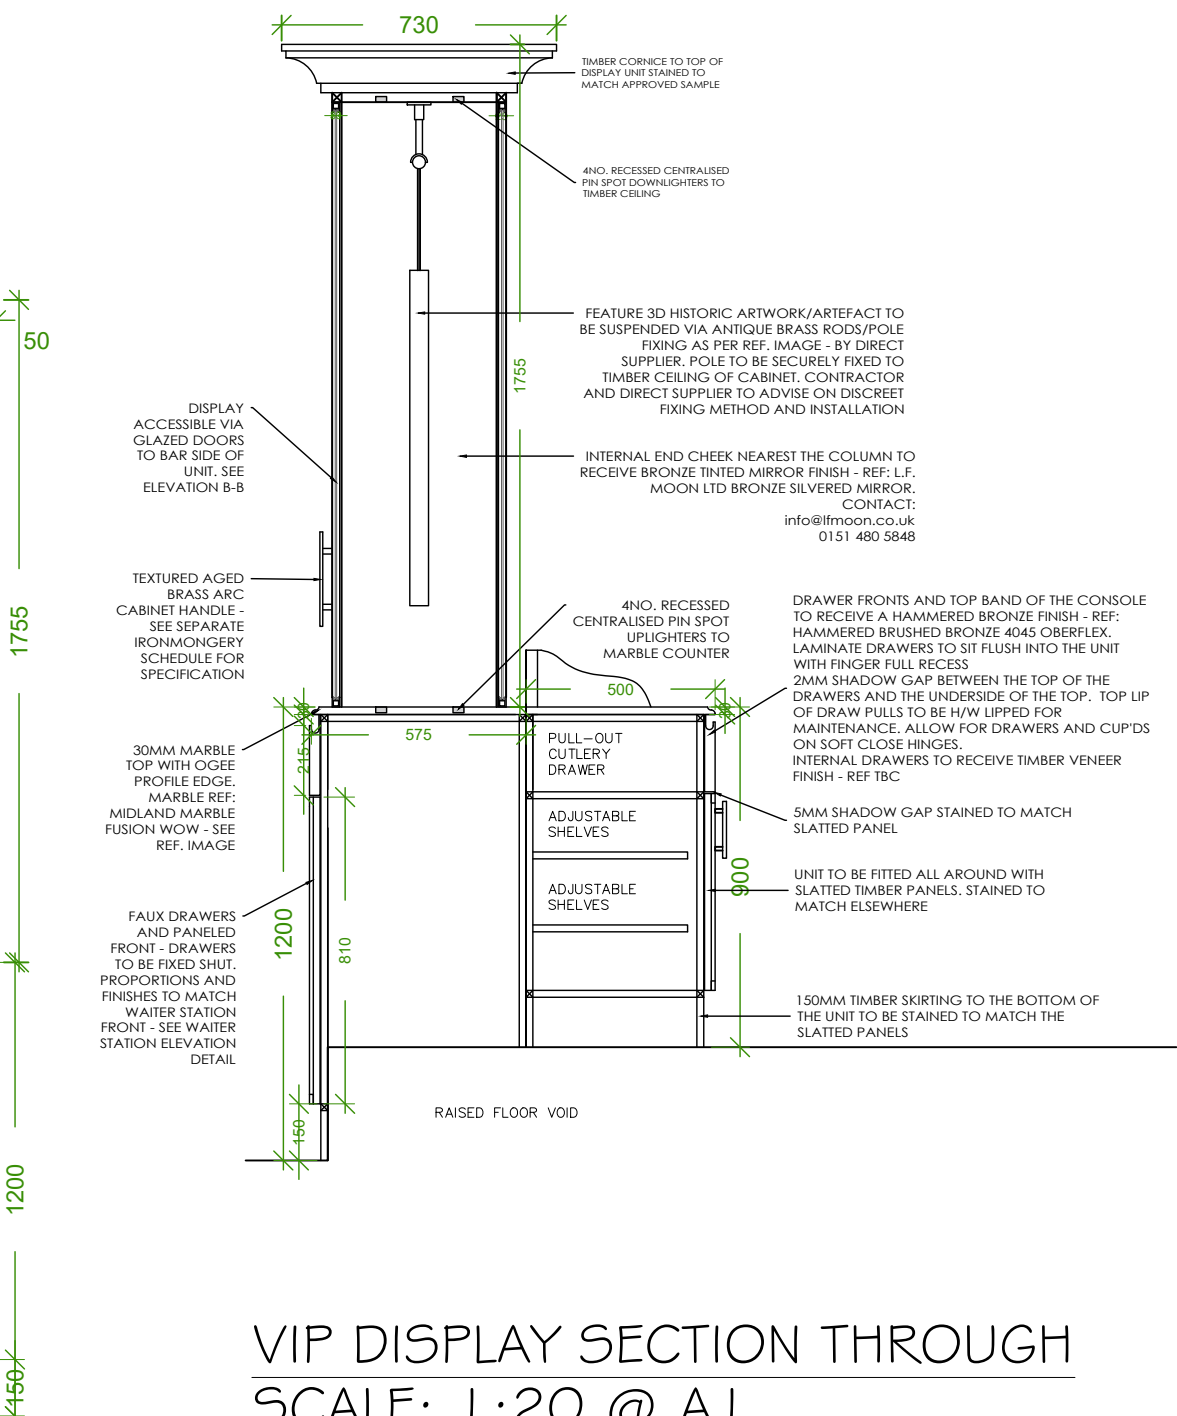

VIP DISPLAY SECTION THROUGH
SCALE: 1:20 @ A1



HAMMERED BRASS
REF. IMAGE




HAMMERED BRASS
HANDLE REF. IMAGE



SLATTED TIMBER PANEL REF. IMAGE



FUSION WOW MARBLE REF. IMAGE

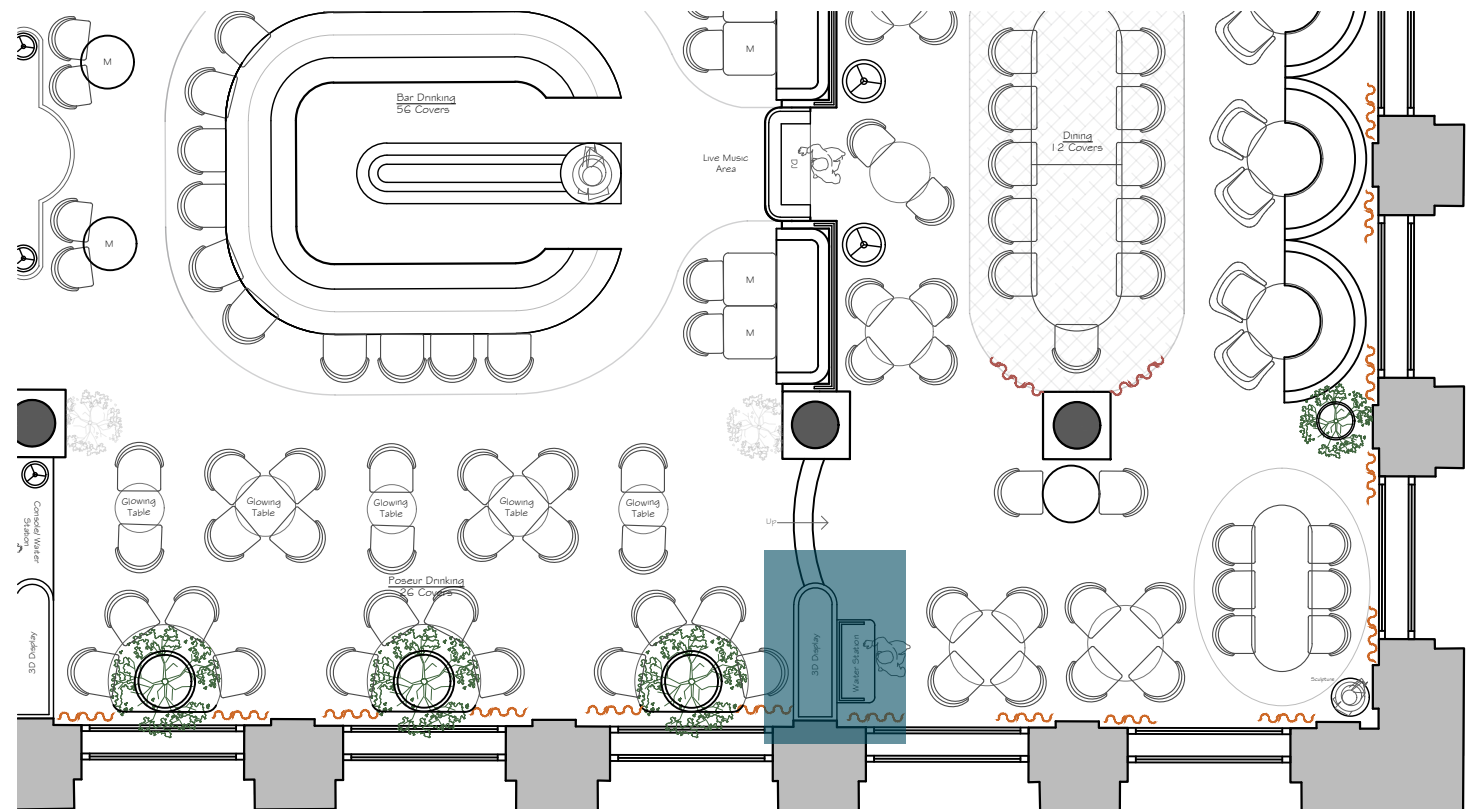

GF LOCATION PLAN
SCALE: 1:100 @ A1

A SIDE OF DISPLAY CABINETS CHANGED TO CLEAR GLASS TO ALLOW FULL VISUAL OF HISTORIC COLUMNS THROUGH DISPLAY AS PER PLANNERS COMMENTS. SPACING OF 100MM FROM EDGE OF COLUMN TO HIGHLIGHT PHYSICAL GAP

18.09.24

ZCW

STUDIO TWO

JOB TITLE

Cut & Craft
Manchester

DRAWING TITLE

Proposed Ground Floor Rear Raised Dining Area
Display and Waiter Station

SCALE

VARIES @ A1

DATE

May 2024

DRAWING No

AC23- P43A

DO NOT SCALE. ALL DIMENSIONS TO BE CHECKED ON SITE BY CONTRACTOR. ALL MEASUREMENTS ARE IN MM UNLESS OTHERWISE SPECIFIED. WRITTEN DIMENSIONS TO BE USED IN PREFERENCE TO SCALED DIMENSIONS & ALL DISCREPANCIES TO BE REPORTED TO STUDIO TWO. THE DESIGN SHOWN ON THIS DRAWING IS THE PROPERTY OF STUDIO TWO AND IS NOT TO BE USED OR ITS CONTENTS COPIED, COMMUNICATED OR DISCLOSED, IN WHOLE OR IN PART.