
NOTES
1. All dimensions are in millimetres unless otherwise stated
2. This drawing is to be read with all other relevant documentation
3. Do not scale from this drawing, all measurement data should be taken directly from the model




Existing & Proposed External Elevation 1:20


PROPOSED PLAN 1:10

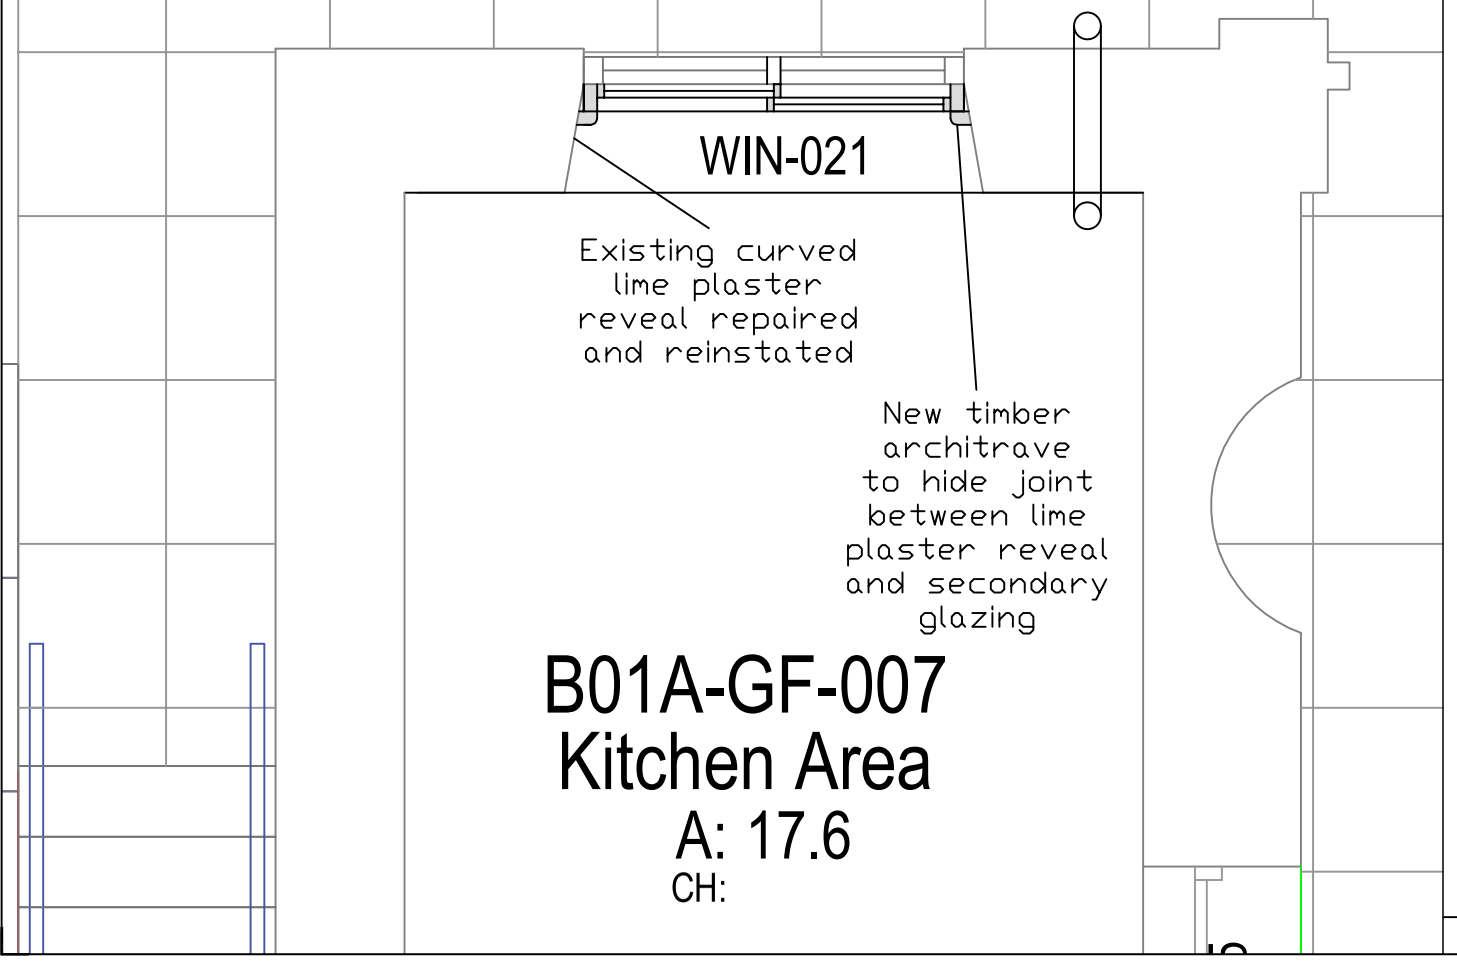

PROPOSED INTERNAL ELEVATION 1:10

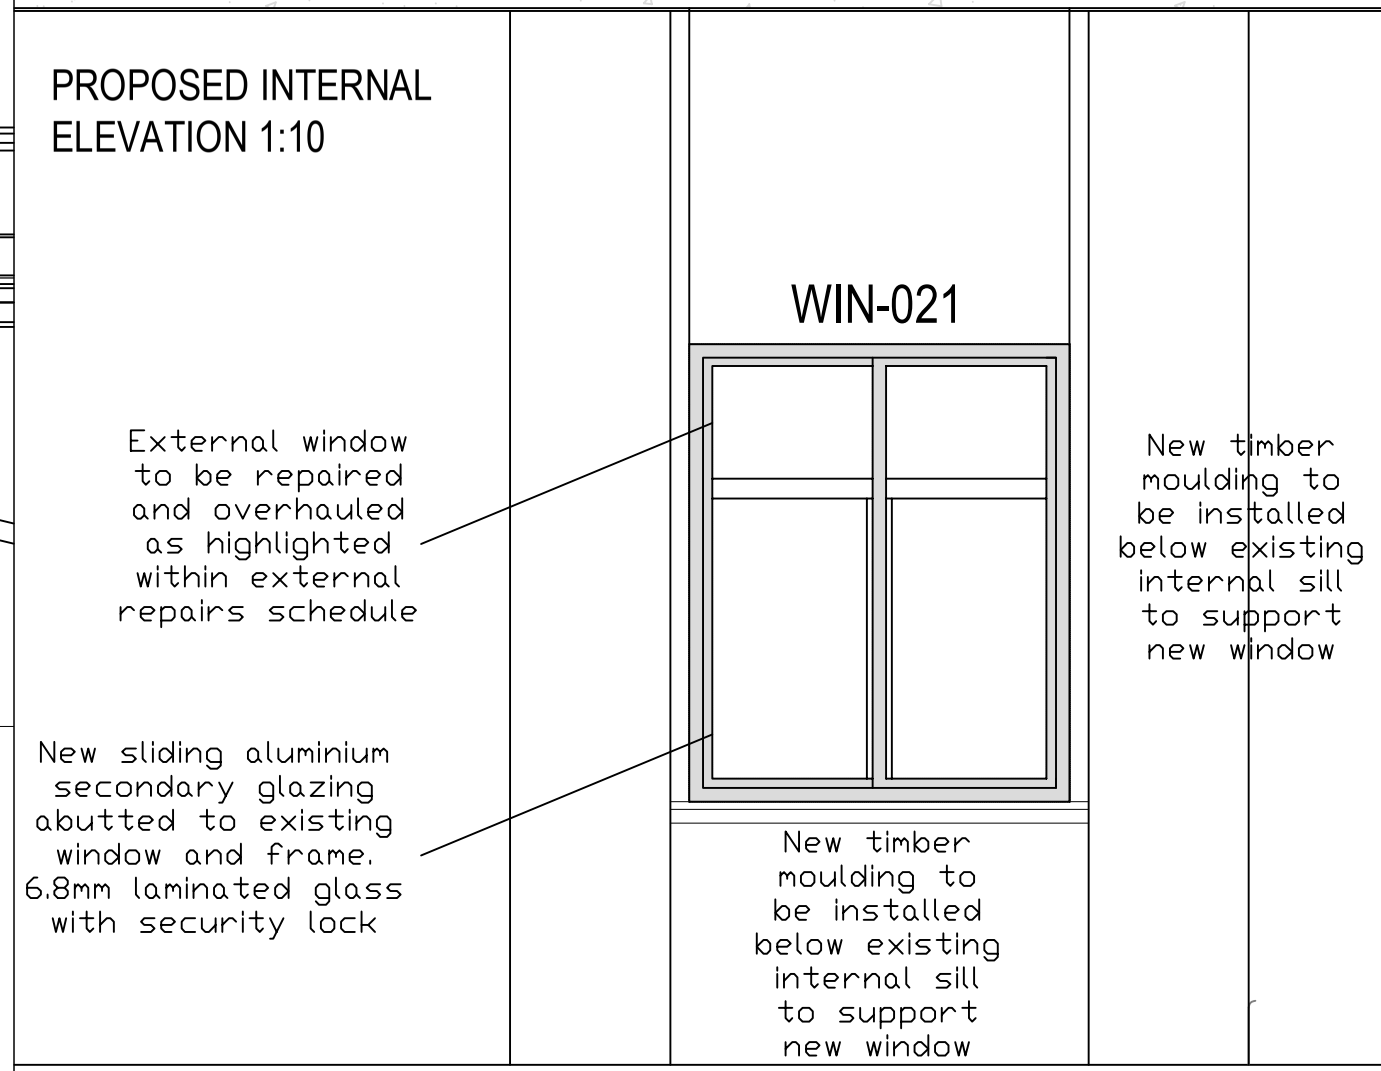

EXISTING INTERNAL ELEVATION 1:10

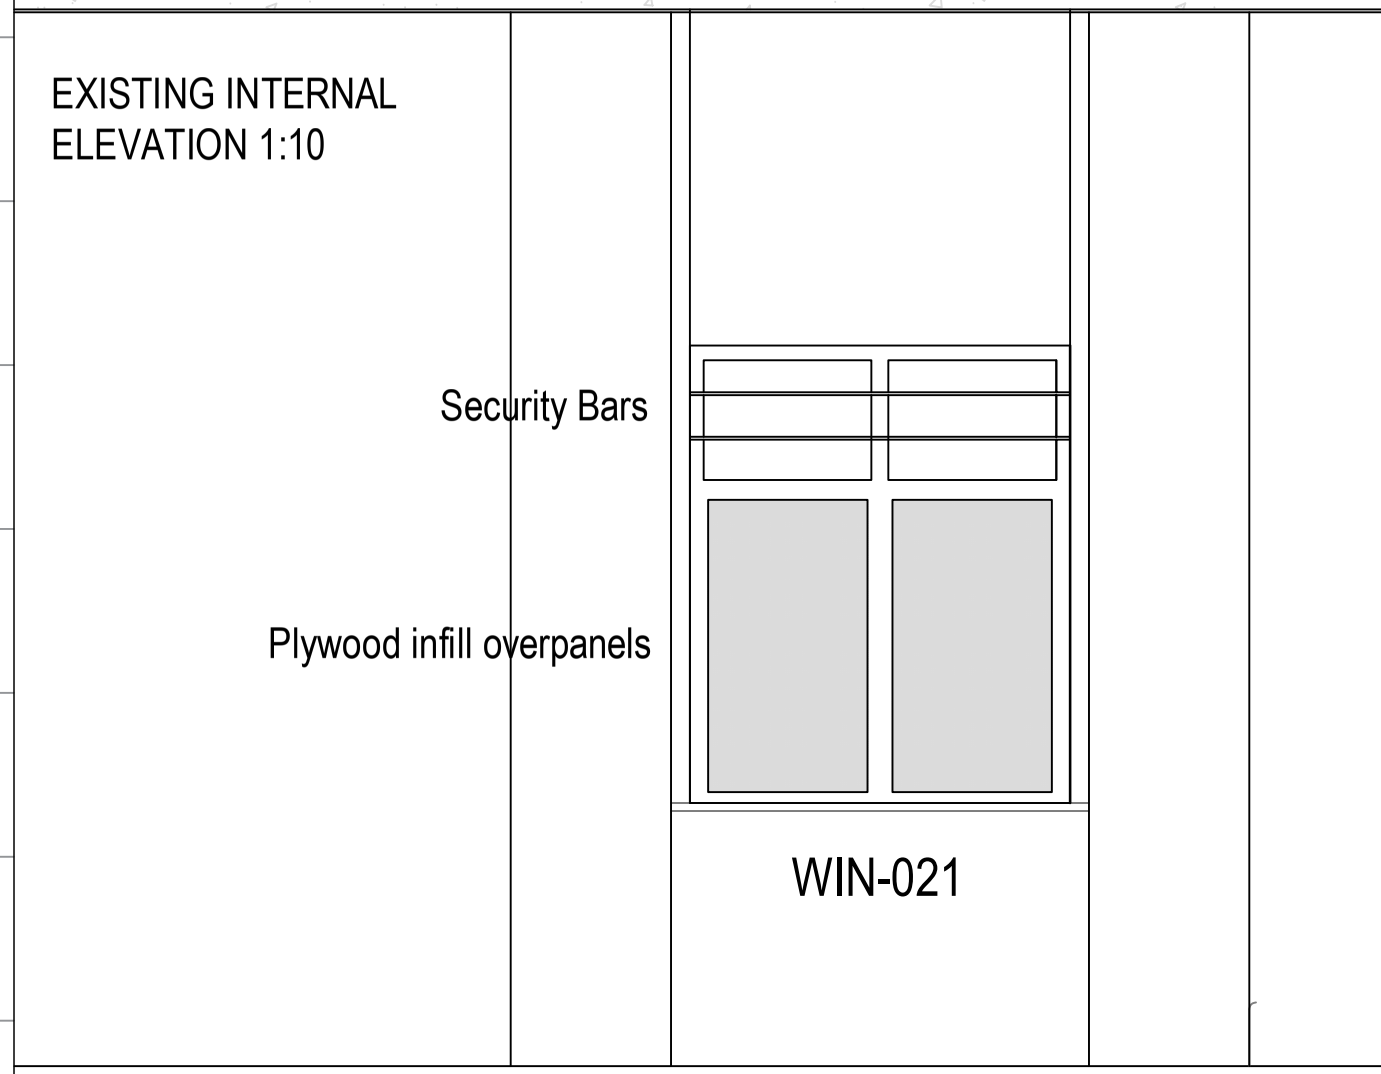

KITCHEN SECONDARY GLAZING:

Window Ref: WIN-021

Existing plywood sheeting to be removed from lower panels and window bars carefully removed from upper panes.

Install new internal aluminium profile Series 10 Slimline Horizontal Sliding Units with 6.8mm laminated glass and including fitch lock as Selectaglaze Ltd. Datasheet Ref: DS210, Style 2HS. Colour: white.

NOTE: Additional an timber bottom rail may be required for fixing due to limited size of the existing window cill.

MANCHESTER CITY COUNCIL

Capital Programmes Division

Manchester City Council
P O Box 532, Town Hall
Manchester
M60 2LA

DRAWING STATUS: Planning Issue

PROPERTY TITLE:
Heaton Hall & Orangery
Middleton Road, Higher Blackley
Manchester M25 2SW

UPRN: 010090423976 & 010090423976 DIFE NO.: 0000

PROJECT TITLE:
Heaton Park Orangery
Internal & External Refurbishment

DRAWING TITLE:
Secondary Glazing to Kitchen Window

CAD NO.: LP/45449 DATE: 19/10/2022 REV:

SCALE: 1:20 @A0 AUTHOR: RJB CHECKED BY: APPROVED BY:

DRAWING NO.: HPO-MCC-B01-XX-DR-A-0027